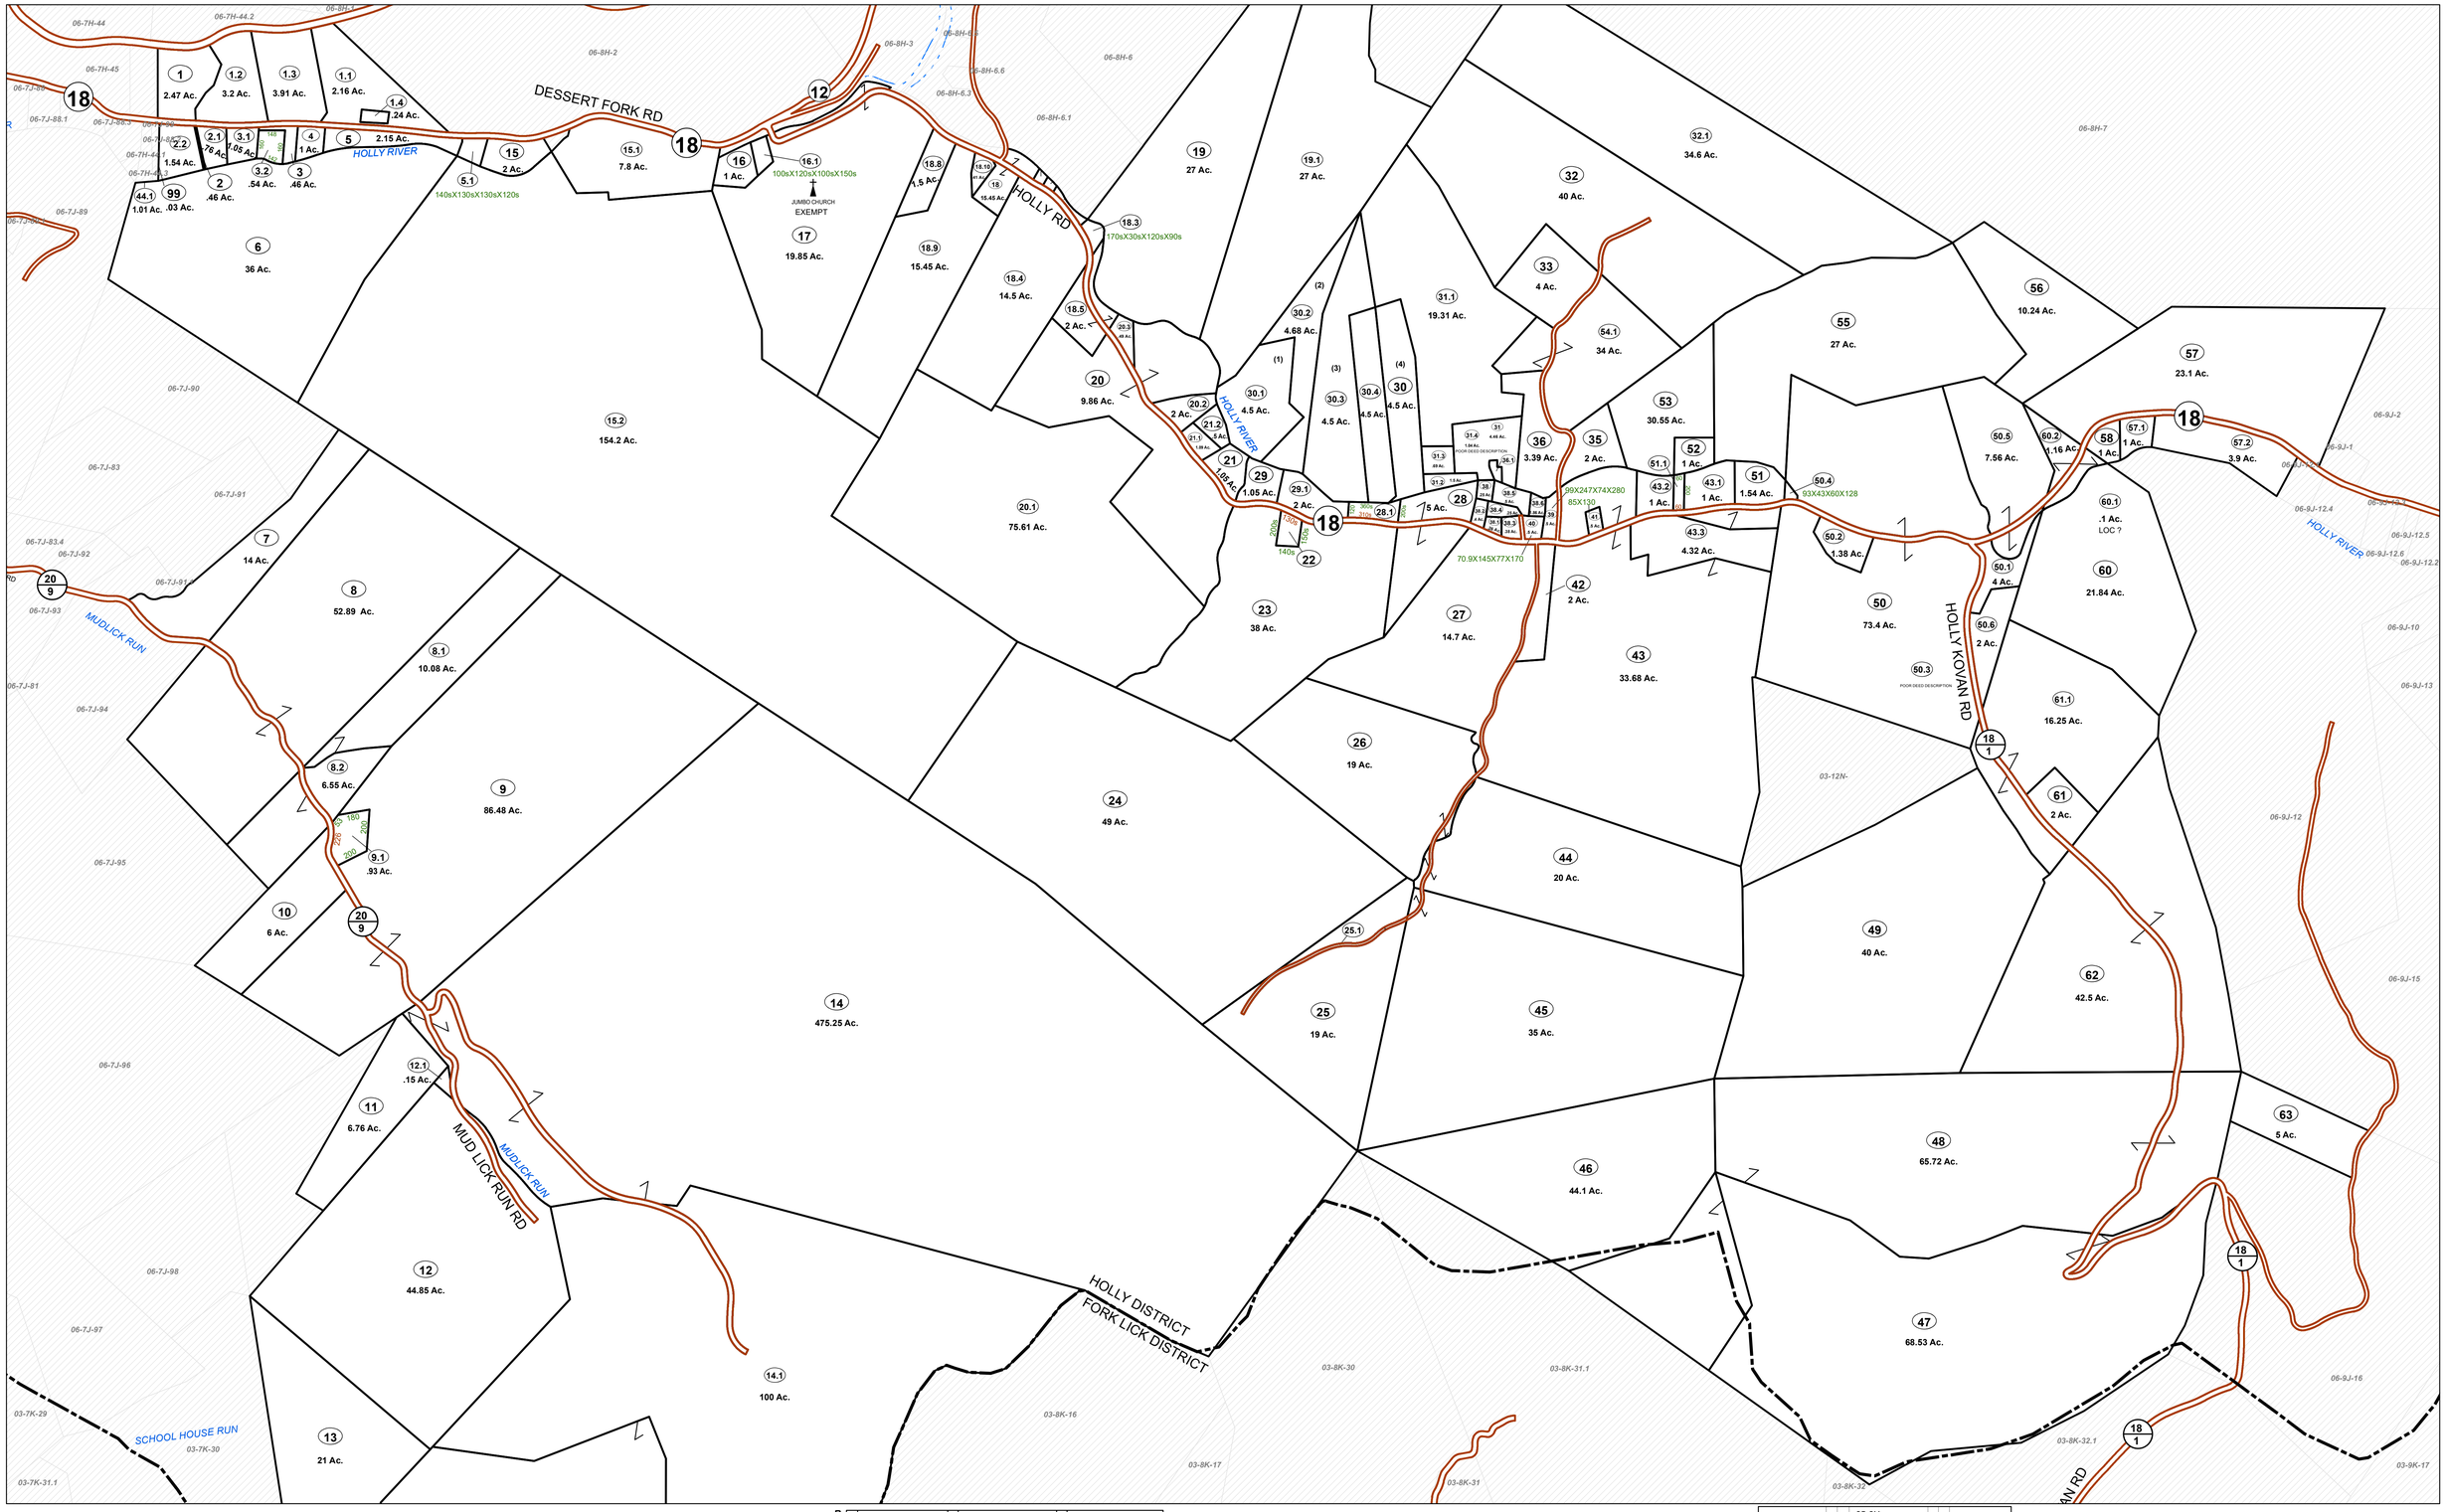


FOR TAX PURPOSES ONLY

Prepared By:

**Max Cochran**
**Webster County Assessor**

**Legend**

| | | | |
|---|---|---|---|
| Property Line | | Original Lot Line | |
| Road Right of Way | | Lot Number | (15) |
| Corporation Line | | Parcel Number | 99 |
| District Line | | Water | |
| County Line | | Railroad | |

| Revisions | | | | | |
|---|---|---|---|---|---|
| 1 | Revised 04/01/2018 | 9 | | 17 | |
| 2 | Revised 01/31/2019 | 10 | | 18 | |
| 3 | | 11 | | 19 | |
| 4 | | 12 | | 20 | |
| 5 | | 13 | | 21 | |
| 6 | | 14 | | 22 | |
| 7 | | 15 | | 23 | |
| 8 | | 16 | | 24 | |

# STATE OF WEST VIRGINIA
# COUNTY OF WEBSTER
Office of Assessor

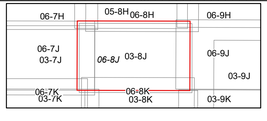


N

HOLLY
Map: 8J

Date, Aerial Photography: 2003
Date, Map: 1/31/2019
Scale: 1 " = 400 '