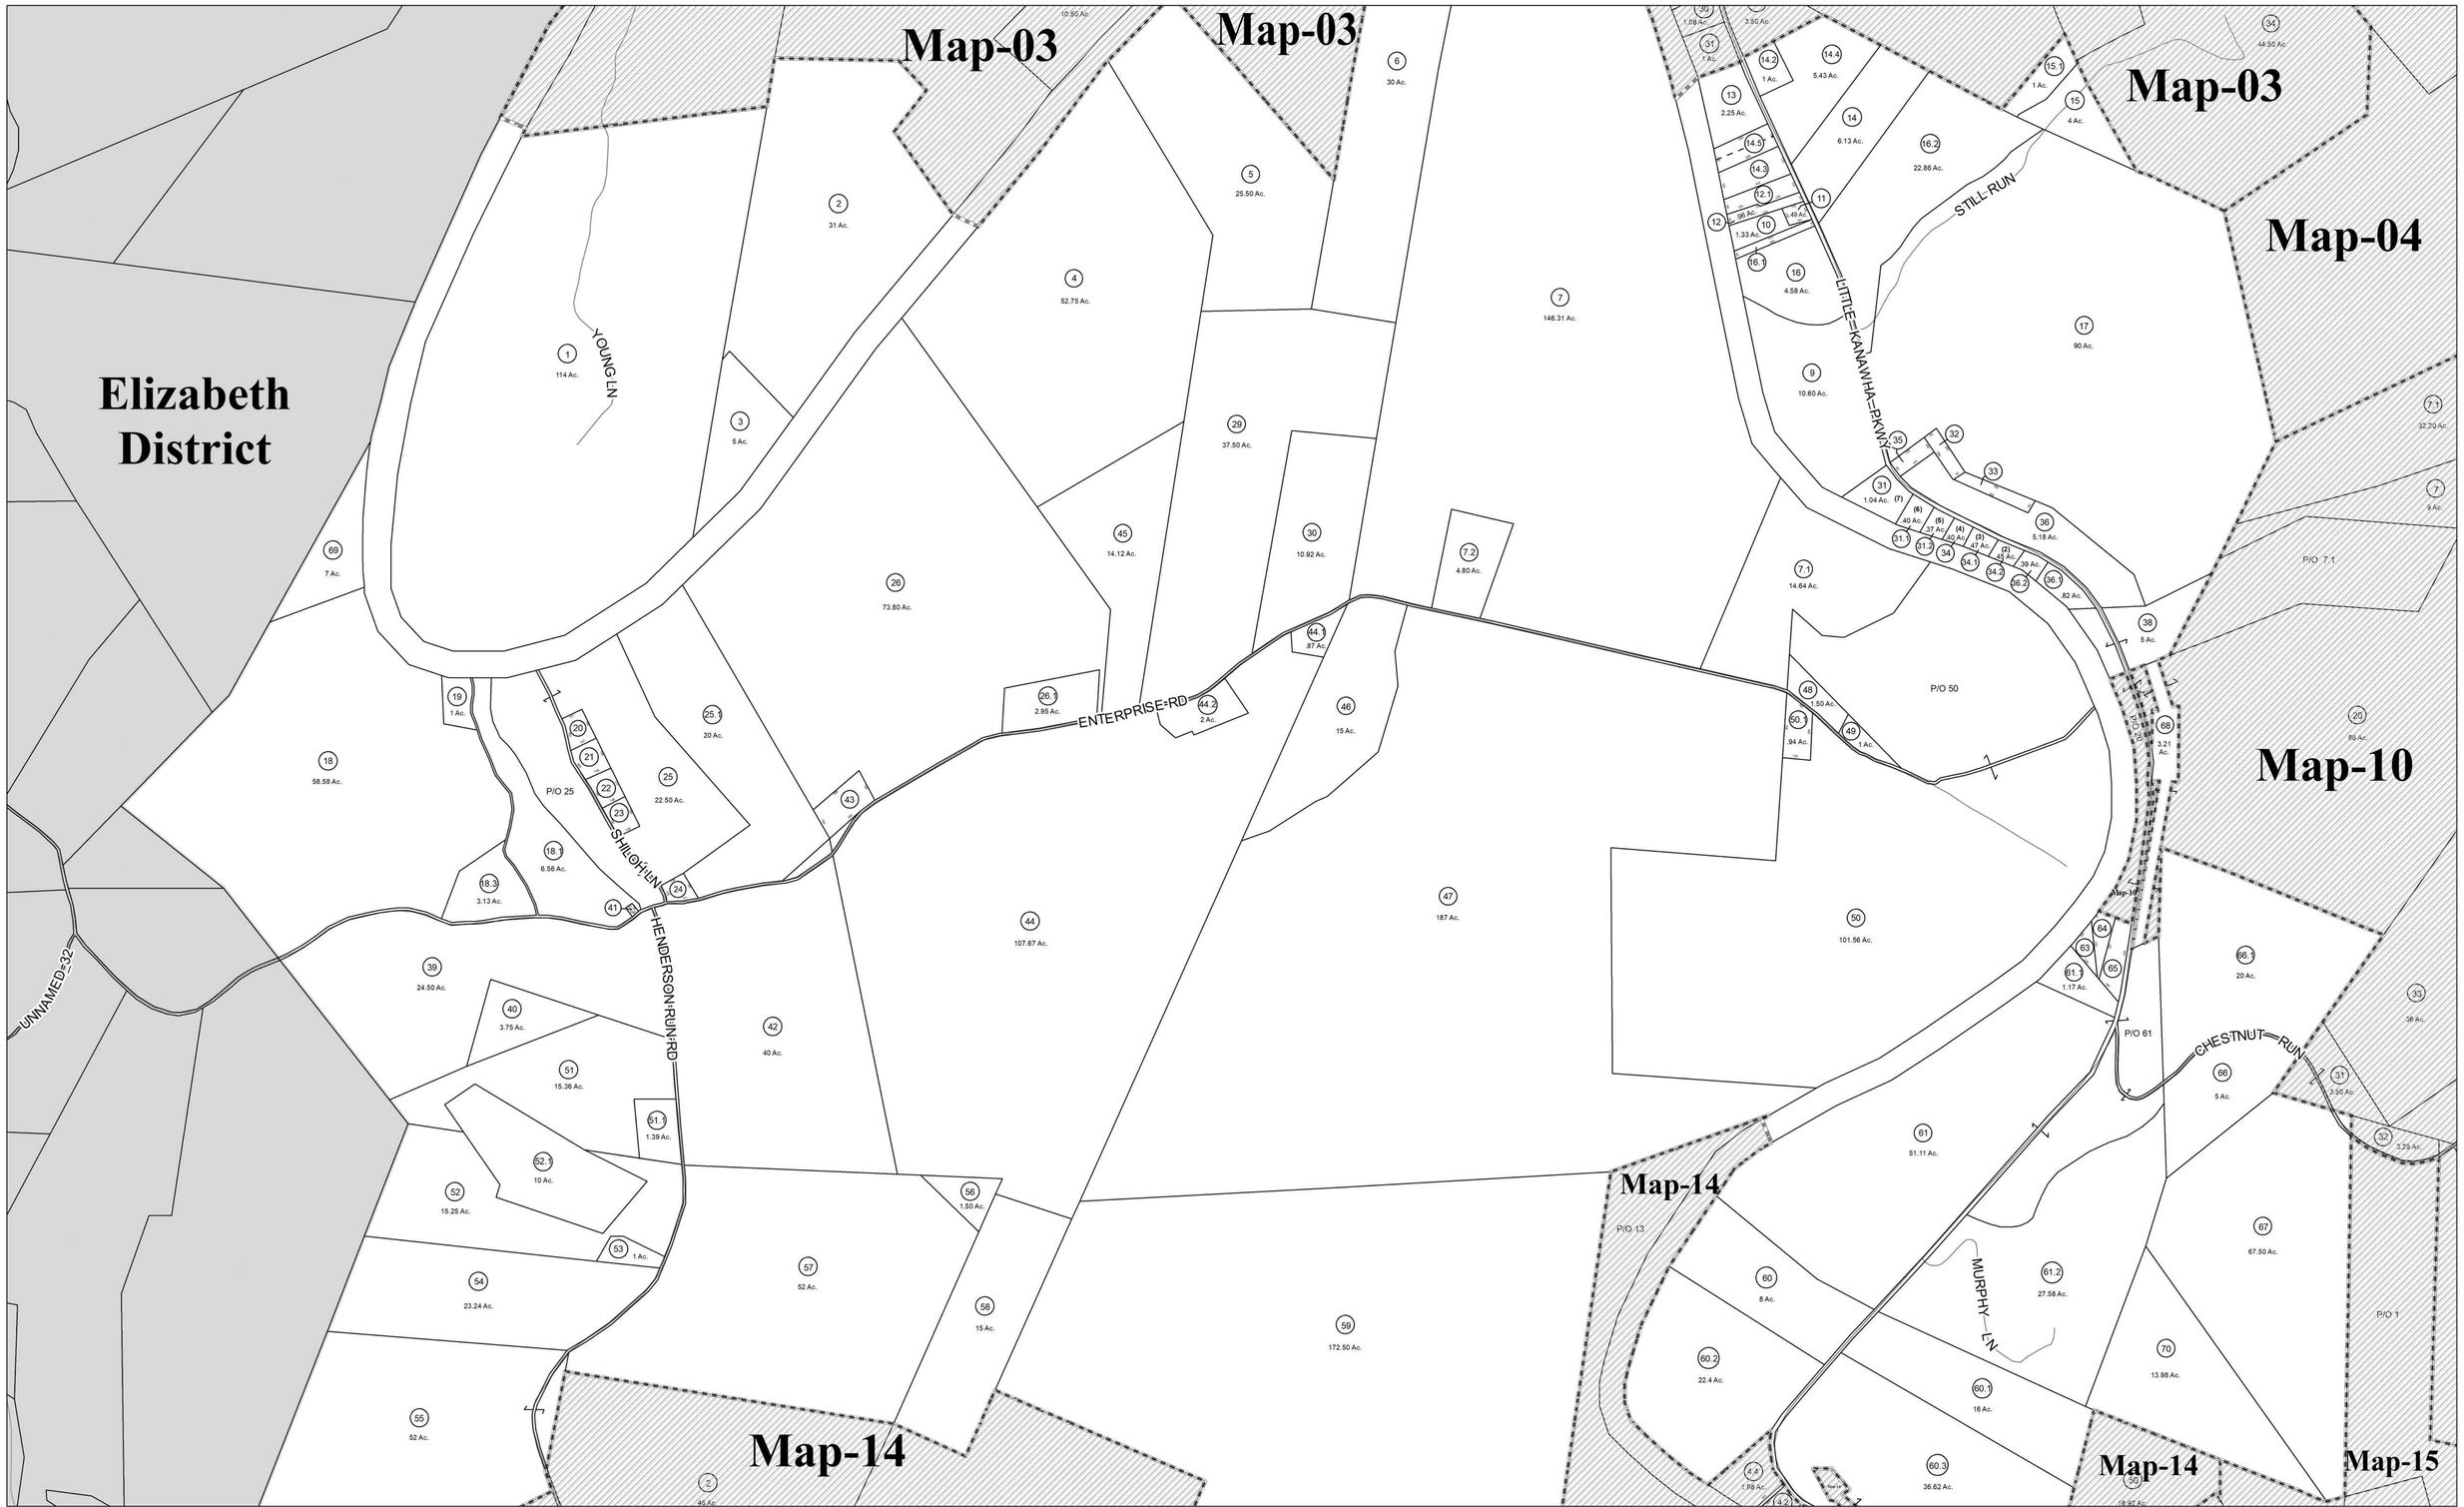

FOR TAX PURPOSES ONLY

PREPARED BY

WIRT COUNTY ASSESSORS OFFICE

All finished tax maps created by provision of West Virginia law and are the property of the county assessors who created them. The reproduction, copying, distribution, sale or lease of such maps or copies thereof without the written permission of the respective county assessor is prohibited by law

Legend

Parcel Boundries	Lot Number (15)
Lot Line	Parcel ID Number (125)
Leader Line	Block Number (A)
District Line	Stream
Railroad Center Line	Map Boundry
Creek / River	

N W E S

WIRT COUNTY

D. KEITH WILSON JR- ASSESSOR

ELIZABETH, WEST VIRGINIA

Coordinate System: NAD 1983 2011 StatePlane West Virginia North FIPS 4701 FtUS
Projection: Lambert Conformal Conic
Datum: NAD 1983 2011
False Easting: 1,968,500.0000
False Northing: 0.0000
Central Meridian: -79.5000
Standard Parallel 1: 39.0000
Standard Parallel 2: 40.2500
Latitude Of Origin: 38.5000
Units: Foot US

Burning Springs (1)

Map No. 09

1 inch = 400 feet

Date Last Revised: 2/7/2018