01_0041

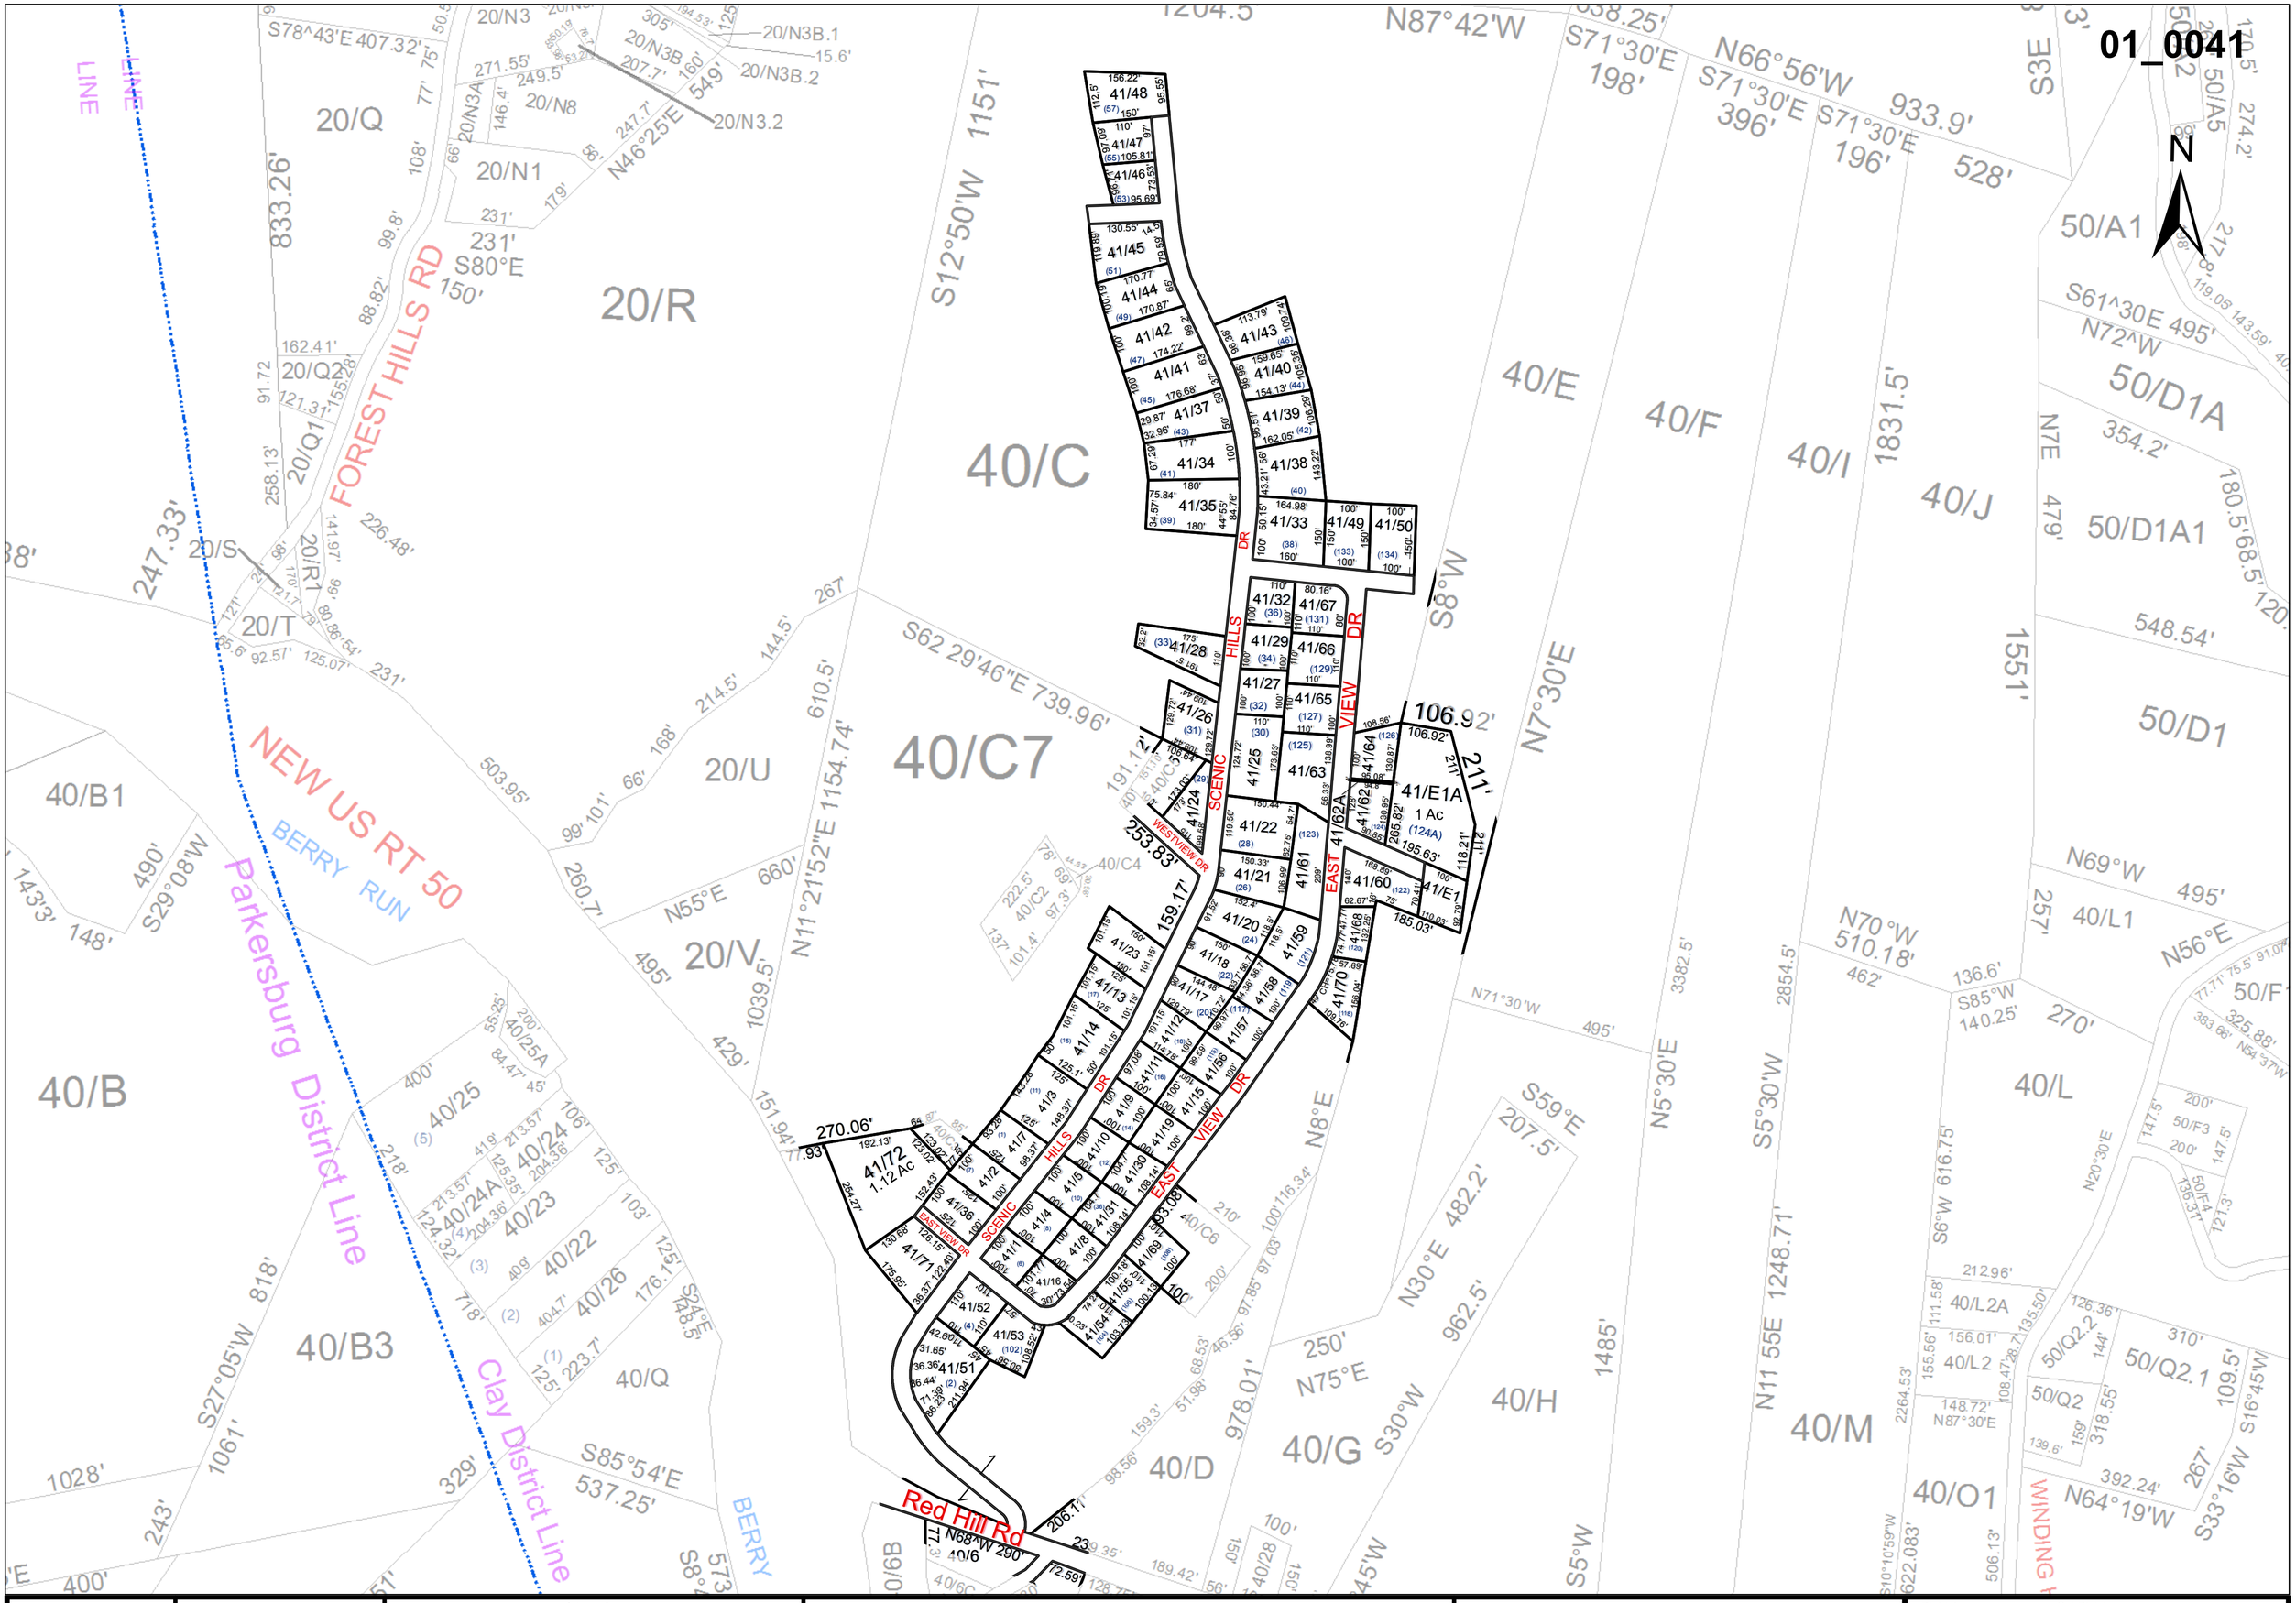


| For Tax Purposes Only | | | |
|---|---|---|---|
| | 40 | 40 | 40 |
| | 40 | 41 | 40 |
| | 40 | 40 | 40 |

Prepared by: RDS

**Legend**

- Previous Deed
- Property
- Railroad Right of Way
- Road and Railroad R/W
- Road Easement
- Road Right of Way
- (15) Deed lot Number
- 20 / 15 MAP / Parcel Number
- District Number
- HOSPITAL
- POST OFFICE
- SCHOOL
- District_Lines
- CEMT.
- LIBARY
- AIRPORT
- CHURCH
- FIRE STATION

**Revisions**

| | | | | | |
|---|---|---|---|---|---|
| 1 | | 7 | | 13 | |
| 2 | | 8 | | 14 | |
| 3 | | 9 | | 15 | |
| 4 | | 10 | | 16 | |
| 5 | | 11 | | 17 | |
| 6 | | 12 | | 18 | |

# WOOD COUNTY

STATE OF WEST VIRGINIA

Office of Assessor

District: 01 - CLAY

SubDivisions: SCENIC HILLS S/D

**SHEET NO: 41**

Date, Aerial Photography: __2003__

Date: 01/03/2019