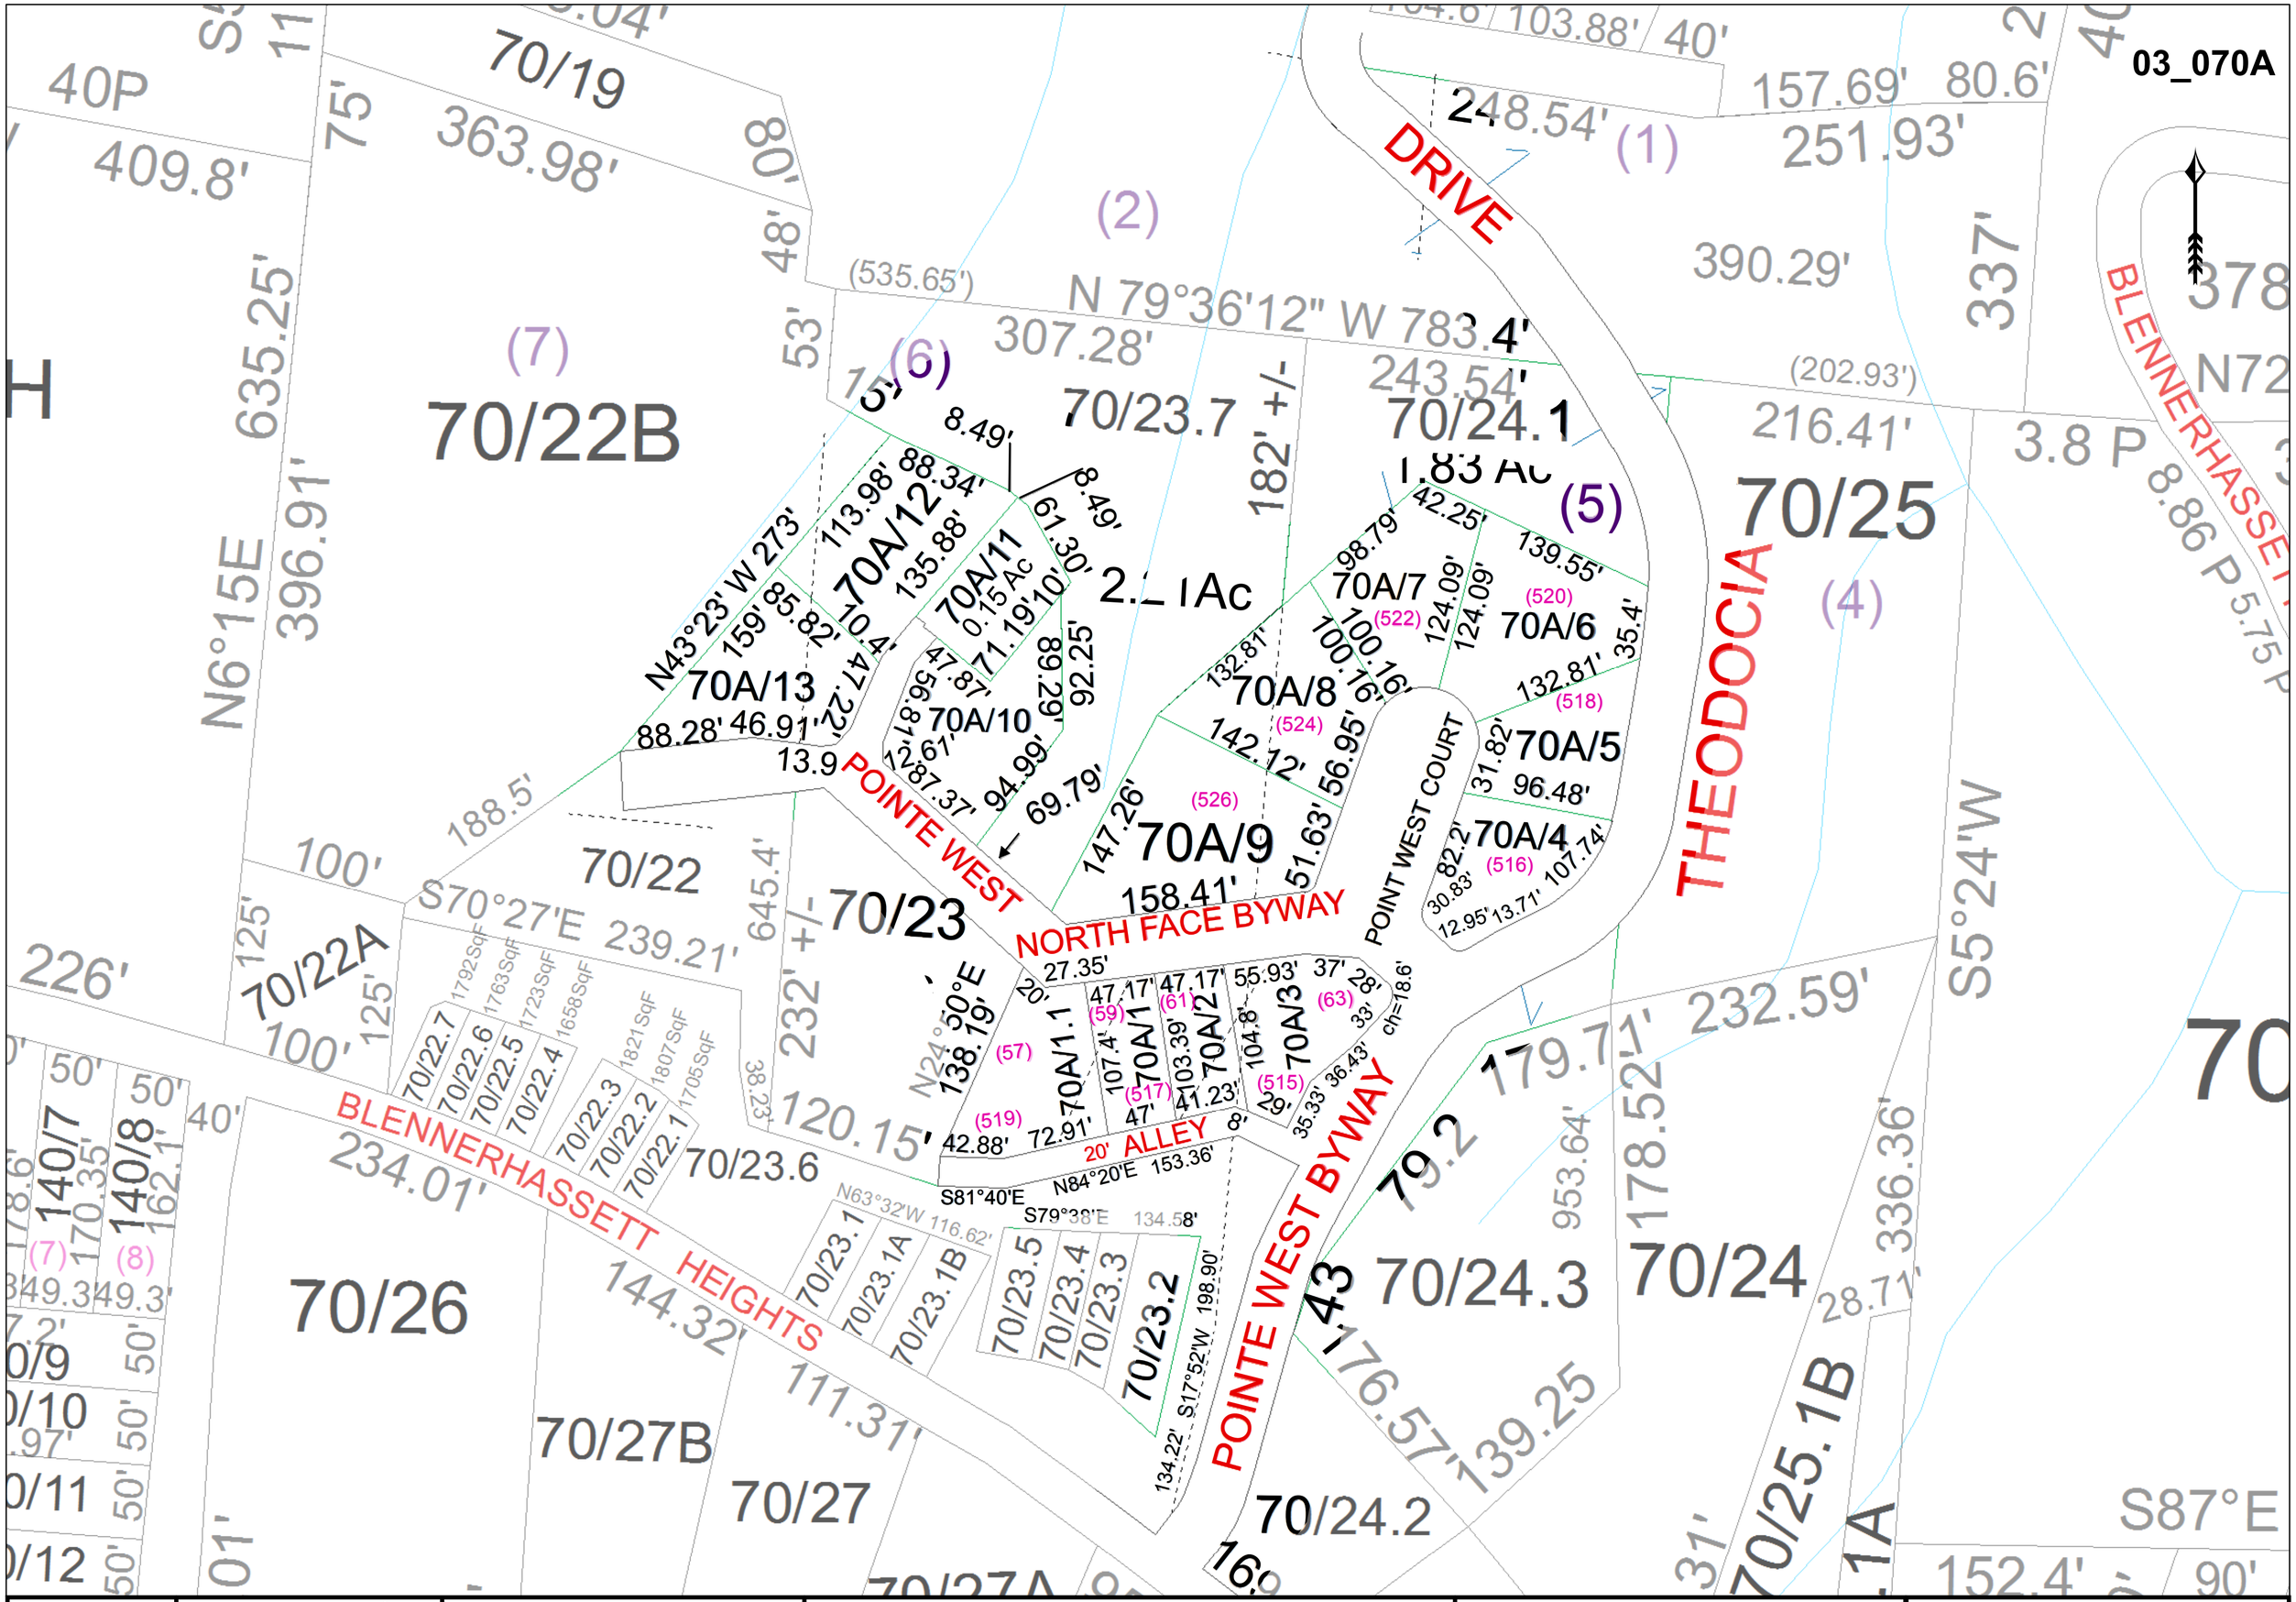

For Tax Purposes Only
This is not authoritative data

Prepared by: RDS

70	70	70
70	70A	70
70	70	70

Legend

- Previous Deed
- Property
- Railroad Right of Way
- Road and Railroad R/W
- Road Easement
- Road Right of Way
- (15) Deed lot Number
- 20 / 15 MAP / Parcel Number
- 9 District Number
- HOSPITAL
- POST OFFICE
- SCHOOL
- District_Lines
- CEMT.
- LIBARY
- AIRPORT
- CHURCH

Revisions

1		7		13	
2		8		14	
3		9		15	
4		10		16	
5		11		17	
6		12		18	

WOOD COUNTY

STATE OF WEST VIRGINIA

Office of Assessor

District ADDITION

LUBECK POINTE WEST PH III & IV

SHEET NO: 70A

Date, Aerial Photography:__2016__

Date: 01/03/2019