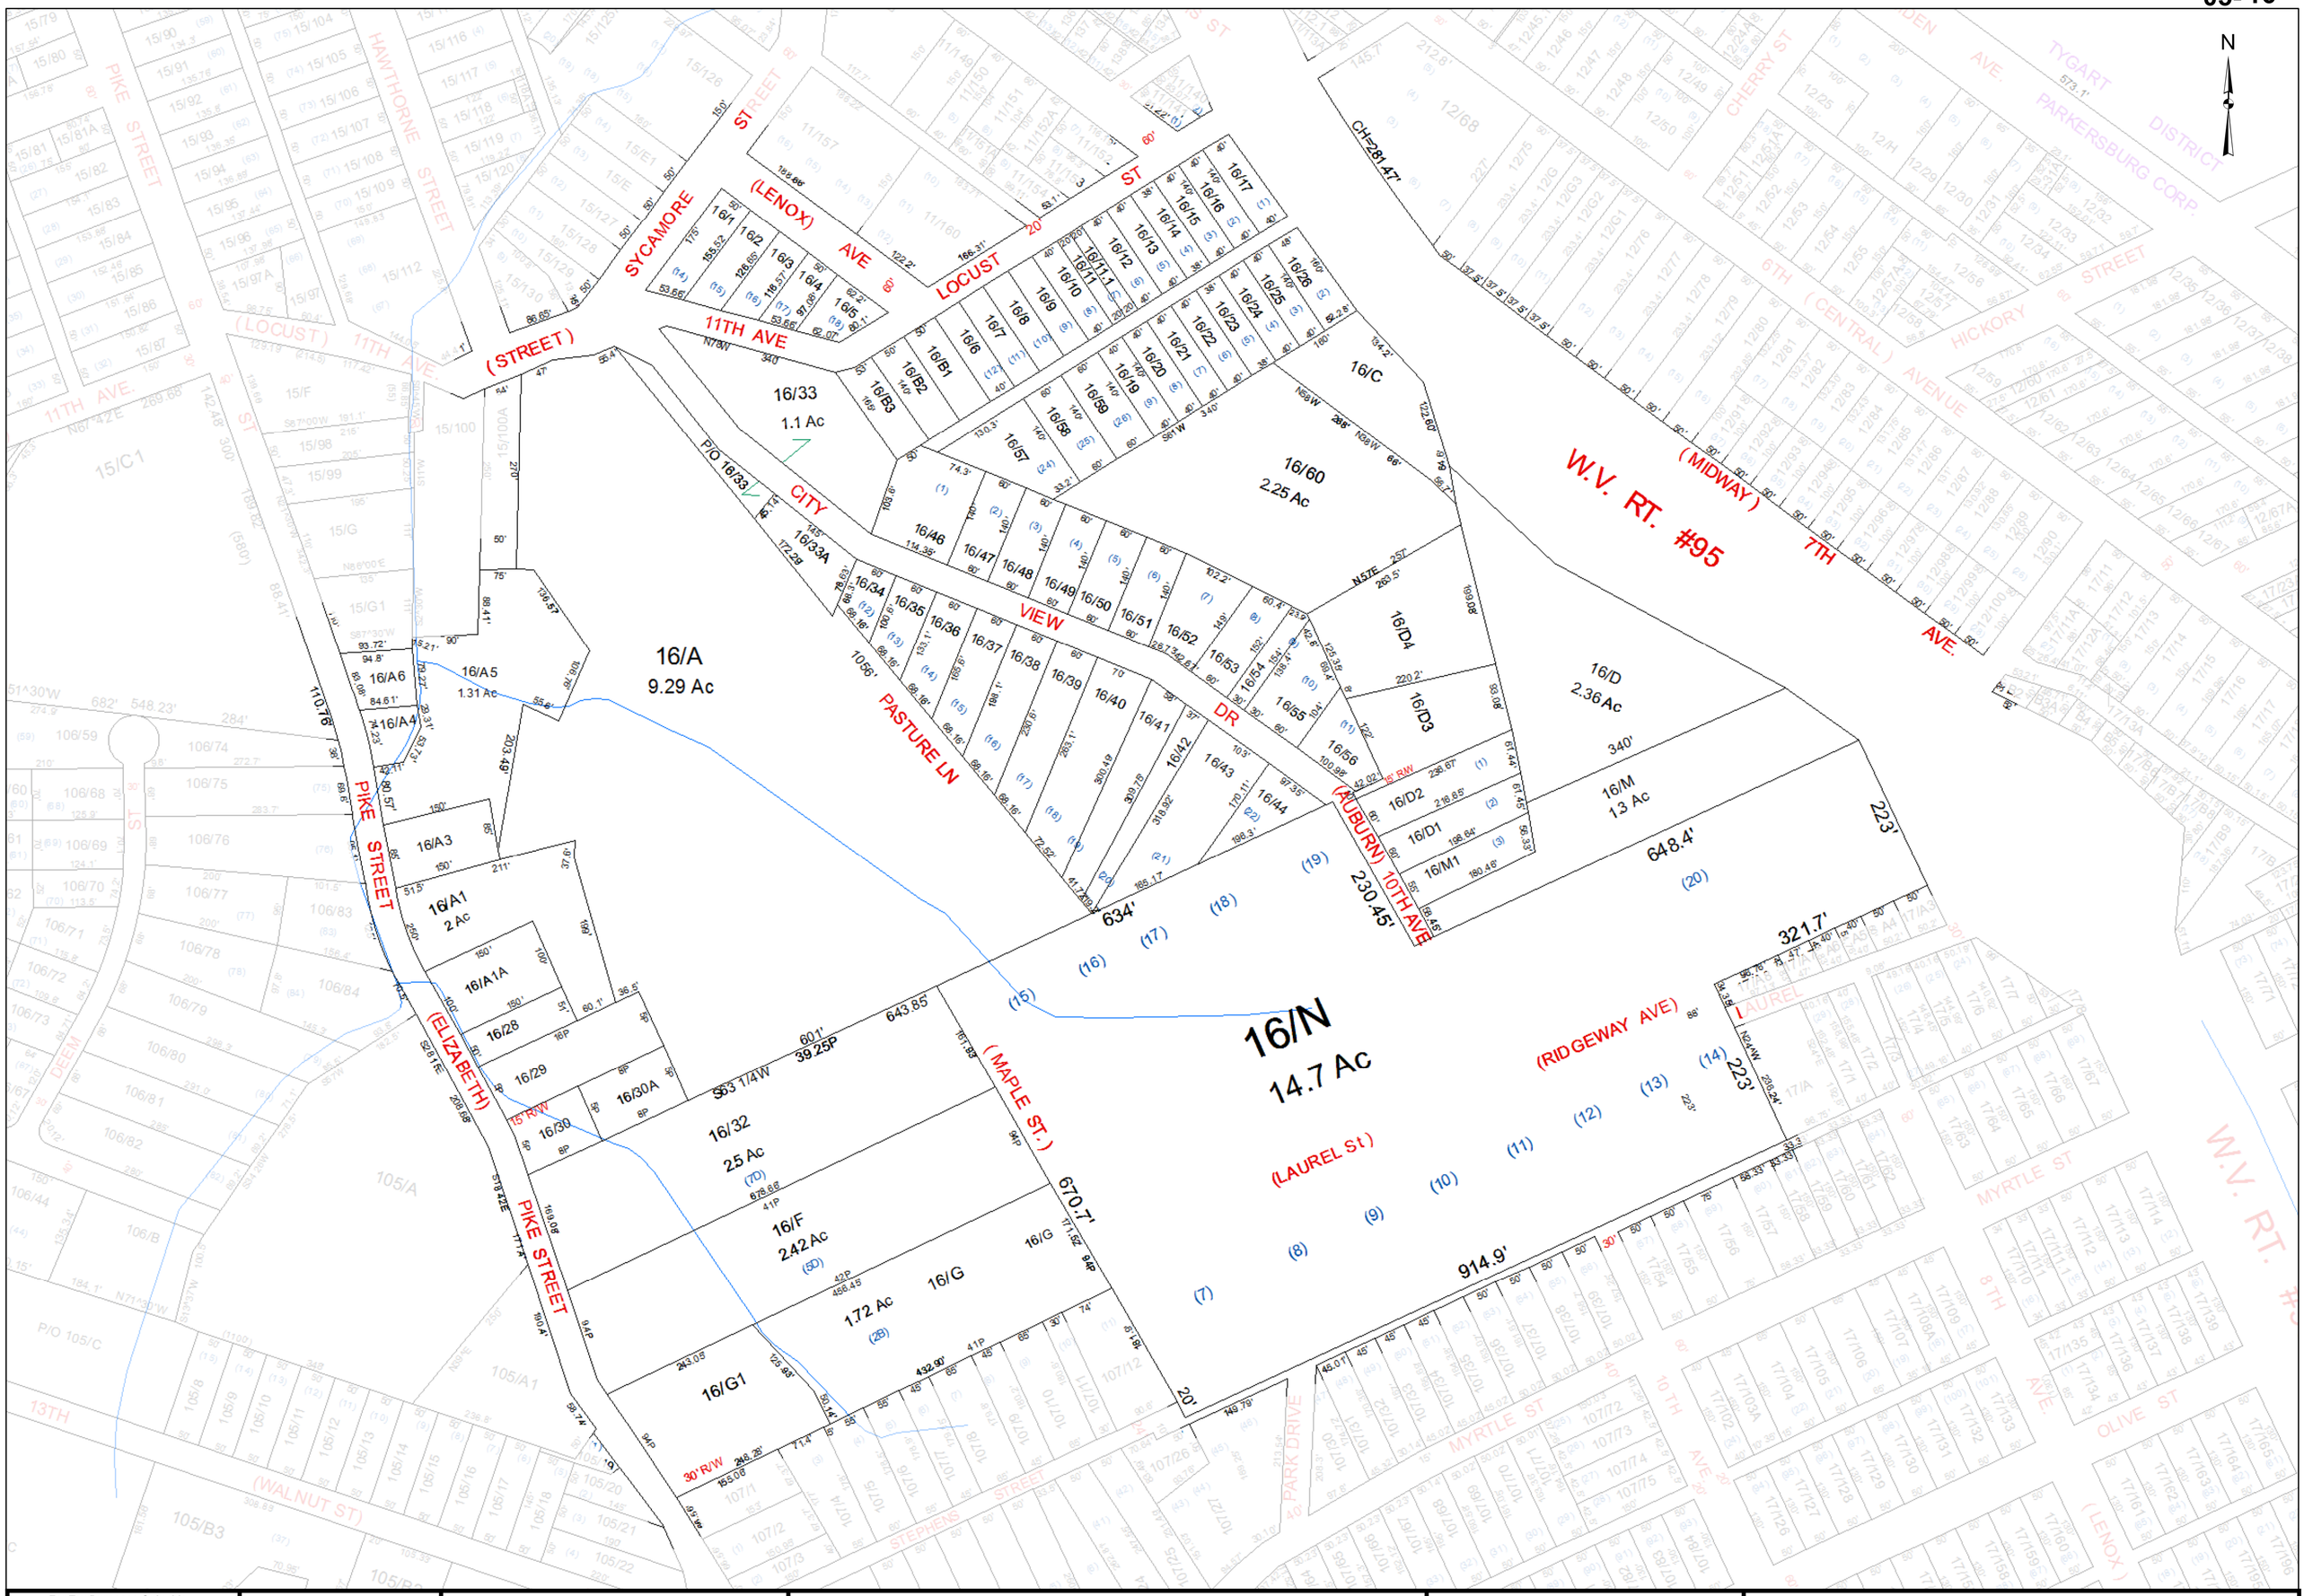


**For Tax Purposes Only this is not Authoritative Data**

This product was developed for taxation purposes and is therefore not suitable for legal, Engineering, or surveying purposes. Users of this information should review or consult the primary data and information sources to ascertain the appropriate usage of information. Do not copy

| | | |
|---|---|---|
| 15 | 15 | 12 |
| 106 | 16 | 12 |
| 105 | 107 | 17 |

Prepared by RDS

**Legend**

- Previous Deed
- Property
- Railroad Right of Way
- Road and Railroad R/W
- Road Easement
- Road Right of Way
- (15) Deed lot Number
- 20 / 15 MAP / Parcel Number
- (5) District Number
- HOSPITAL
- POST OFFICE
- SCHOOL
- District_Lines
- CEMT.
- LIBARY
- AIRPORT
- CHURCH
- FIRE STATION

**Revisions**

| | | | | | |
|---|---|---|---|---|---|
| 1 | | 7 | | 13 | |
| 2 | | 8 | | 14 | |
| 3 | | 9 | | 15 | |
| 4 | | 10 | | 16 | |
| 5 | | 11 | | 17 | |
| 6 | | 12 | | 18 | |

# WOOD COUNTY

STATE OF WEST VIRGINIA

Office of Assessor

District :
05 PARKERSBURG BOGGS TCT CHEVY CHASE MANOR, EDGEWATER #2, RIDGEWAY, ROSS CITY

SHEET NO: **16**

Map Date: 01/03/2019