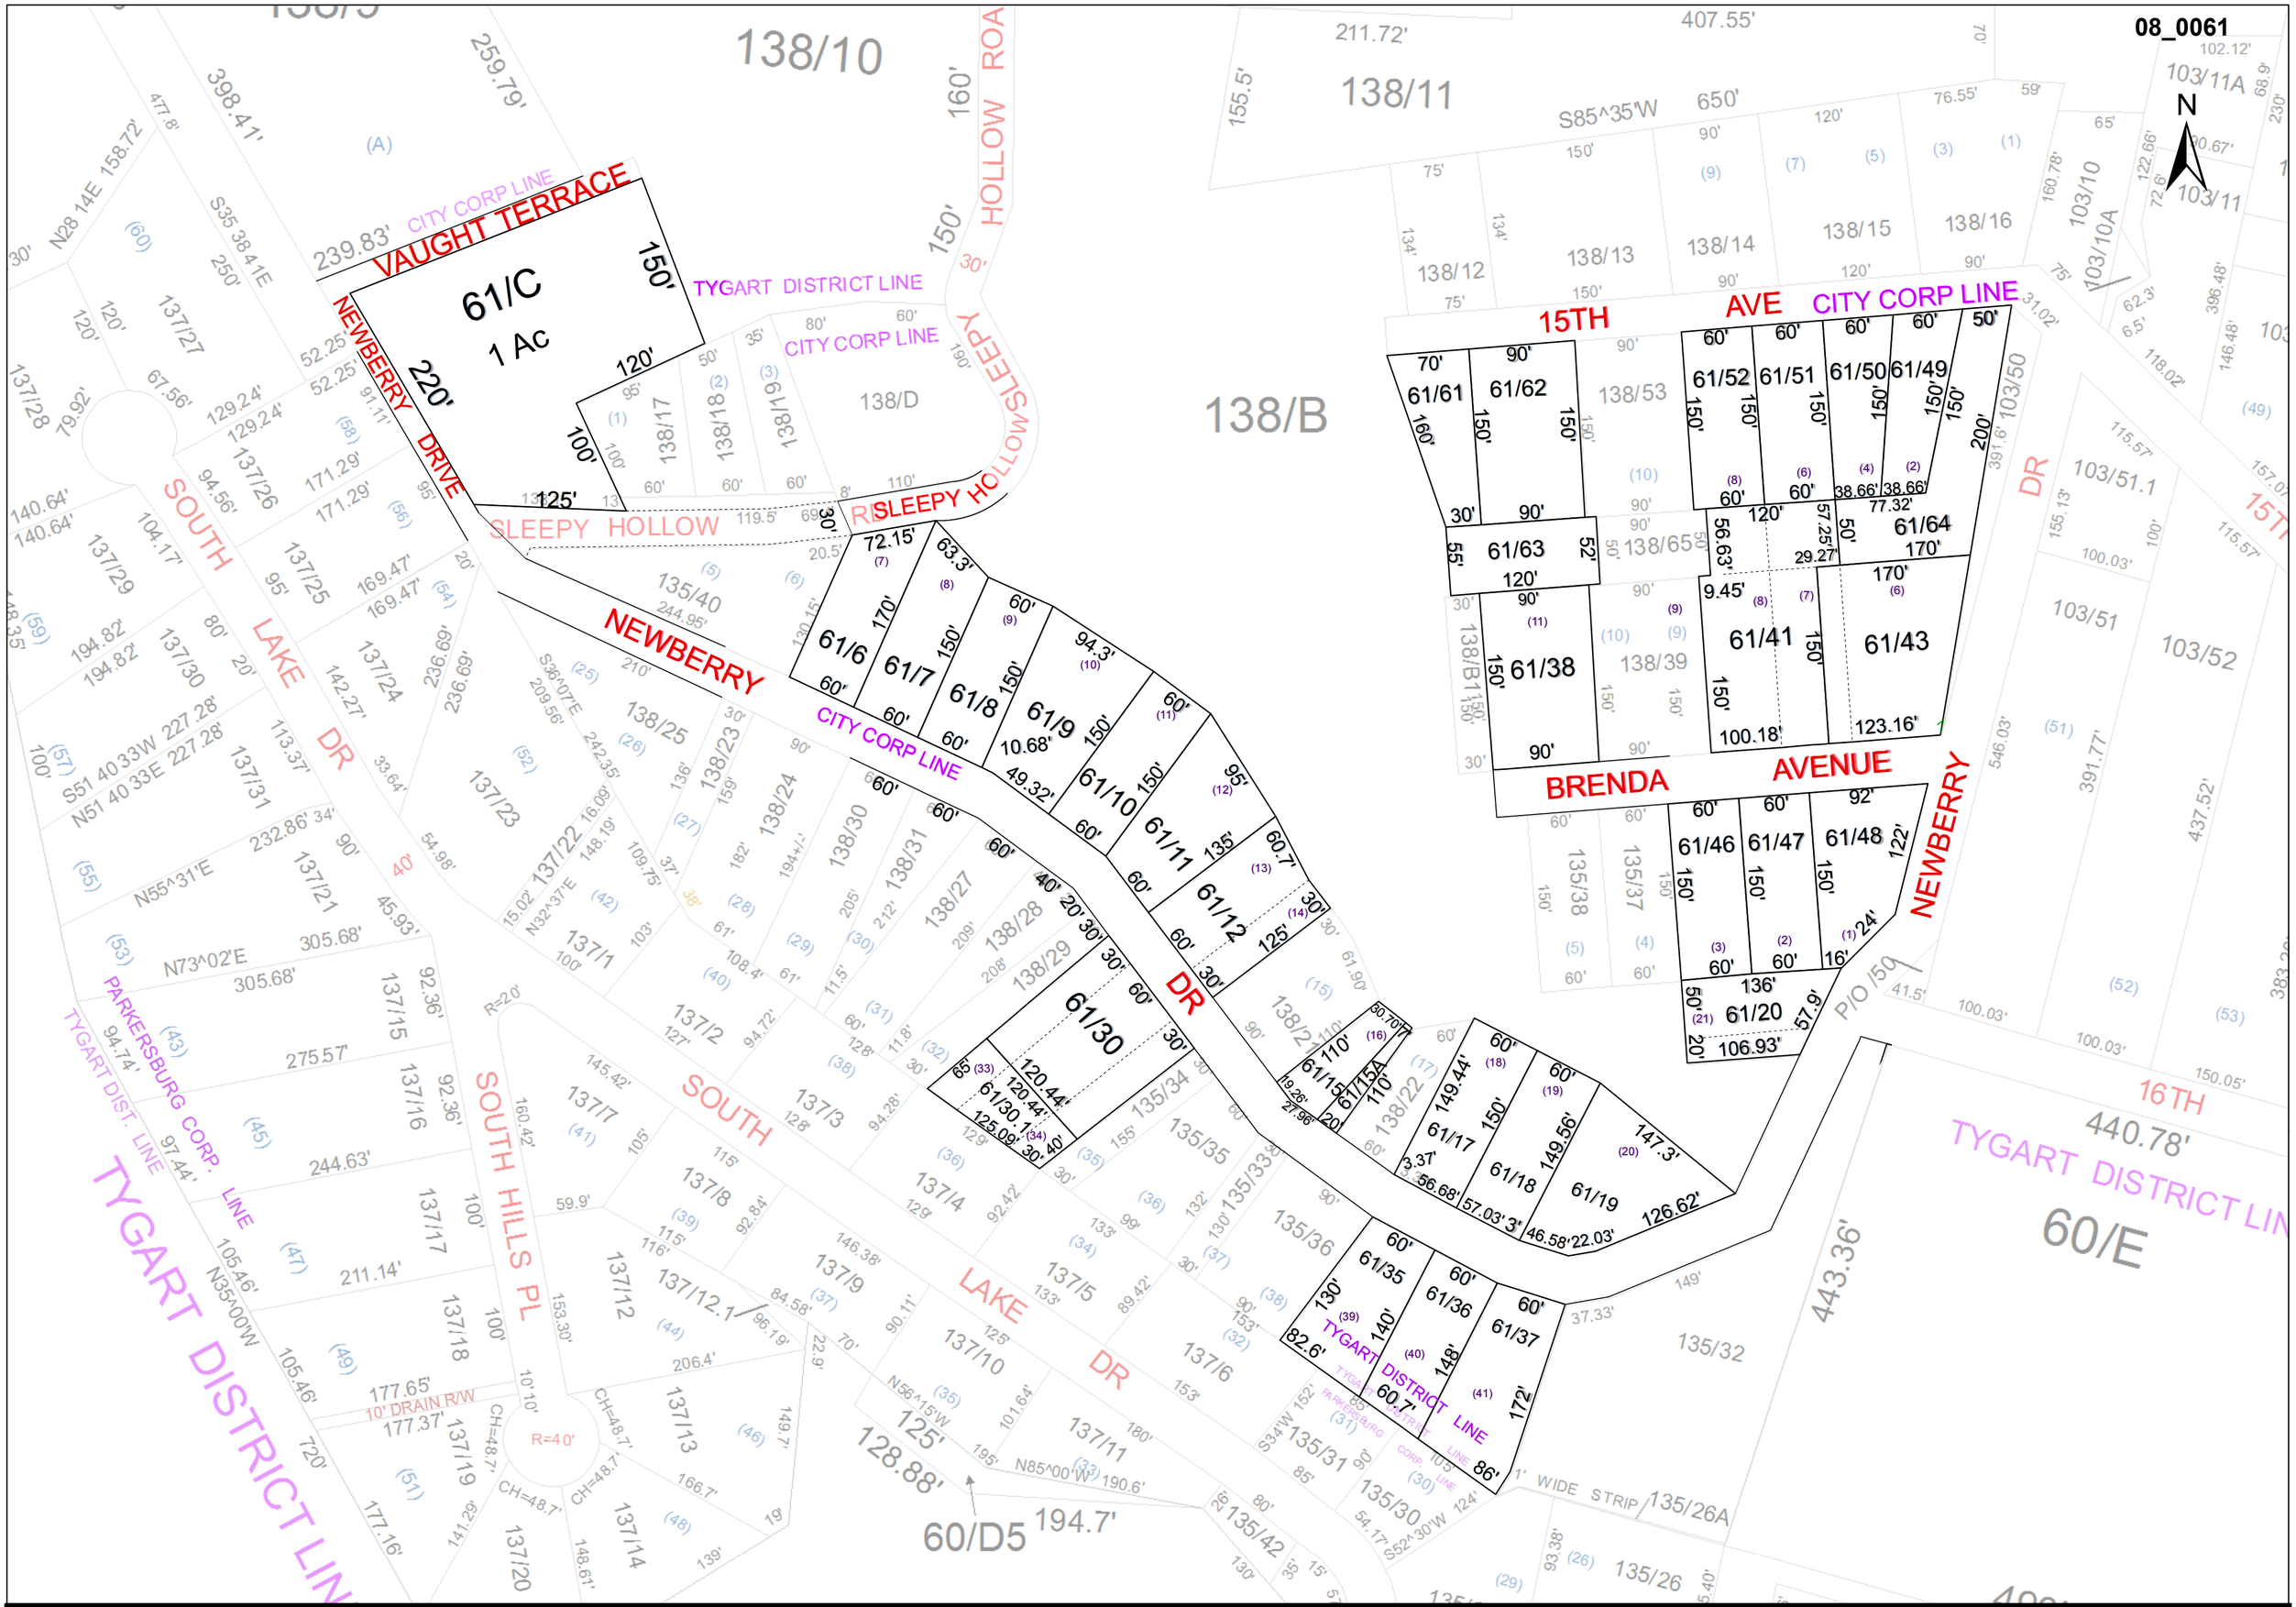

For Tax Purposes Only this is not Authoritative Data
This product was developed for taxation purposes and is therefore not suitable for legal, Engineering, or surveying purposes. Users of this information should review or consult the primary data and information sources to ascertain the appropriate usage of information. Do not copy

137	138	103
138	61	103
135	135	60

Prepared by: RDS

Legend

Previous Deed	Deed lot Number (15)	District_Lines	
Property	Map and Parcel # 10/8	CEMT.	
Railroad Right of Way	District Number 08	LIBARY	
Road and Railroad R/W	HOSPITAL	AIRPORT	
Road Easement	POST OFFICE	CHURCH	
Road Right of Way	SCHOOL		

Revisions

1		7		13	
2		8		14	
3		9		15	
4		10		16	
5		11		17	
6		12		18	

WOOD COUNTY

STATE OF WEST VIRGINIA

Office of Assessor

District	SUBDIVISION
TYGART	Newberrys S/D
SHEET NO:	61
Scale= 1- 1200	Date: 01/02/2019

Date Saved: 01/13/2017 1:27:43 PM