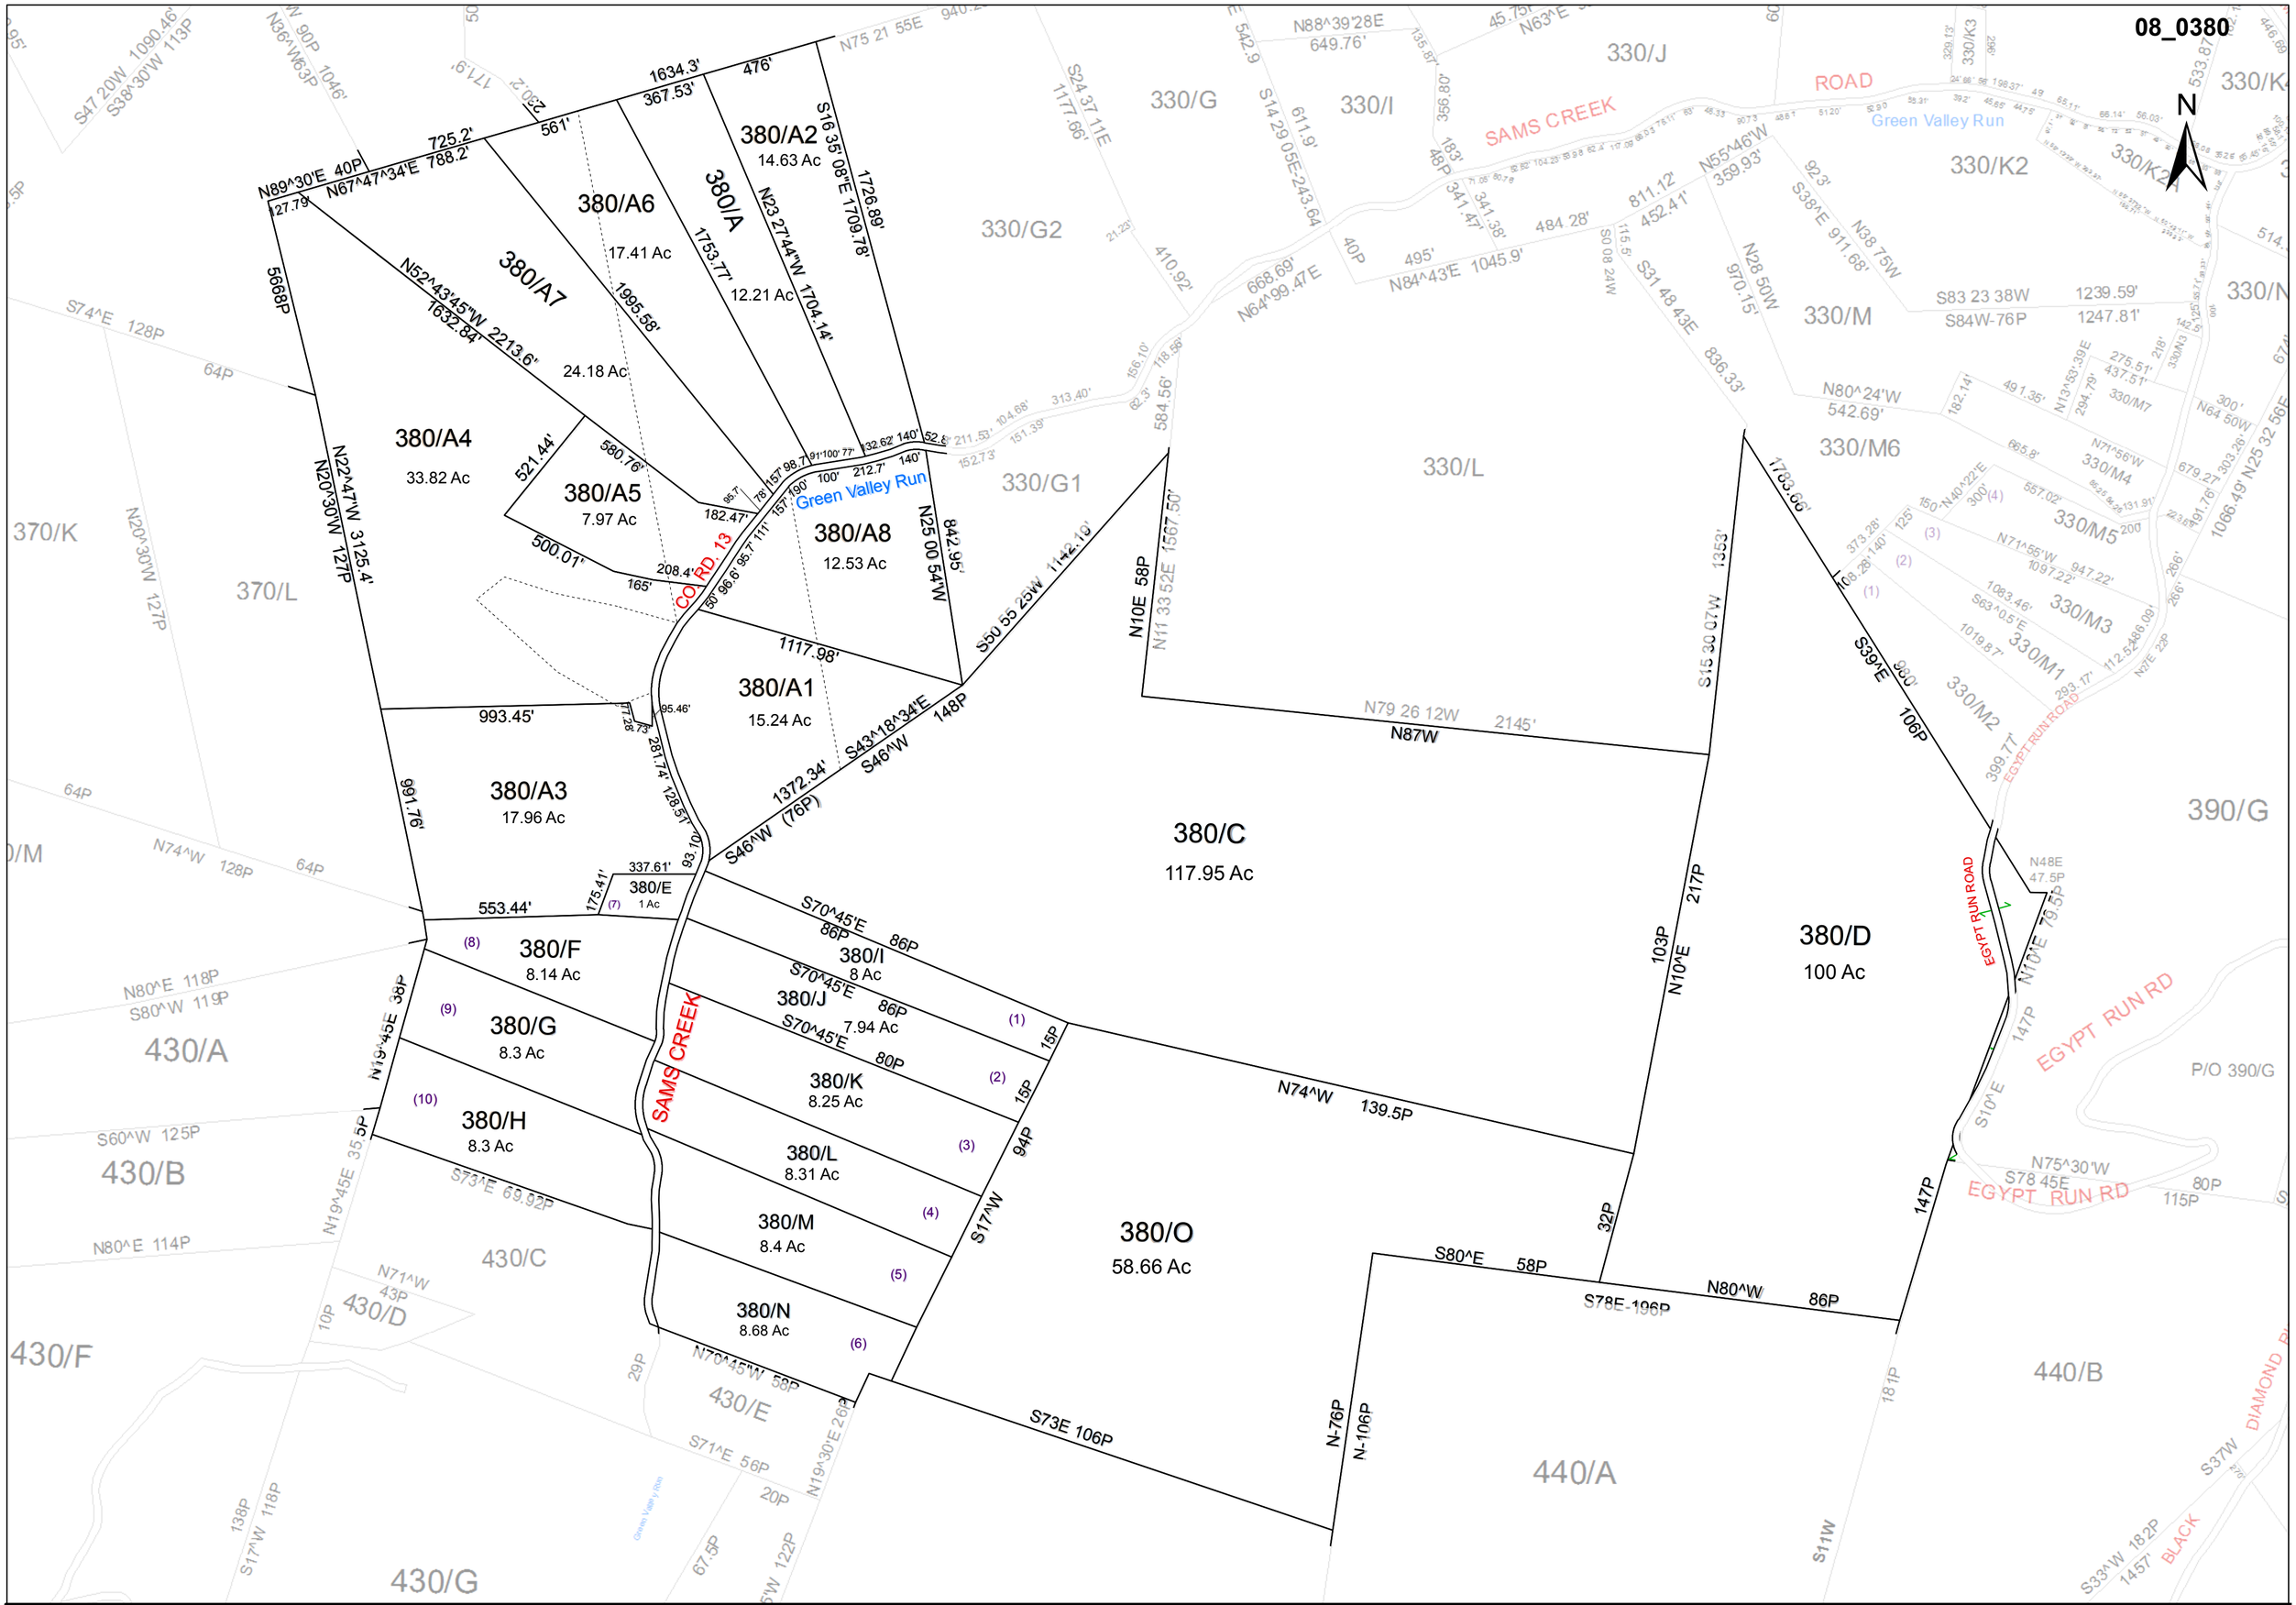


For Tax Purposes Only this is not Authoritative Data
This product was developed for taxation purposes and is therefore not suitable for legal, Engineering, or surveying purposes. Users of this information should review or consult the primary data and information sources to ascertain the appropriate usage of information. Do not copy

| | | |
|---|---|---|
| 370 | 330 | 330 |
| 370 | 380 | 390 |
| 430 | 430 | 440 |

Prepared by: RDS

**Legend**

- Previous Deed
- Property
- Railroad Right of Way
- Road and Railroad R/W
- Road Easement
- Road Right of Way
- Deed lot Number (15)
- Map and Parcel # 10/8
- District Number 08
- HOSPITAL
- POST OFFICE
- SCHOOL
- District_Lines
- CEMT.
- LIBARY
- AIRPORT
- CHURCH

**Revisions**

| | | | | | |
|---|---|---|---|---|---|
| 1 | | 7 | | 13 | |
| 2 | | 8 | | 14 | |
| 3 | | 9 | | 15 | |
| 4 | | 10 | | 16 | |
| 5 | | 11 | | 17 | |
| 6 | | 12 | | 18 | |

# WOOD COUNTY

STATE OF WEST VIRGINIA

Office of Assessor

District: TYGART

SUBDIVISION

SHEET NO: 380

Scale= 1- 3600

Date: 01/02/2019

Date Saved: 01/13/2017 1:27:43 PM