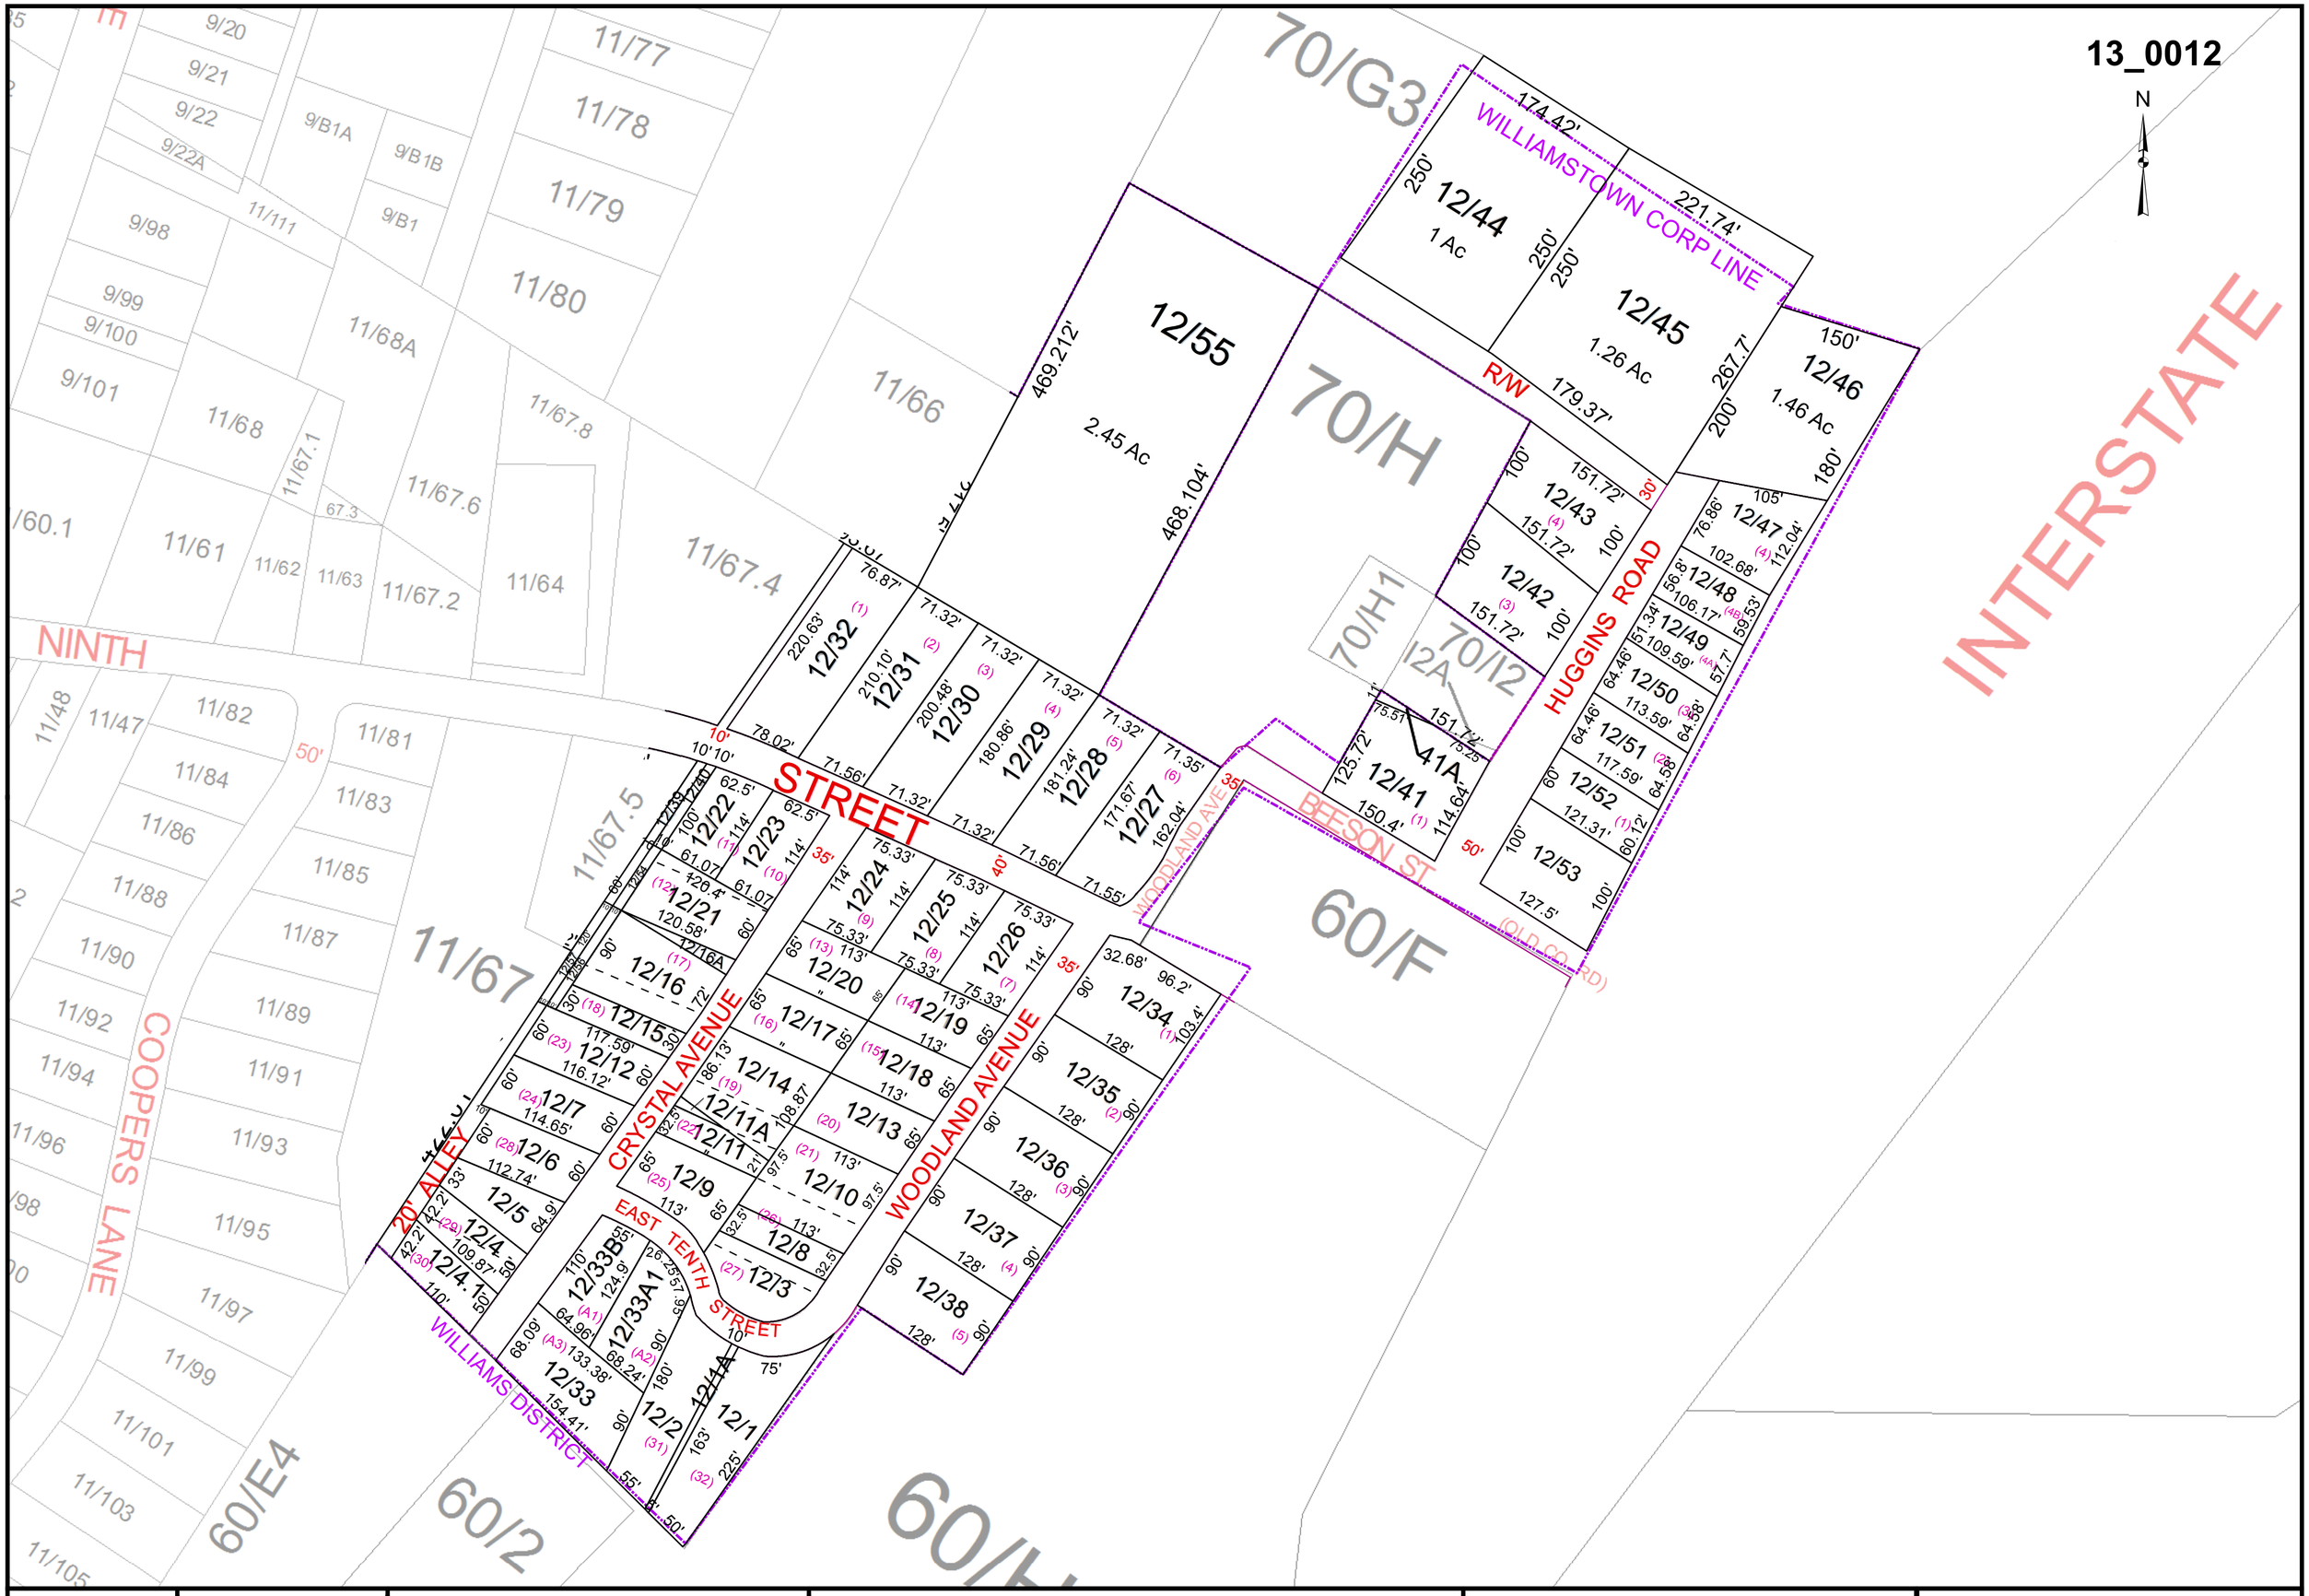

For Tax Purposes Only

50	50	17
50	21	17
50	50	19

Prepared by: RDS

Legend

Previous Deed	Deed lot Number	(15)	District_Lines
Property	Map and Parcel #	10/8	CEMT.
Railroad Right of Way	District Number	9	LIBARY
Road and Railroad R/W	HOSPITAL		AIRPORT
Road Easement	POST OFFICE		CHURCH
Road Right of Way	SCHOOL		FIRE STATION

Revisions

1		7		13	
2		8		14	
3		9		15	
4		10		16	
5		11		17	
6		12		18	

WOOD COUNTY

STATE OF WEST VIRGINIA

Office of Assessor

District: 13 - WILLIAMSTOWN

SUBDIVISION: FIELDS @ LITTE RUN FARMS

SHEET NO: 21

Date, Aerial Photography: 2003

Date, Map: Jan 26, 2016

0 20 40 80 Feet