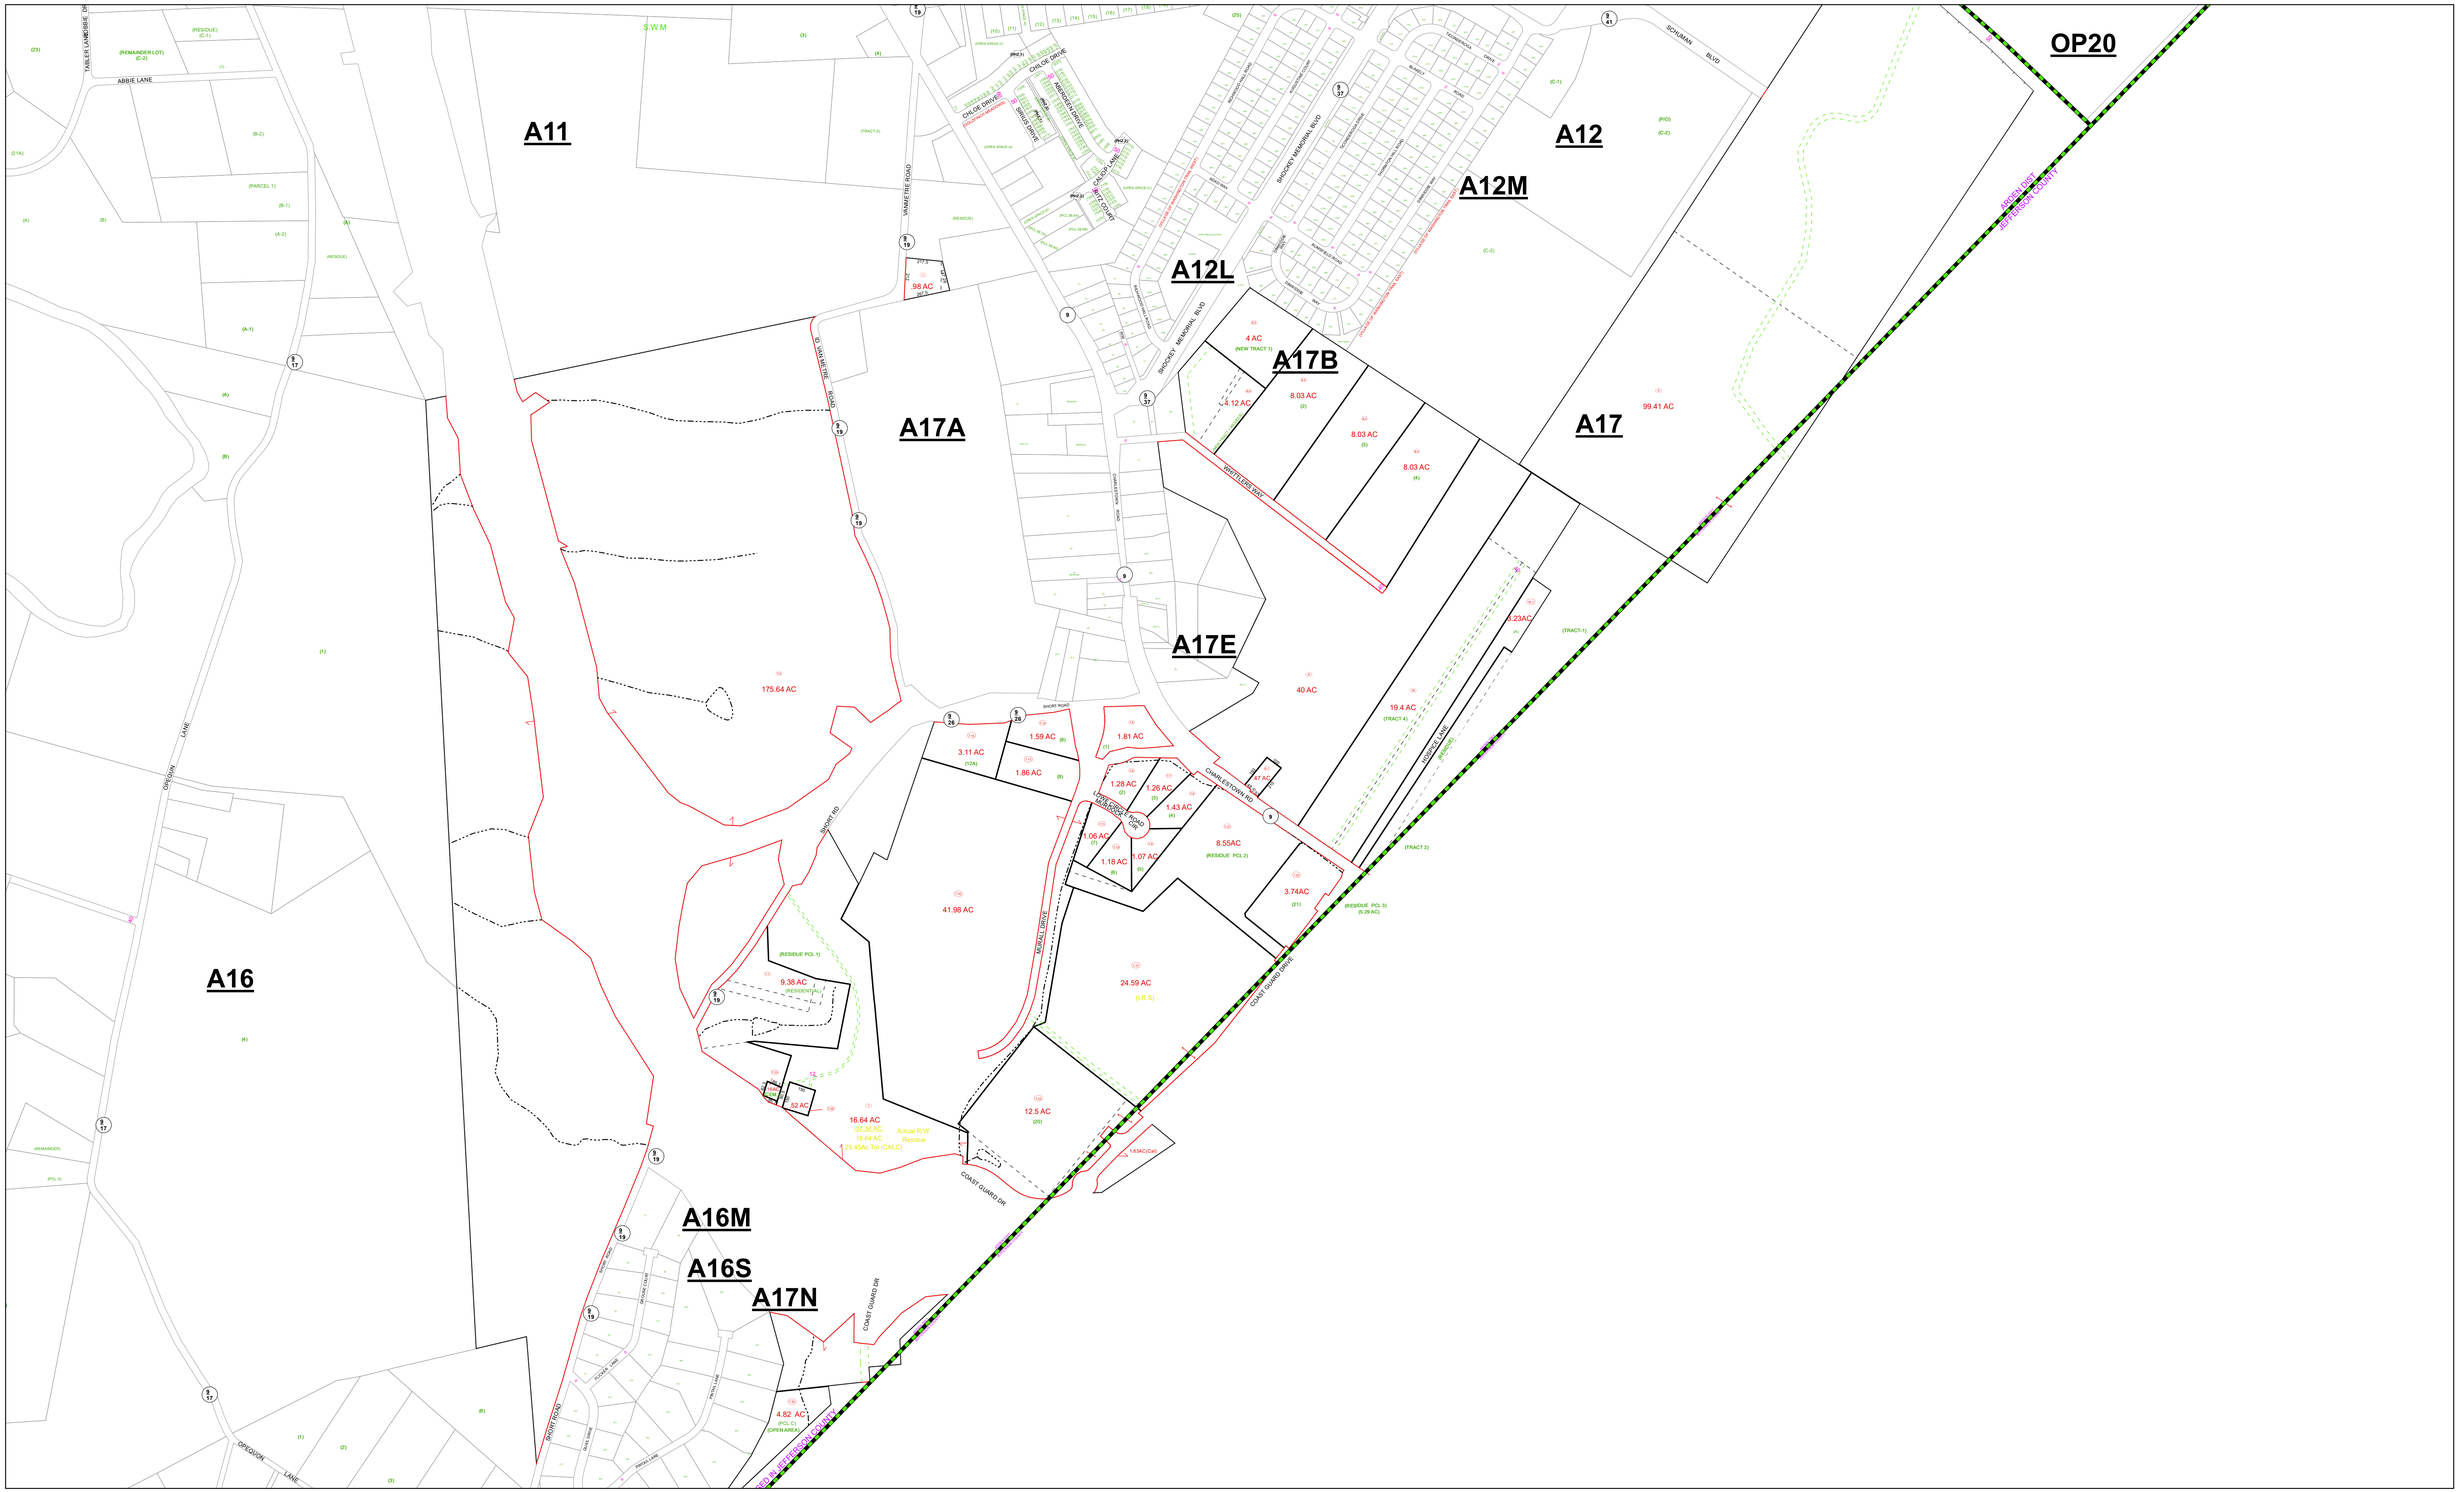

LEGEND

(15) Lot Number	Property Line	District Line	
(123) Parcel Number	Right-of-Way	County Line	
12 Block Number	Original Property Line	Hydro	
45 / 7 State Road Number	Easement	Corporation Line	

REVISION

1	Current to 01/20/2022

Print Date: 1/20/2022

DISCLAIMER

This product was developed for taxation purposes and is therefore not suitable for legal, engineering or surveying purposes. Users of this information should review or consult the primary data and information sources to ascertain the appropriate usage of the information. Tax maps and digital parcel files (GIS files) are not to be included as activities within the practice of surveying in accordance with the "Inclusions and Exclusions of Surveying Practice" cited in W.Va. Code 30-13A-10.

RESTRICTION

All tax maps created under the provisions of reappraisal legislation are the property of the Berkeley County Assessor and the reproduction, copying, distribution or sale of such tax maps or any copies thereof without written permission of the Berkeley County Assessor is prohibited by law.

KEY MAP

A11	A12	OP21
A16	A17	OP21
A20		

COUNTY OF BERKELEY

STATE OF WEST VIRGINIA

Office of Assessor

For Tax Purposes Only

A17

Date, Aerial Photography:_____

Photo No :_____

Map Tax Year: 2022

Scale :_____ 1" = 400'

N