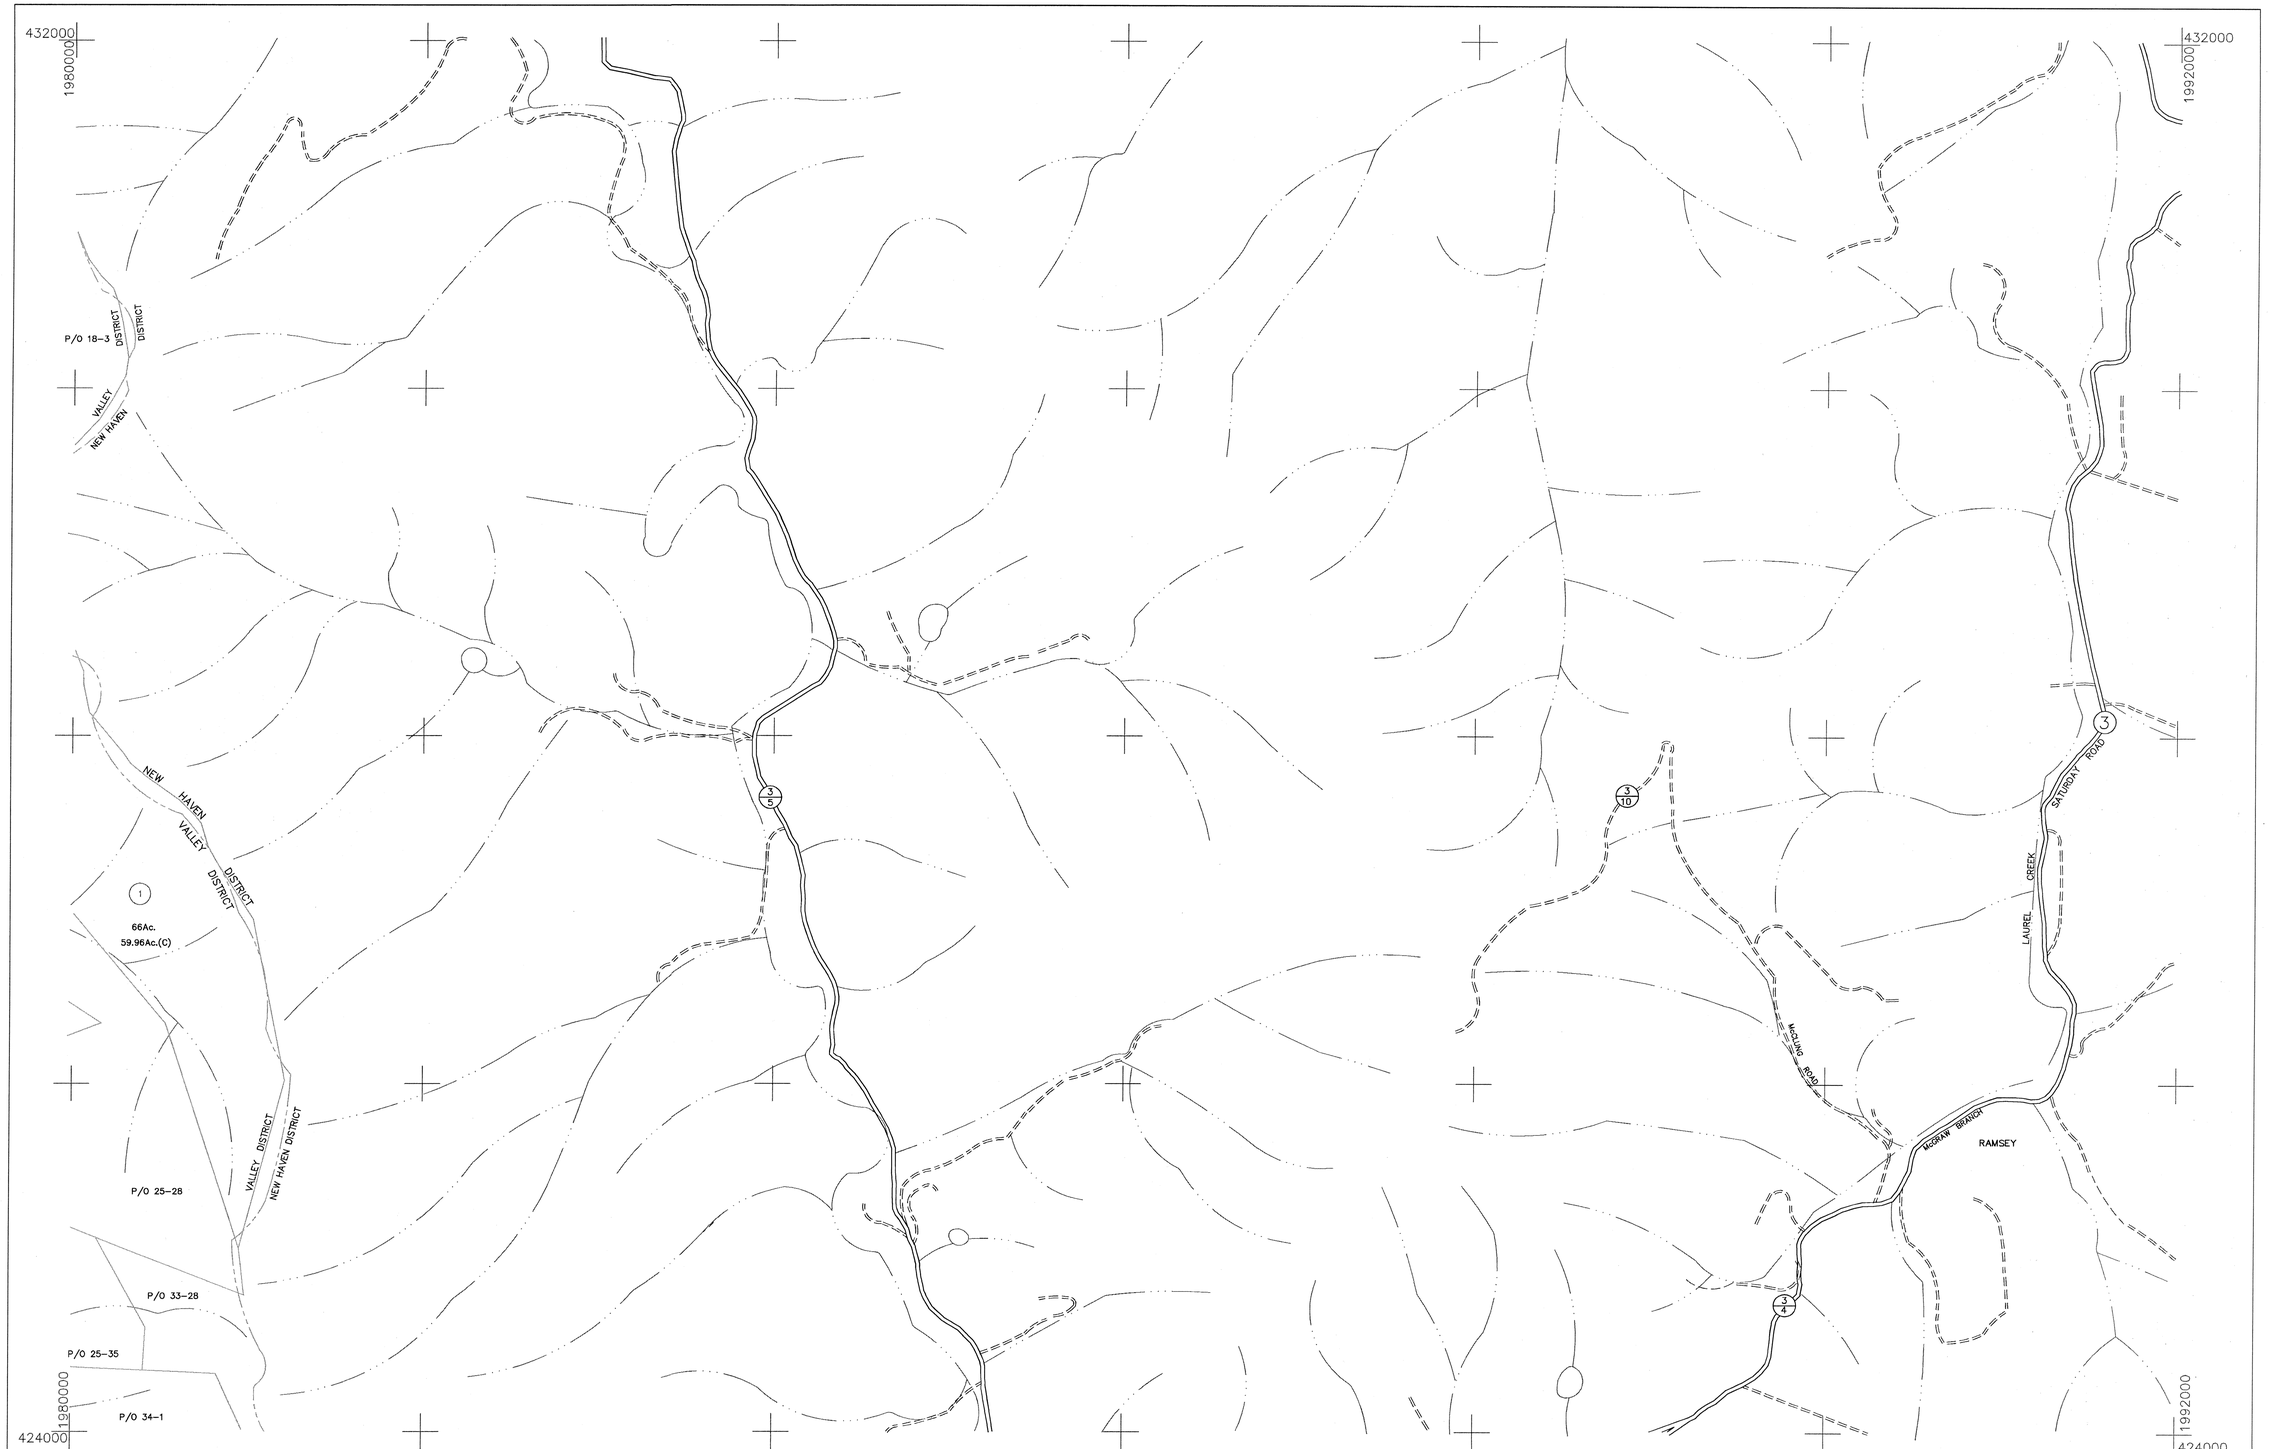

MAP KEY		
18		
25	26	
33	34	

LEGEND

Property Line		Original Lot Line or Interior Tract	
Roadway		Deed Lot Number	(15)
Water		Parcel or Index Number	9
Corporation Line		Improvement	°
District Line		Railroad	
County Line		Scaled Dimension	s
State Line		Deeded Acreage	(D)
Land Hook	z	Calculated Area	(C)

RESTRICTIONS

All tax maps created under the provisions of reappraisal legislation are the property of the County of FAYETTE and the reproduction, copying, distribution or sale of such tax maps or any copies thereof without the written permission of the County Assessor is prohibited.

REVISIONS

NORTH

FAYETTE COUNTY

STATE OF WEST VIRGINIA

FAYETTEVILLE, West Virginia

VALLEY DISTRICT MAP 26

COMPUTER FILE 03-26

Date Map: 7/27/95
Scale: 1" = 400'