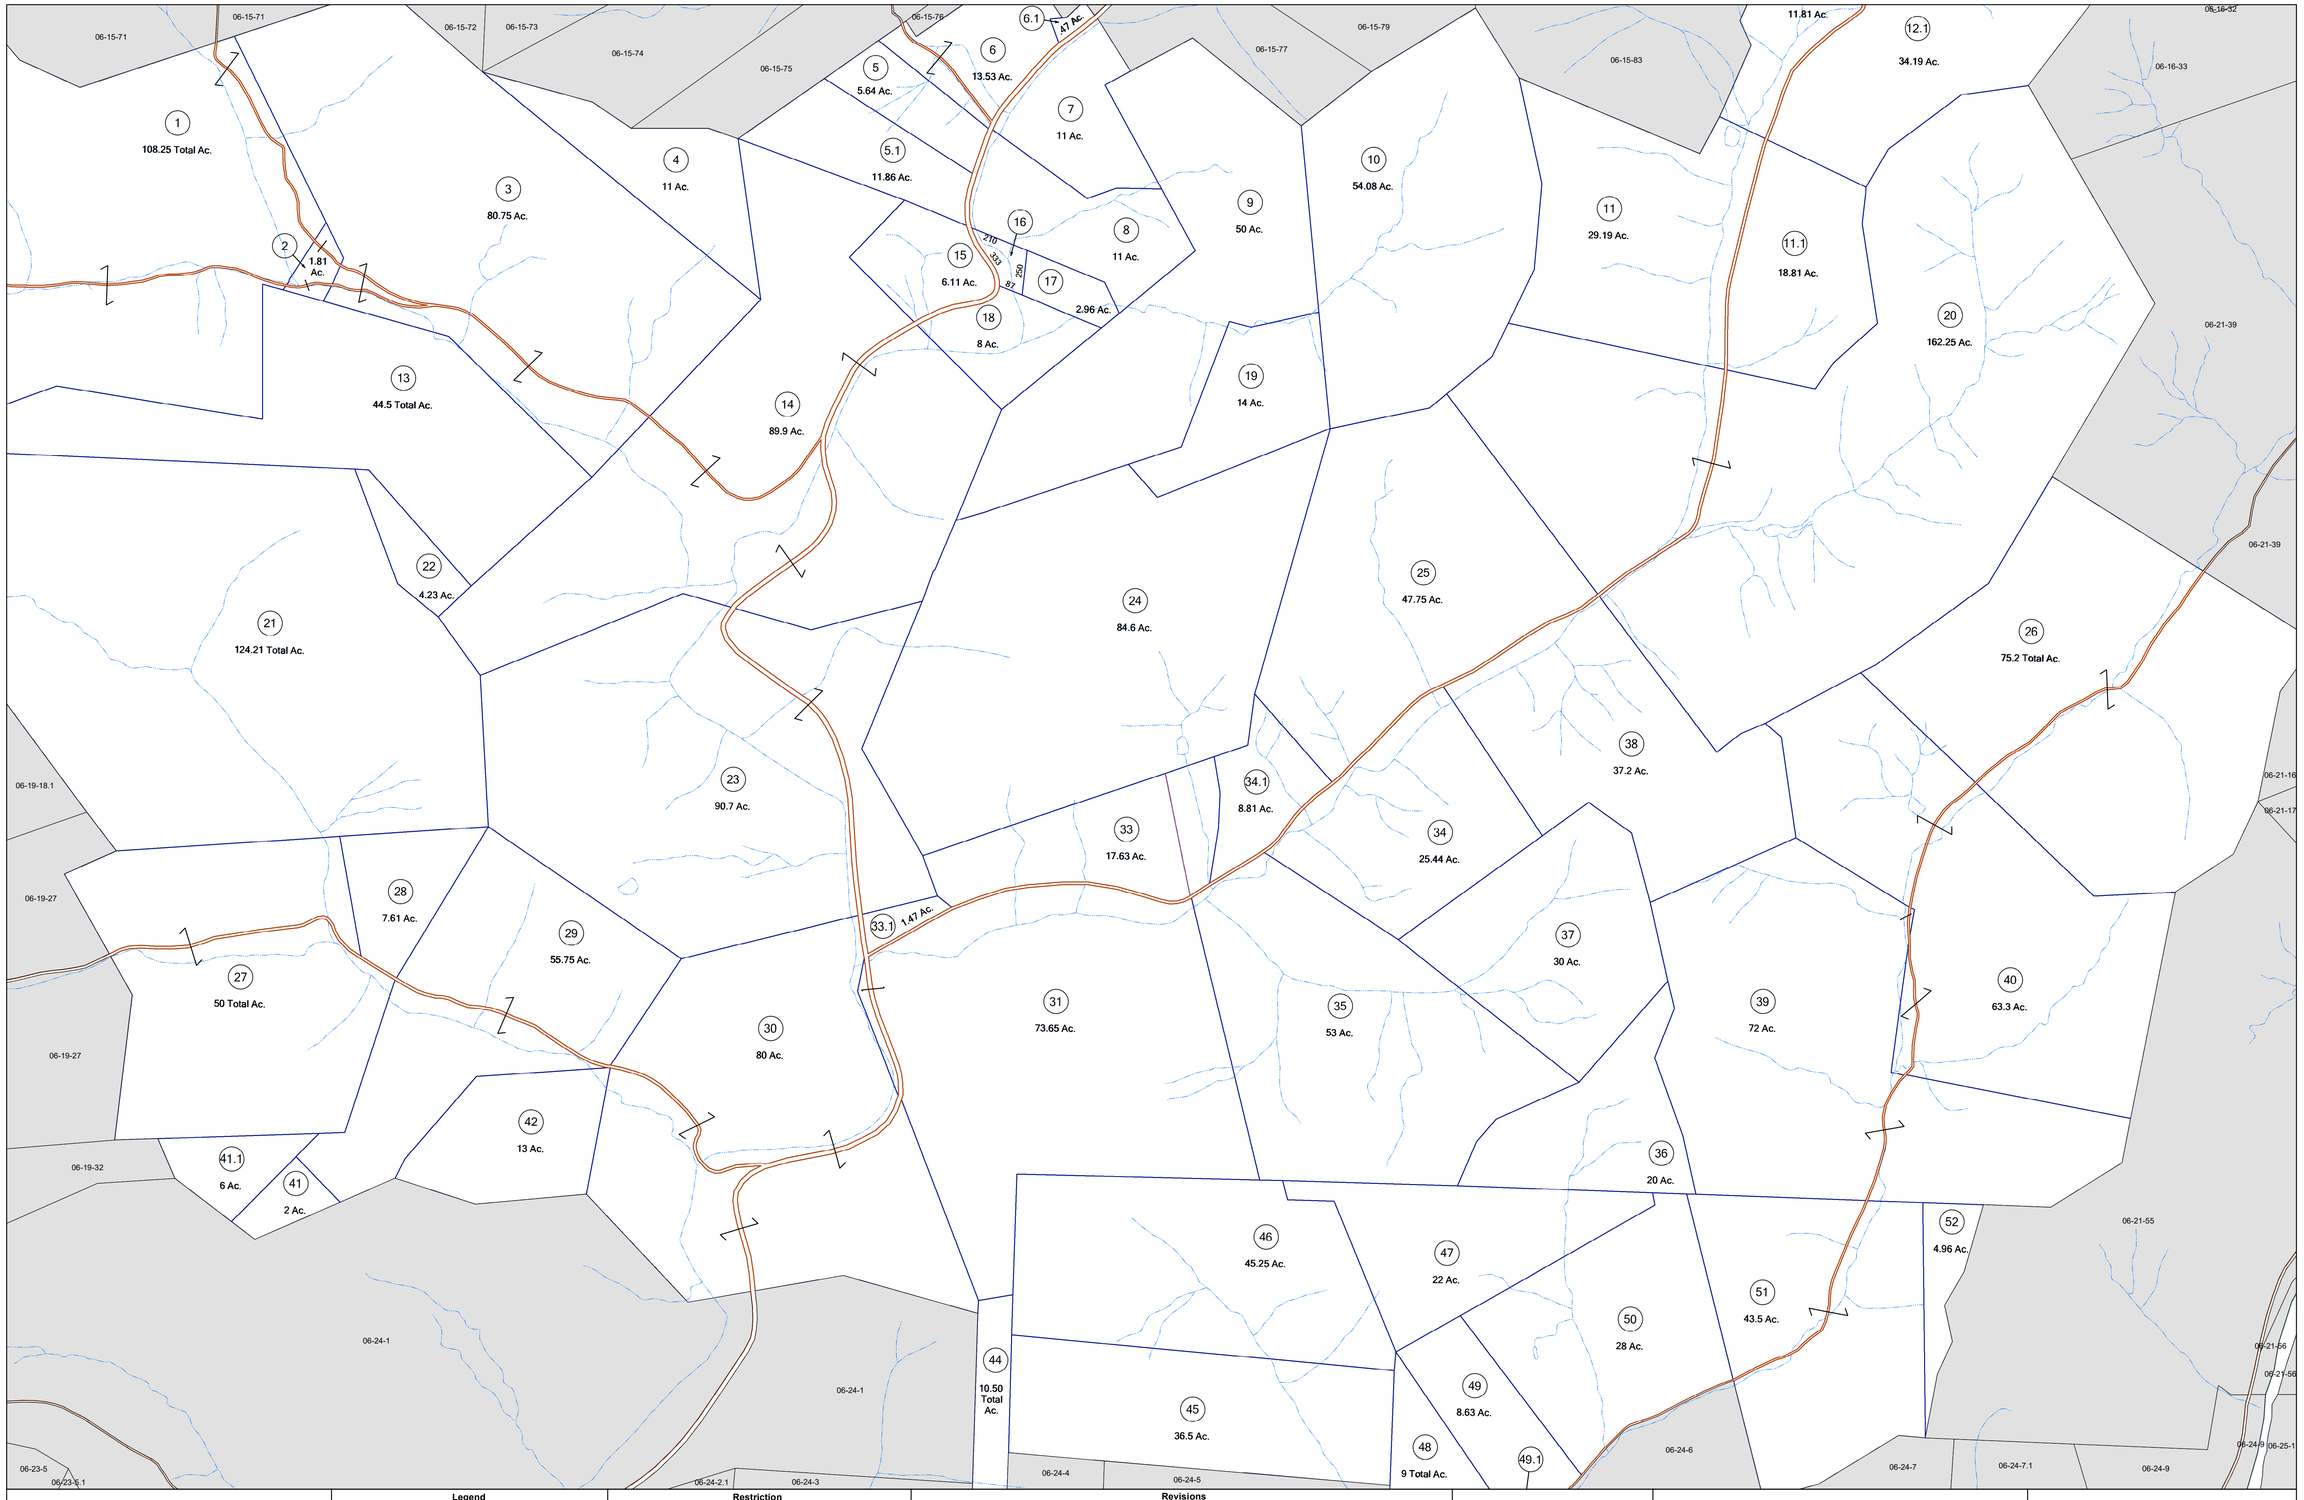

N

FOR TAX PURPOSES ONLY

Legend

District Boundary	Deed lot Number	(15)
Previous Deed	Parcel or Index Number	9
Property	Unknown	
Road Easement	Improvement	
Railroad Right of Way	Cemetery	
Road Right of Way	Church	
River	Educational	

Restriction

REPRODUCTION OF TAX MAPS PROHIBITED
- It is unlawful to copy, photocopy, scan, photograph, or otherwise reproduce this tax map. Pursuant to the provisions of W.Va. CSR § 189-5-5 (2013) no person may reproduce, copy, distribute or sell copies of tax maps prepared by the counties without having first obtained the written permission of the Gilmer County Assessor. In addition to other penalties and civil remedies, any person who, without the written permission of the Gilmer County Assessor, reproduces, copies, distributes, or sells or who allows the reproduction, copying, distribution or sale of tax maps prepared by the Gilmer County Assessor, shall be refused permission by the Gilmer County Assessor or Assessor's agent to purchase tax maps in the future.

Revisions

1	Revised 12/30/2016	10	19	28	
2	Revised 12/30/2019	11	20	29	
3	Revised 02/17/2021	12	21	30	
4		13	22	31	
5		14	23	32	
6		15	24	33	
7		16	25	34	
8		17	26	35	
9		18	27	36	

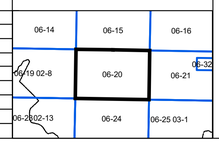

Gilmer County

Assessor's Office

Melissa Jedamski, Assessor

Gilmer, WV

TROY

District: 06 Map No: 20

Date of Publication: 1/28/2022

Scale: 1" = 200'