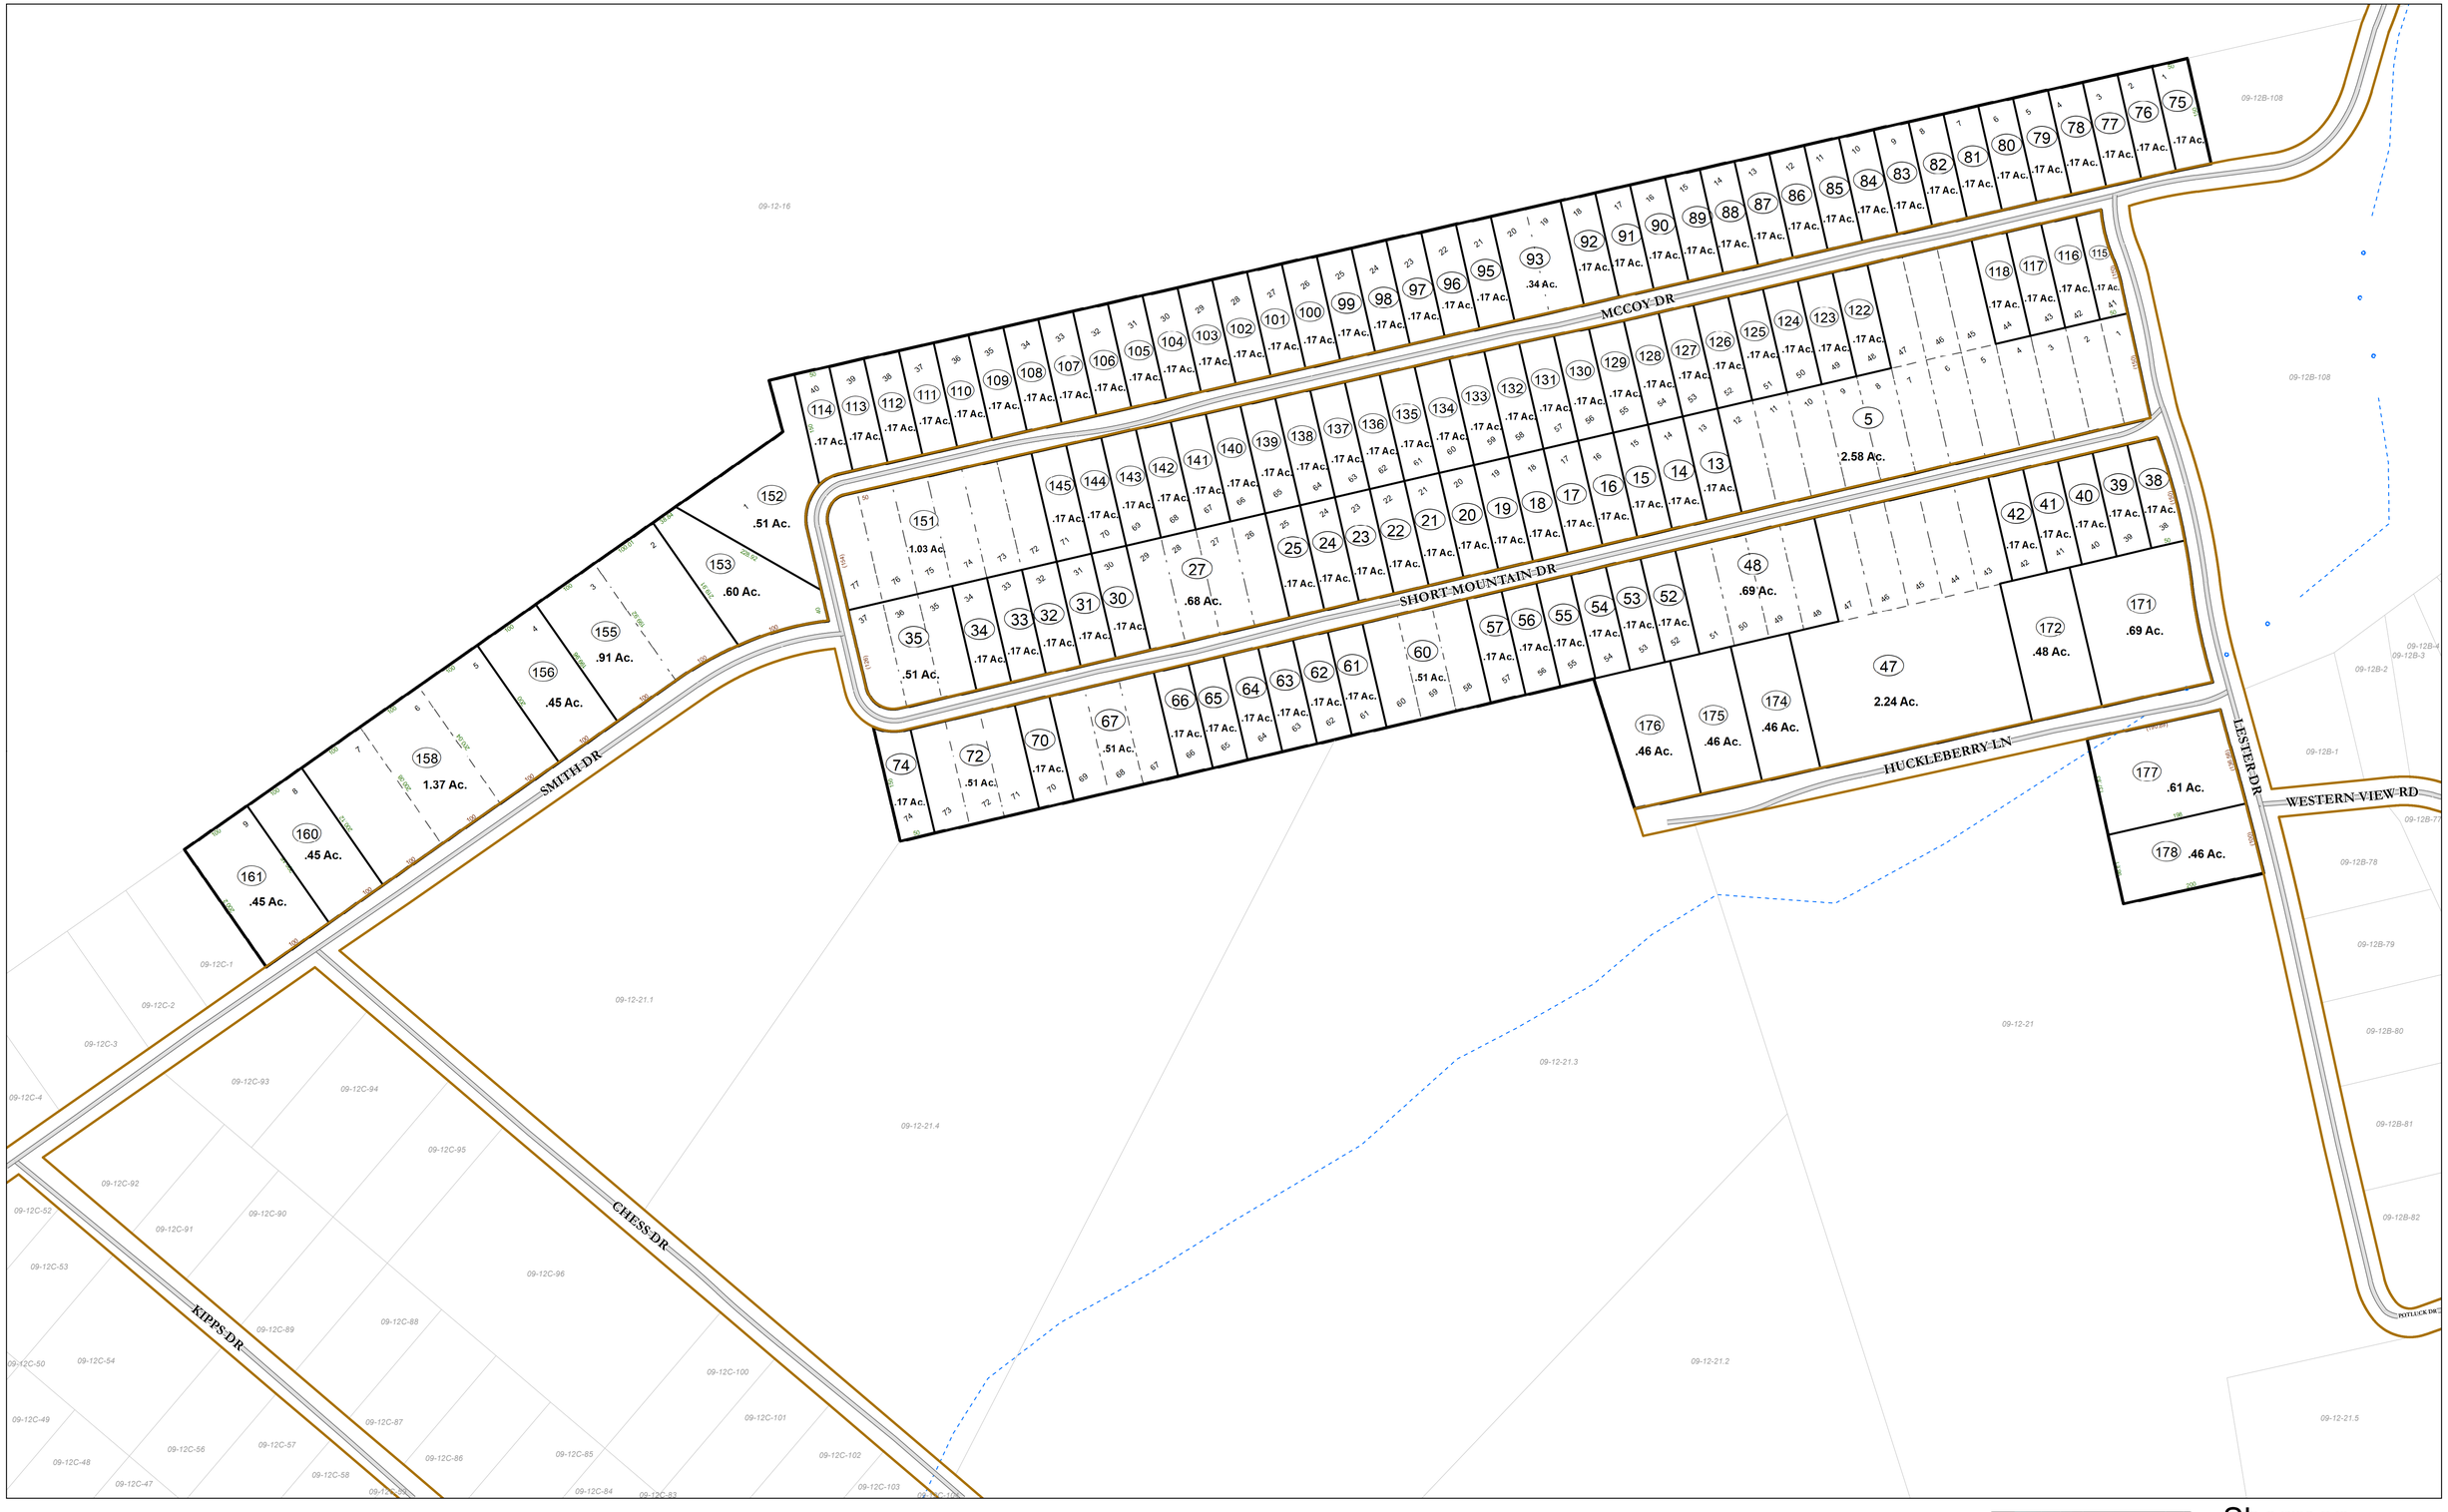

WV LEGISLATIVE REGULATION
TITLE 189 SERIES 2009

Disclaimer:
This tax map was compiled for puposes of taxation from available record evidence and has not been field verified. This map is not a valid survey plat and the data on this map does not imply any official status to such data. The State of West Virginia and county assessor's office assume no liability that might result from the use of this map.

Restrictions:
All finished tax maps created under the provisions of legislation are the property of the county assessors who created them and the reproduction, copying, distribution, sale, or lease of such tax maps or copies thereof without the written permission of the respective county assessors is prohibited by law.

Legend

Corporation line	Railroad	School	
District line	Lot line	Church	
County line	Road Centerline	Deed lot number	(25)
State line	Streams	Parcel or index number	32.1
Property Line	Trans Line	Parcel acreage	5.23 Ac
Right of Way	Cemetery		

Revisions

1	AS OF JULY 1 1996	KWS	6	AS OF JULY 1 2001	JVB	11	AS OF JULY 1 2007	JVB
2	AS OF JULY 1 1997	KWS	7	AS OF JULY 1 2002	JVB	12	AS OF JULY 1 2008	RIR
3	AS OF JULY 1 1998	JVB	8	AS OF JULY 1 2003	JVB	13	AS OF JULY 1 2011	ASC
4	AS OF JULY 1 1999	JVB	9	AS OF JULY 1 2004	JVB	14	AS OF MAR 29 2012	ASC
5	AS OF JULY 1 2000	JVB	10	AS OF JULY 1 2005	JVB	15	AS OF JAN 1 2013	ASC
						16	AS OF JAN 1 2014	ASC
						17	AS OF JAN 1 2015	ASC
						18	AS OF JAN 31 2019	AGD
						19	AS OF JAN 31 2020	AGD
						20	AS OF JAN 31 2022	AGD

STATE OF WEST VIRGINIA
COUNTY OF HAMPSHIRE
Office of Assessor

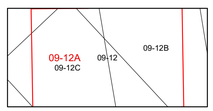

Sherman
Map: 12A
Created: 1/20/2022
Scale: 1 in = 100 ft