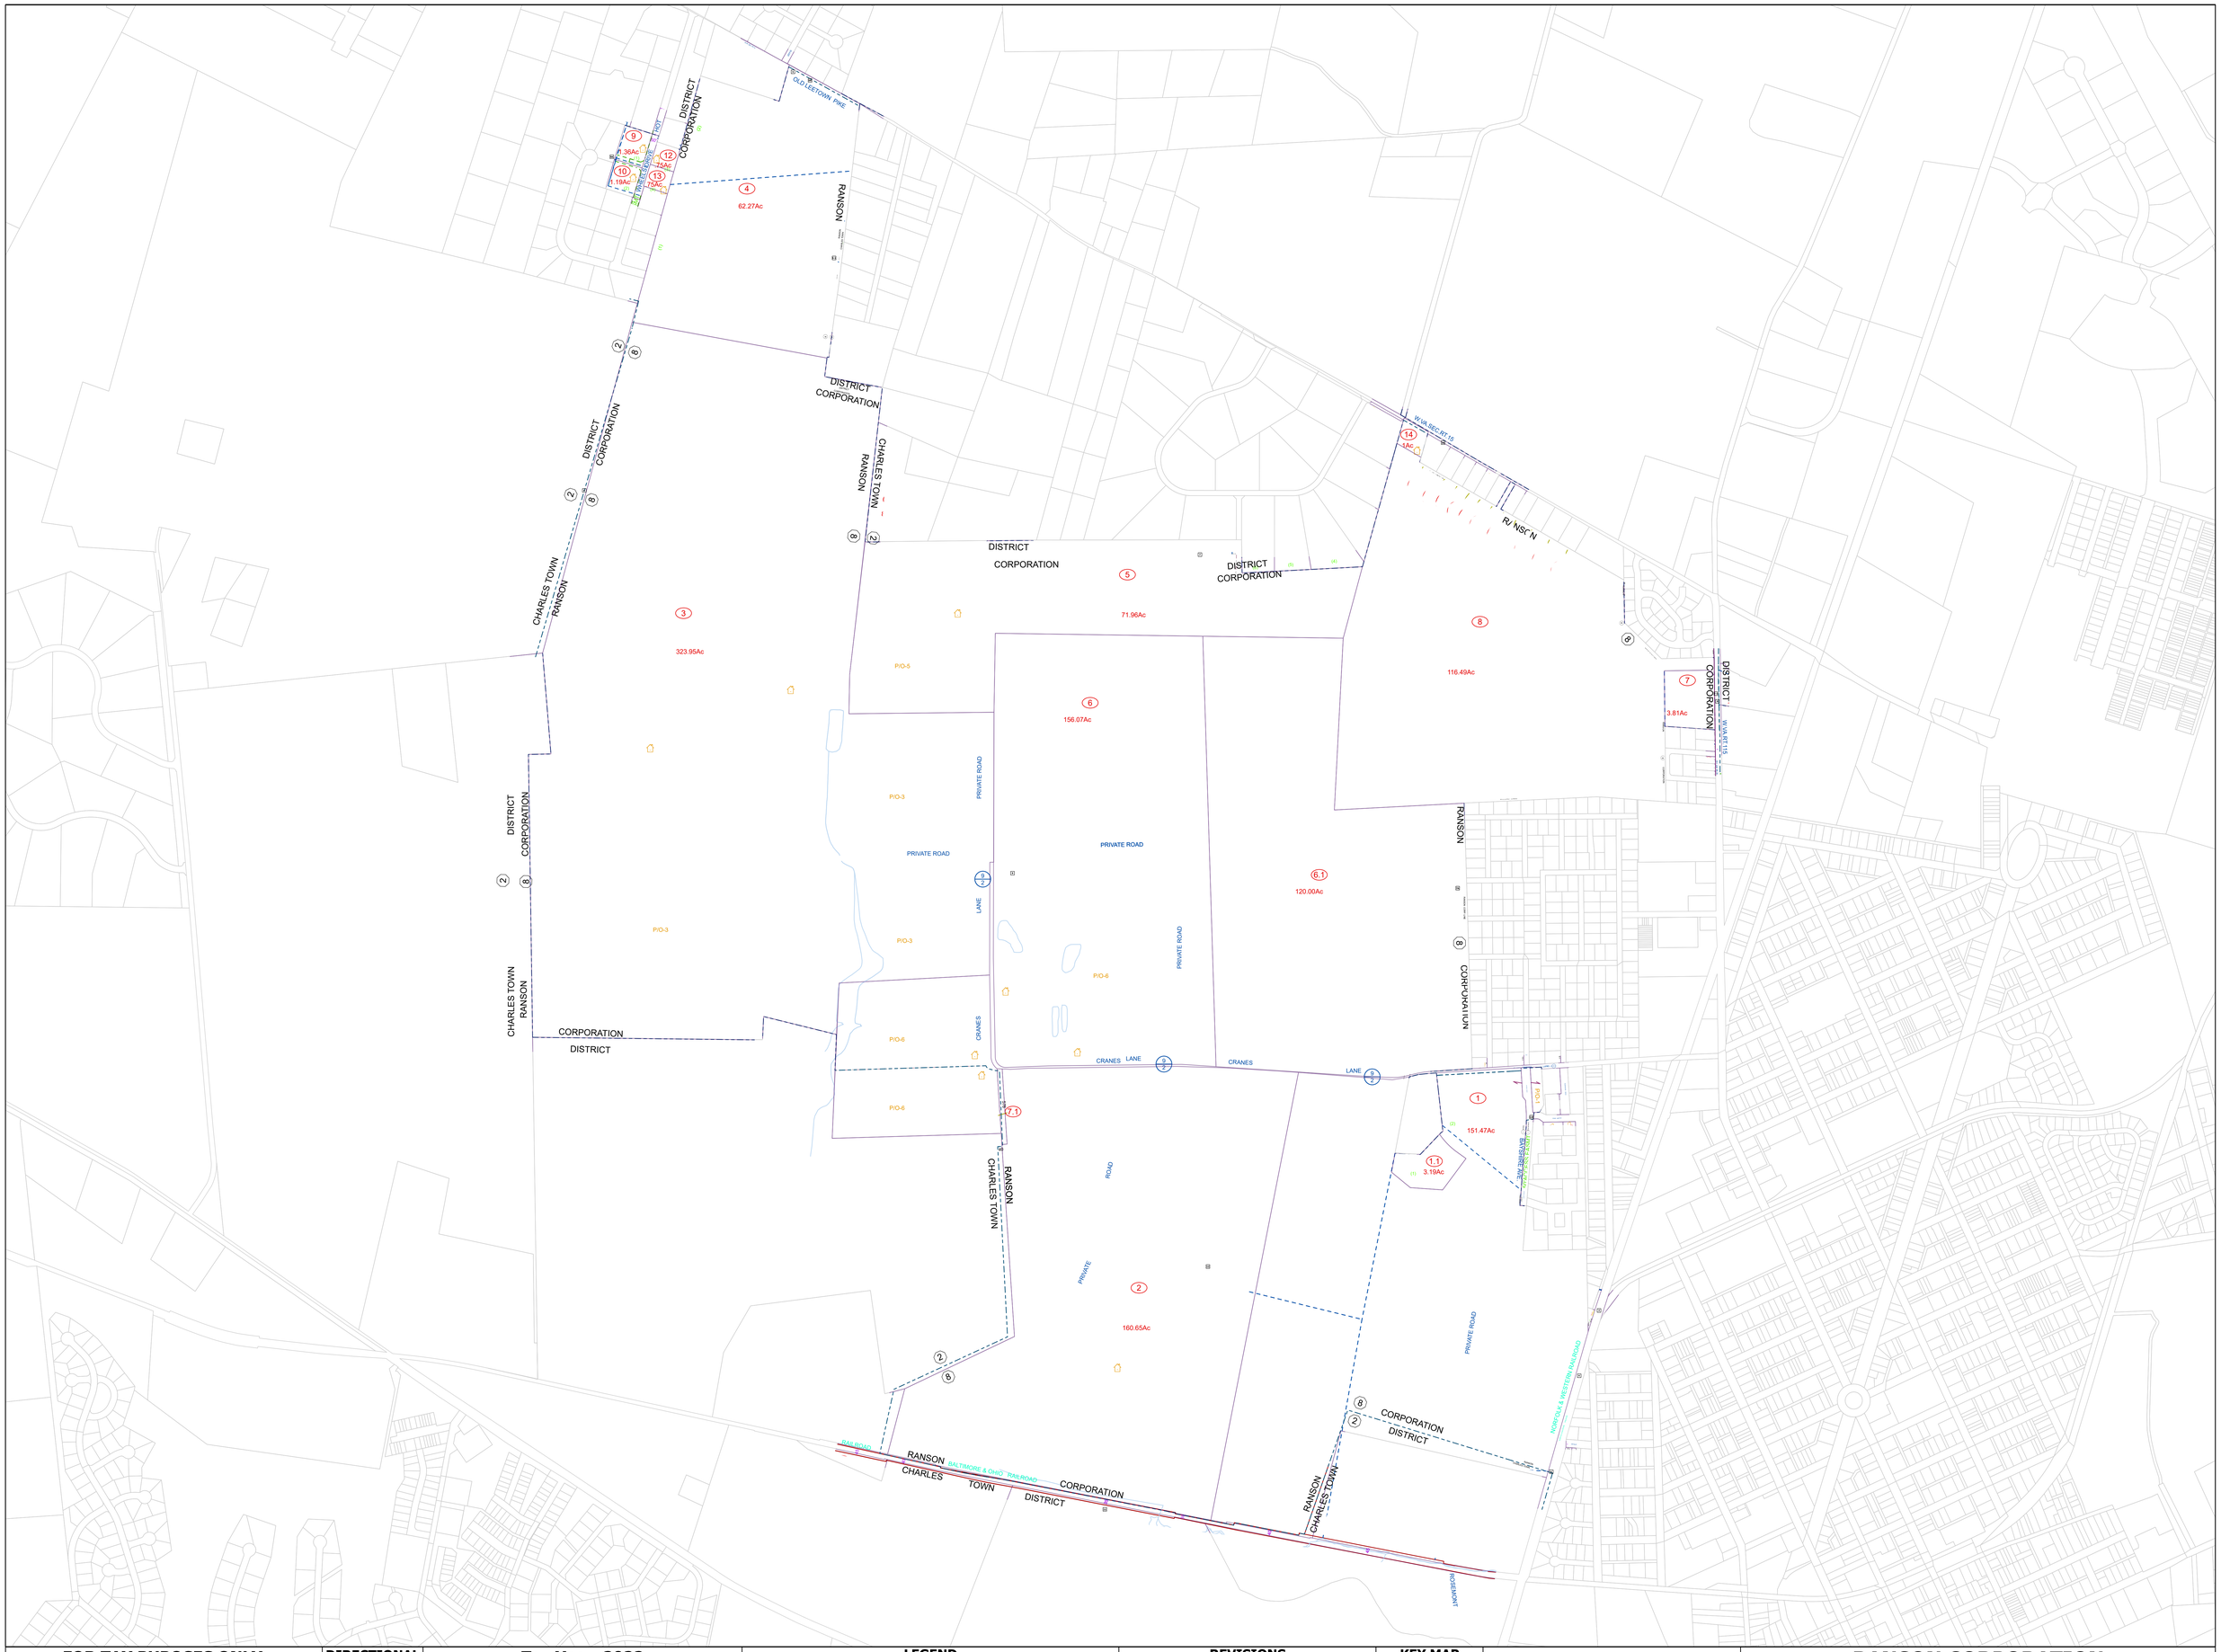

FOR TAX PUPOSES ONLY
PREPARED BY
JEFFERSON COUNTY ASSESSOR'S OFFICE
NOTE: Maps are updated constantly by the mapper. However, maps are only printed at the beginning of the fiscal year.

DIRECTIONAL
N W E S

Tax Year: 2022
Date Printed: 1/19/2022
Assessor: Angela Banks
Mapping Specialist: Victoria (Tori) Myers

LEGEND

PROPERTY LINE	LOT NUMBER (16)
CORPORATION LINE	TAX PARCEL NUMBER 3-4
DISTRICT LINE	IMPROVEMENT
COUNTY LINE	PP MOBILE HOME
STREAM	DISTRICT NUMBER 2
EASEMENT	
ORIGINAL LOT LINE	
RAILROAD	

REVISIONS
REVISIONS OUTGREW THIS SPACE AND ARE NOW MAINTAINED IN A DATABASE

KEY MAP

2-6	2-7	1
2-12	9	2
2-11	3-1	4

COUNTY OF JEFFERSON
OFFICE OF THE ASSESSOR
CHARLES TOWN, WV

RANSON CORPORATION
DISTRICT 8
MAP 9

Date Aerial Photography: 12/31/1962
Photo No.:
Date Map Created: 4/23/1963