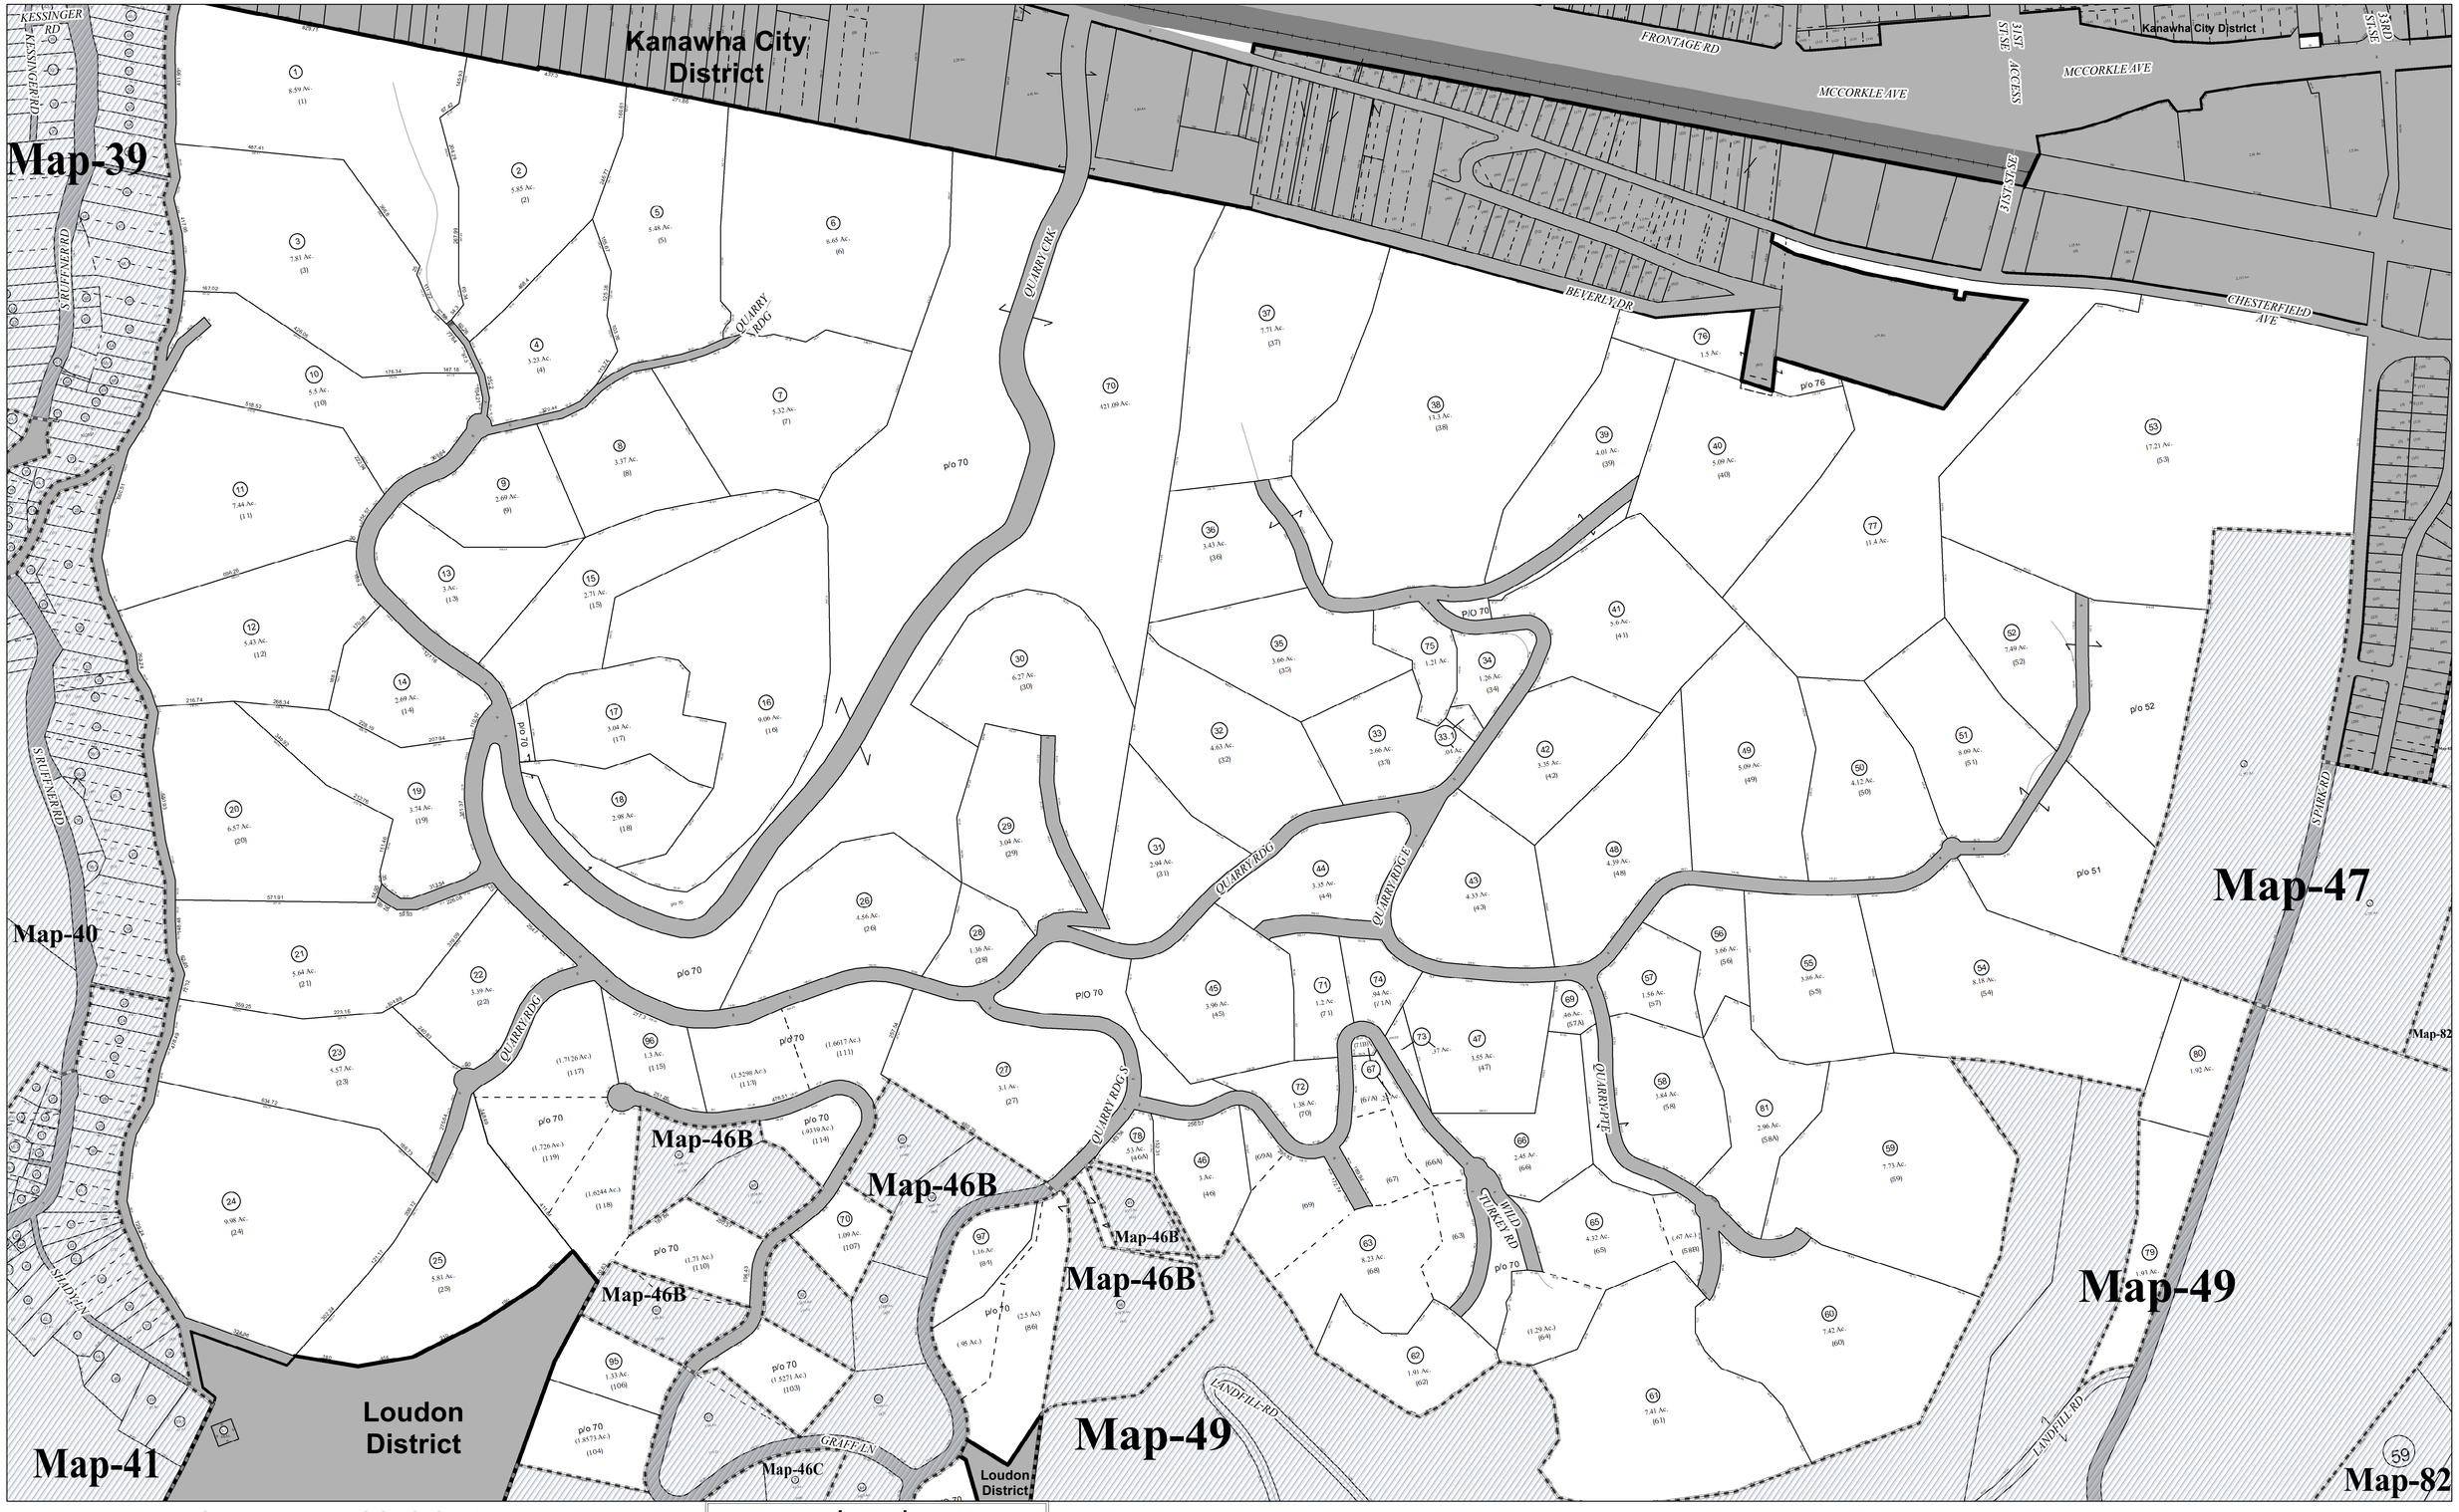


**FOR TAX PURPOSES ONLY**

PREPARED BY

**KANAWHA COUNTY ASSESSORS OFFICE**

All finished tax maps created by provision of West Virginia law and are the property of the county assessors who created them. The reproduction, copying, distribution, sale or lease of such maps or copies thereof without the written permission of the respective county assessor is prohibited by law

***Legend***

| | | | |
|---|---|---|---|
| Parcel Boundries | | Lot Number | (15) |
| Lot Line | | Parcel ID Number | 125 |
| Leader Line | | Block Number | A |
| District Line | | Stream | |
| Railroad Center Line | | Map Boundry | |
| Creek / River | | | |

N E S W

# *KANAWHA COUNTY*

Office of the Assessor

CHARLESTON, WEST VIRGINIA

Coordinate System: NAD 1983 2011 StatePlane West Virginia South FIPS 4702 FtUS
Projection: Lambert Conformal Conic
Datum: NAD 1983 2011
False Easting: 1,968,500.0000
False Northing: 0.0000
Central Meridian: -81.0000
Standard Parallel 1: 37.4833
Standard Parallel 2: 38.8833
Latitude Of Origin: 37.0000
Units: Foot US

## *South Annex (9)*

**Map No. 46**

1 inch = 200 feet

*Date Last Revised: 1/19/2022*