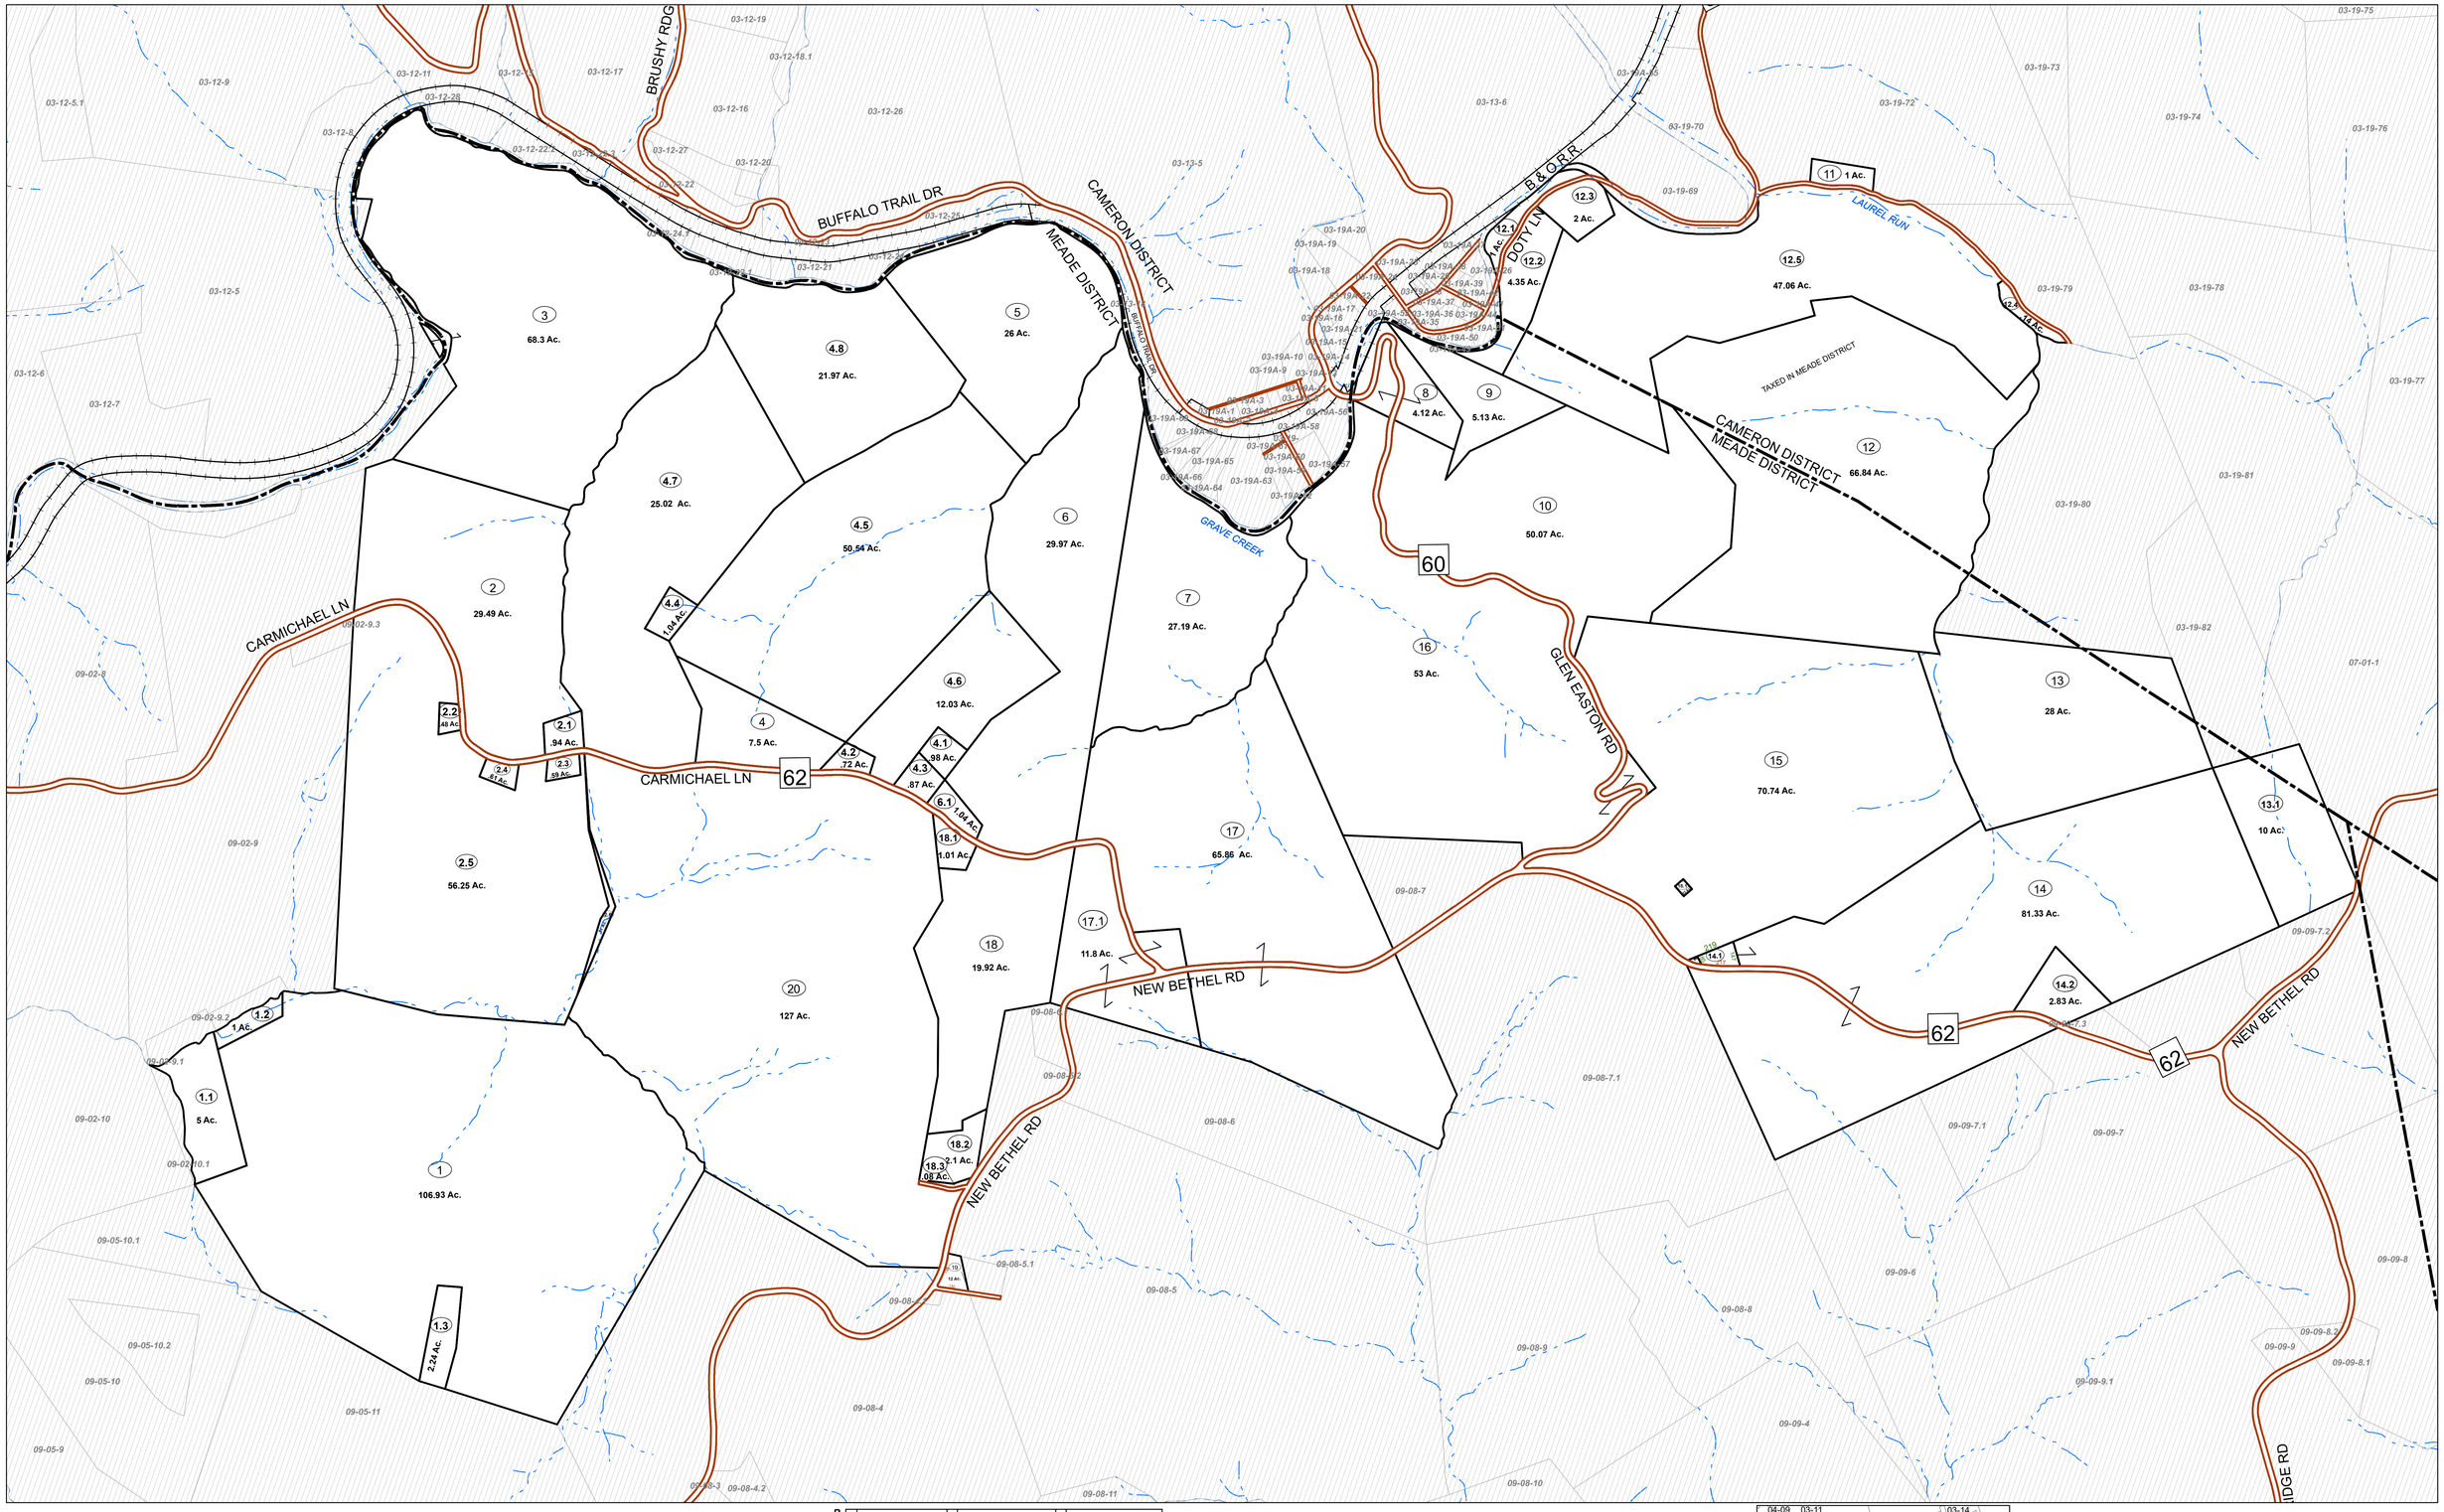

FOR TAX PURPOSES ONLY

Prepared By:

Eric Buzzard
Marshall County Assessor

Legend

Property Line		Original Lot Line	
Road Right of Way		Lot Number	(15)
Corporation Line		Parcel Number	99
District Line		Water	
County Line		Railroad	

Revisions

1	Revised 3/1/15	9		17	
2	Revised 1/27/2020	10		18	
3	Revised 1/27/2021	11		19	
4	Revised 1/31/2022	12		20	
5		13		21	
6		14		22	
7		15		23	
8		16		24	

STATE OF WEST VIRGINIA
COUNTY OF MARSHALL
Office of Assessor

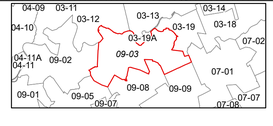

MEADE DISTRICT

Map: 3

Date, Aerial Photography: 2013

Date, Map: 1/31/2022

Scale: **1 " = 400 '**