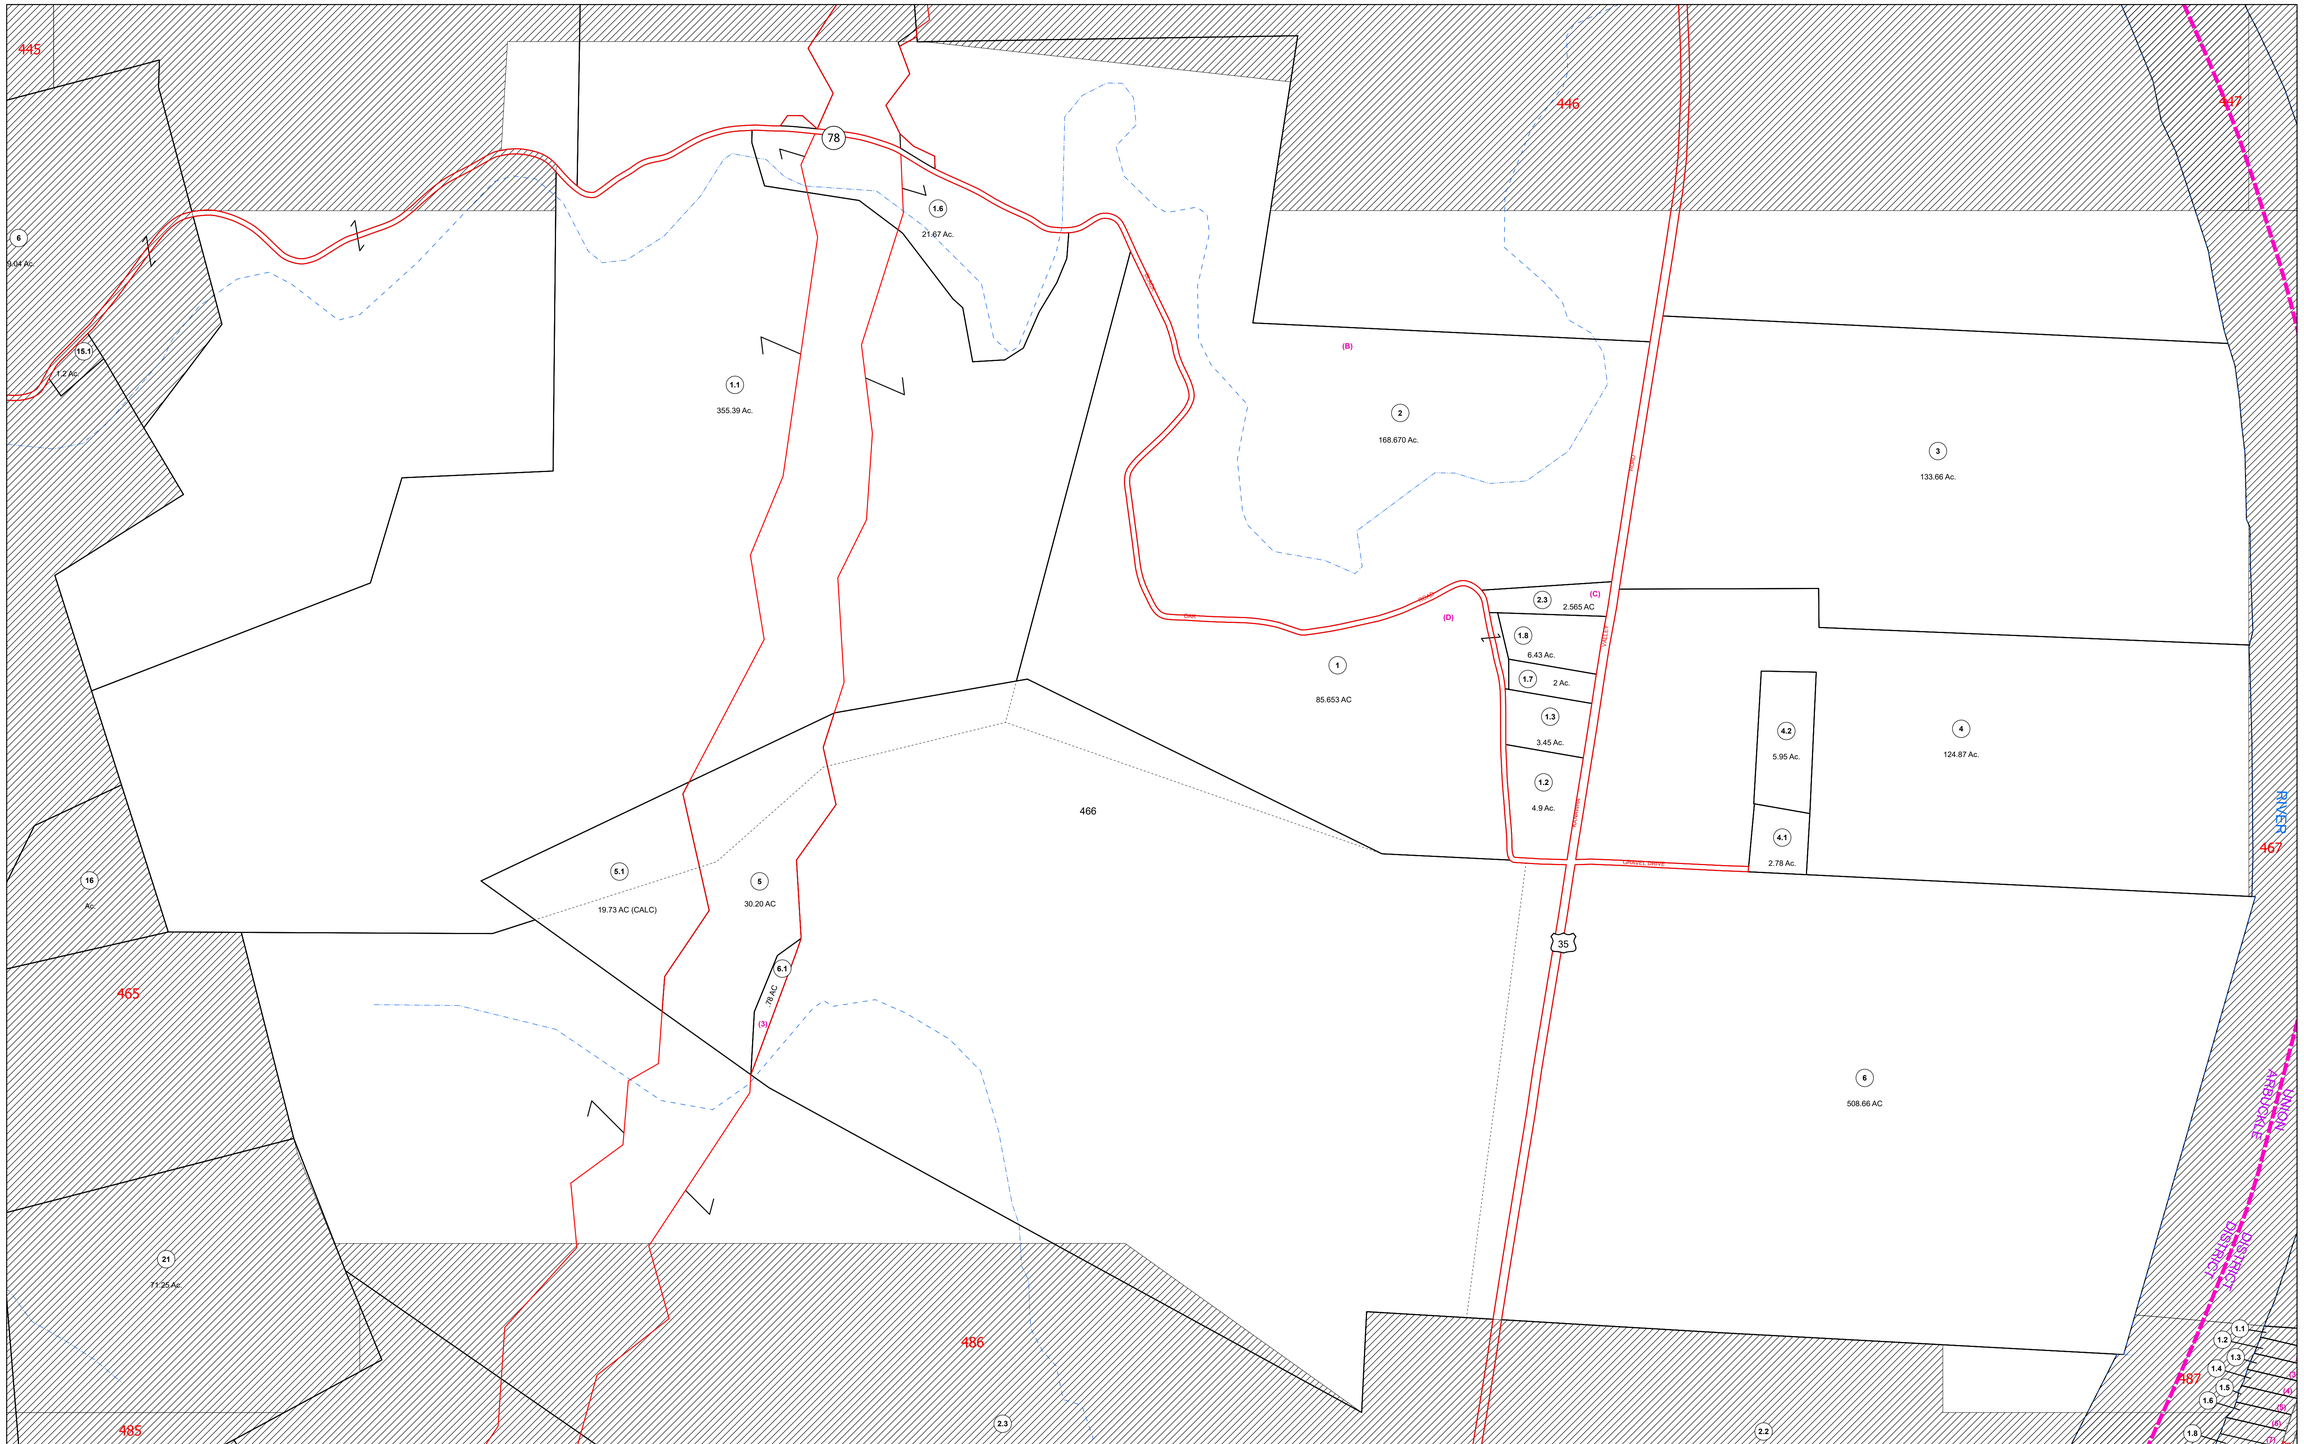

FOR TAX PURPOSES ONLY

THIS MAP IS NOT A LEGAL DOCUMENT NOR IS IT TO BE MISUNDERSTOOD TO BE A LEGAL SURVEY

Legend

- District Boundary
- Previous Deed
- Property
- Road Easement
- Railroad Right of Way
- Road Right of Way
- River

Deed lot Number	(15)
Parcel or Index Number	9
UNKNOWN	
Improvement	
Cemetery	
School	
Church	

Restriction

All tax maps created under the provisions of reappraisal legislation are the property of the Assessor of Mason County, West Virginia and the reproduction, copying, modification, distribution or sale of such tax maps or any copies thereof without the written permission of the Mason County Assessor is prohibited by law.

Revisions

1		10		19		28	
2		11		20		29	
3		12		21		30	
4		13		22		31	
5		14		23		32	
6		15		24		33	
7		16		25		34	
8		17		26		35	
9		18		27		36	

MASON COUNTY West Virginia

OFFICE OF THE ASSESSOR
MASON COUNTY
POINT PLEASANT, WV

ARBUCKLE

466

Date of Publication: 1/21/2022

Scale: 1" = 400'