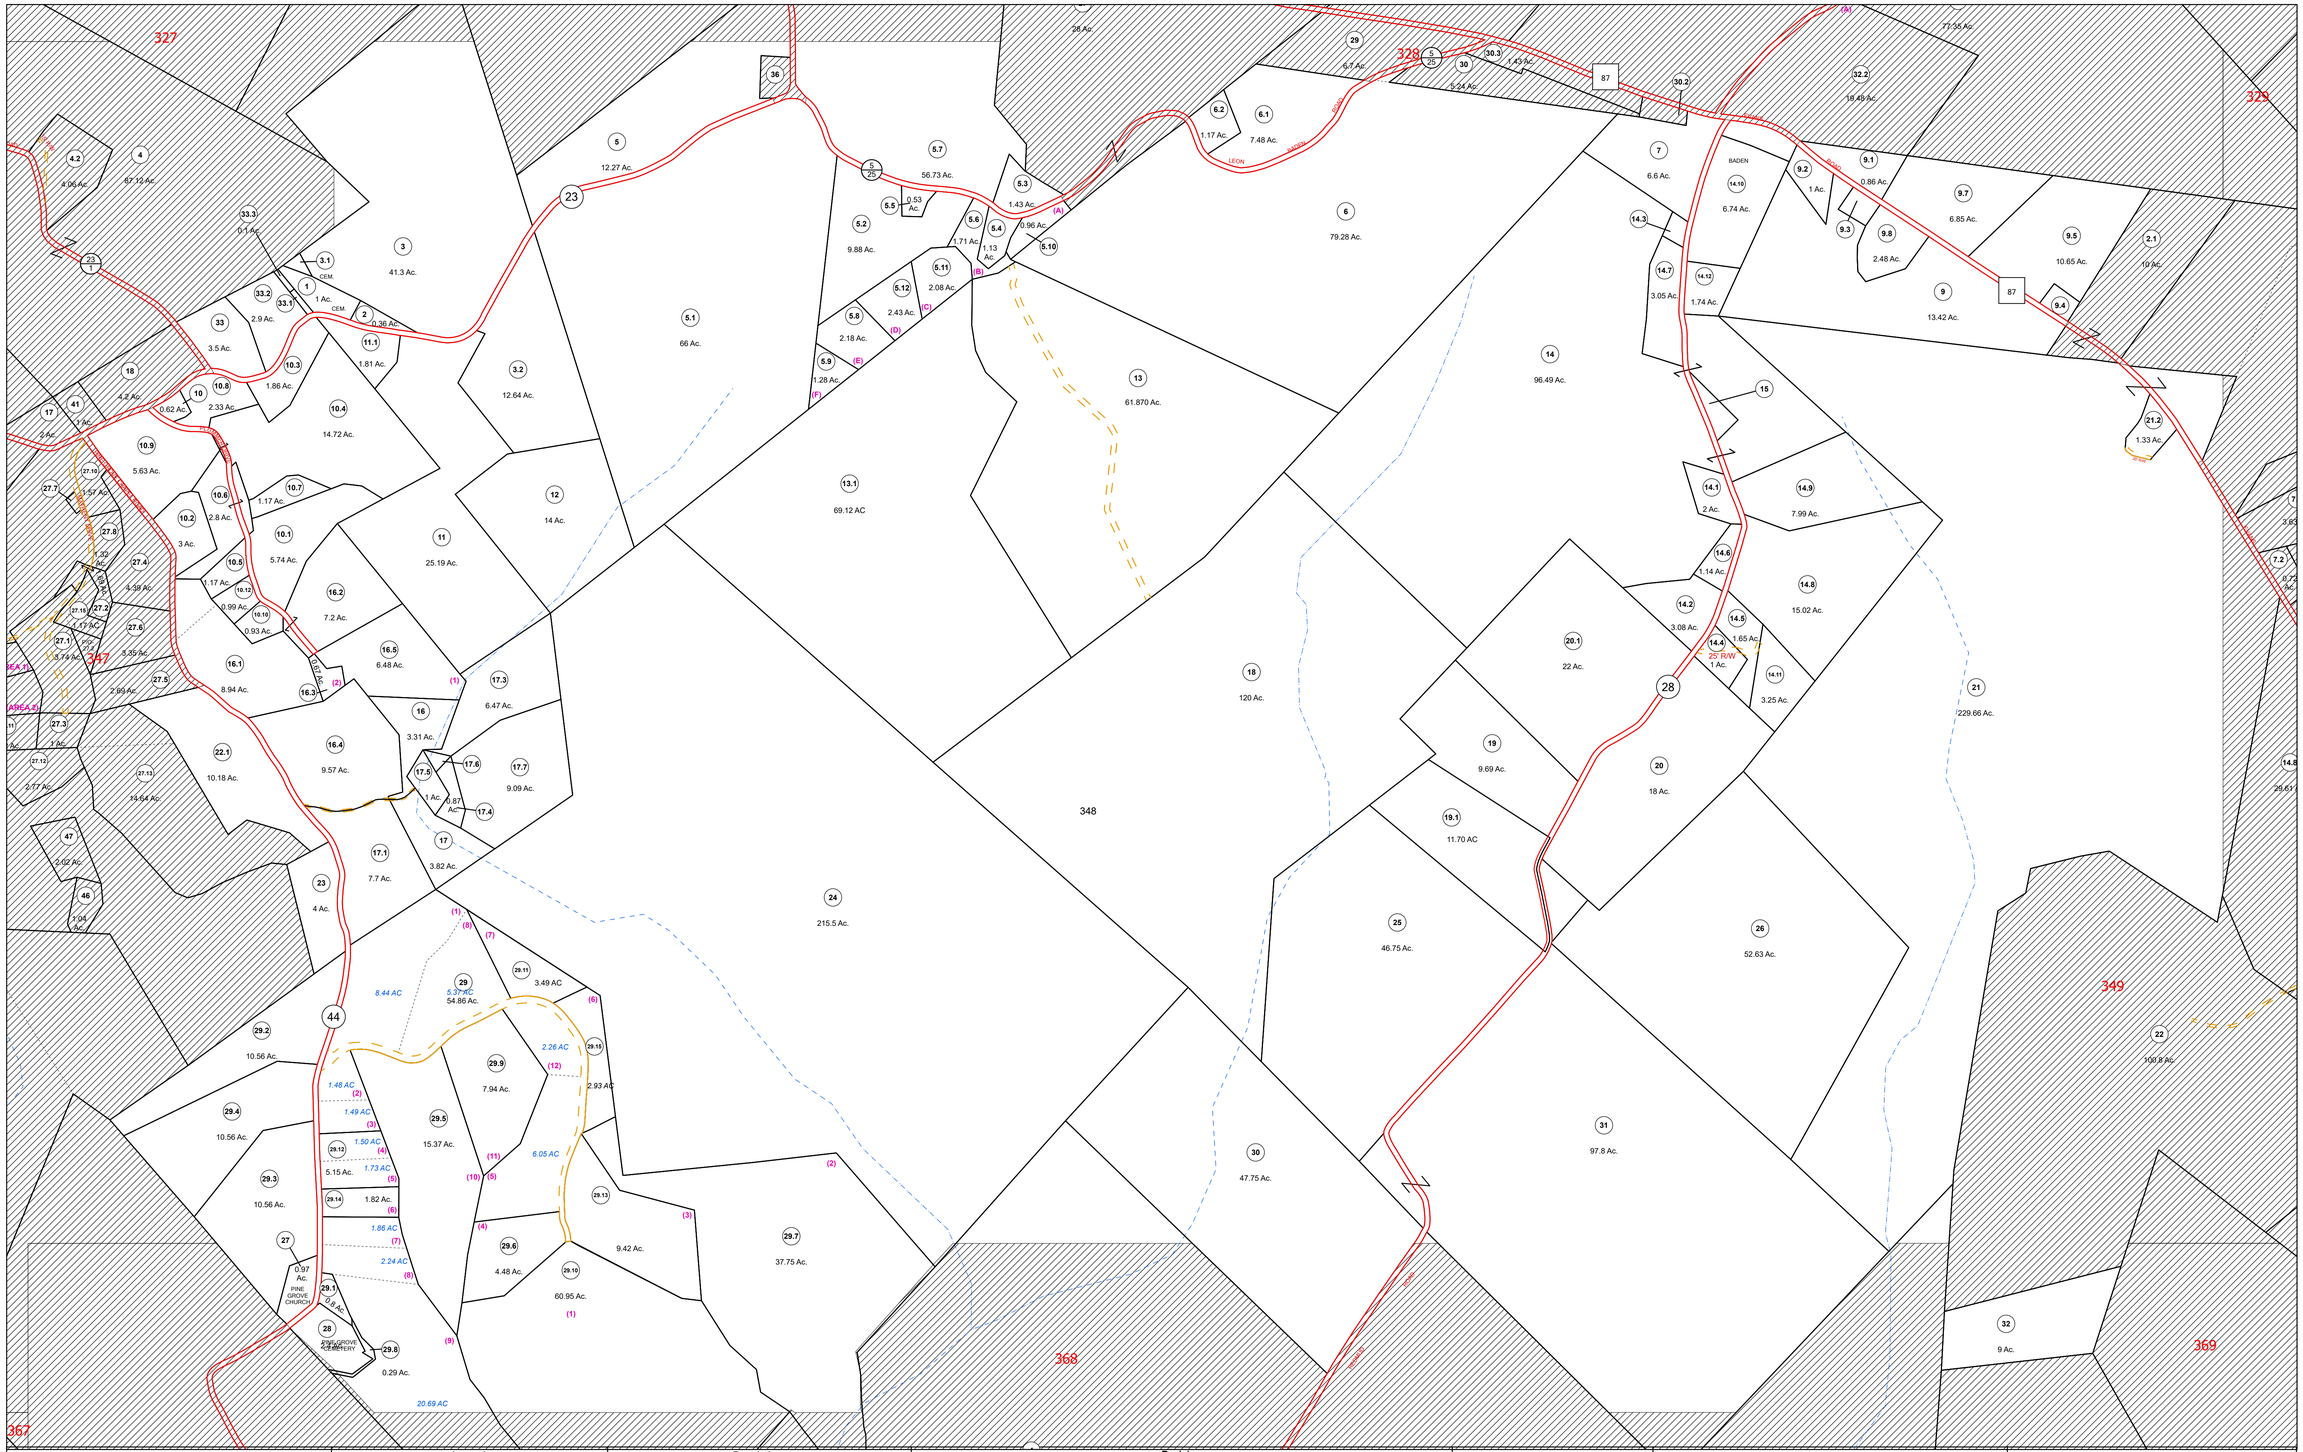

Legend

- District Boundary
- Previous Deed
- Property
- Road Easement
- Railroad Right of Way
- Road Right of Way
- River

- Deed lot Number (15)
- Parcel or Index Number 9
- UNKNOWN
- Improvement
- Cemetery
- School
- Church

Restriction

All tax maps created under the provisions of reappraisal legislation are the property of the Assessor of Mason County, West Virginia and the reproduction, copying, modification, distribution or sale of such tax maps or any copies thereof without the written permission of the Mason County Assessor is prohibited by law.

Revisions

1	03/25/21 APH	10		19		28	
2		11		20		29	
3		12		21		30	11/05/2017 PAW
4		13		22		31	05-29-2019 PAW
5		14		23		32	07/19/2020 PAW
6		15		24		33	08/30/2020 PAW
7		16		25		34	
8		17		26		35	
9		18		27		36	

FOR TAX PURPOSES ONLY

THIS MAP IS NOT A LEGAL DOCUMENT
NOR IS IT TO BE MISUNDERSTOOD
TO BE A LEGAL SURVEY

OFFICE OF THE ASSESSOR
MASON COUNTY
POINT PLEASANT, WV

COLOGNE

348

Date of Publication: 1/21/2022

Scale: 1" = 400'