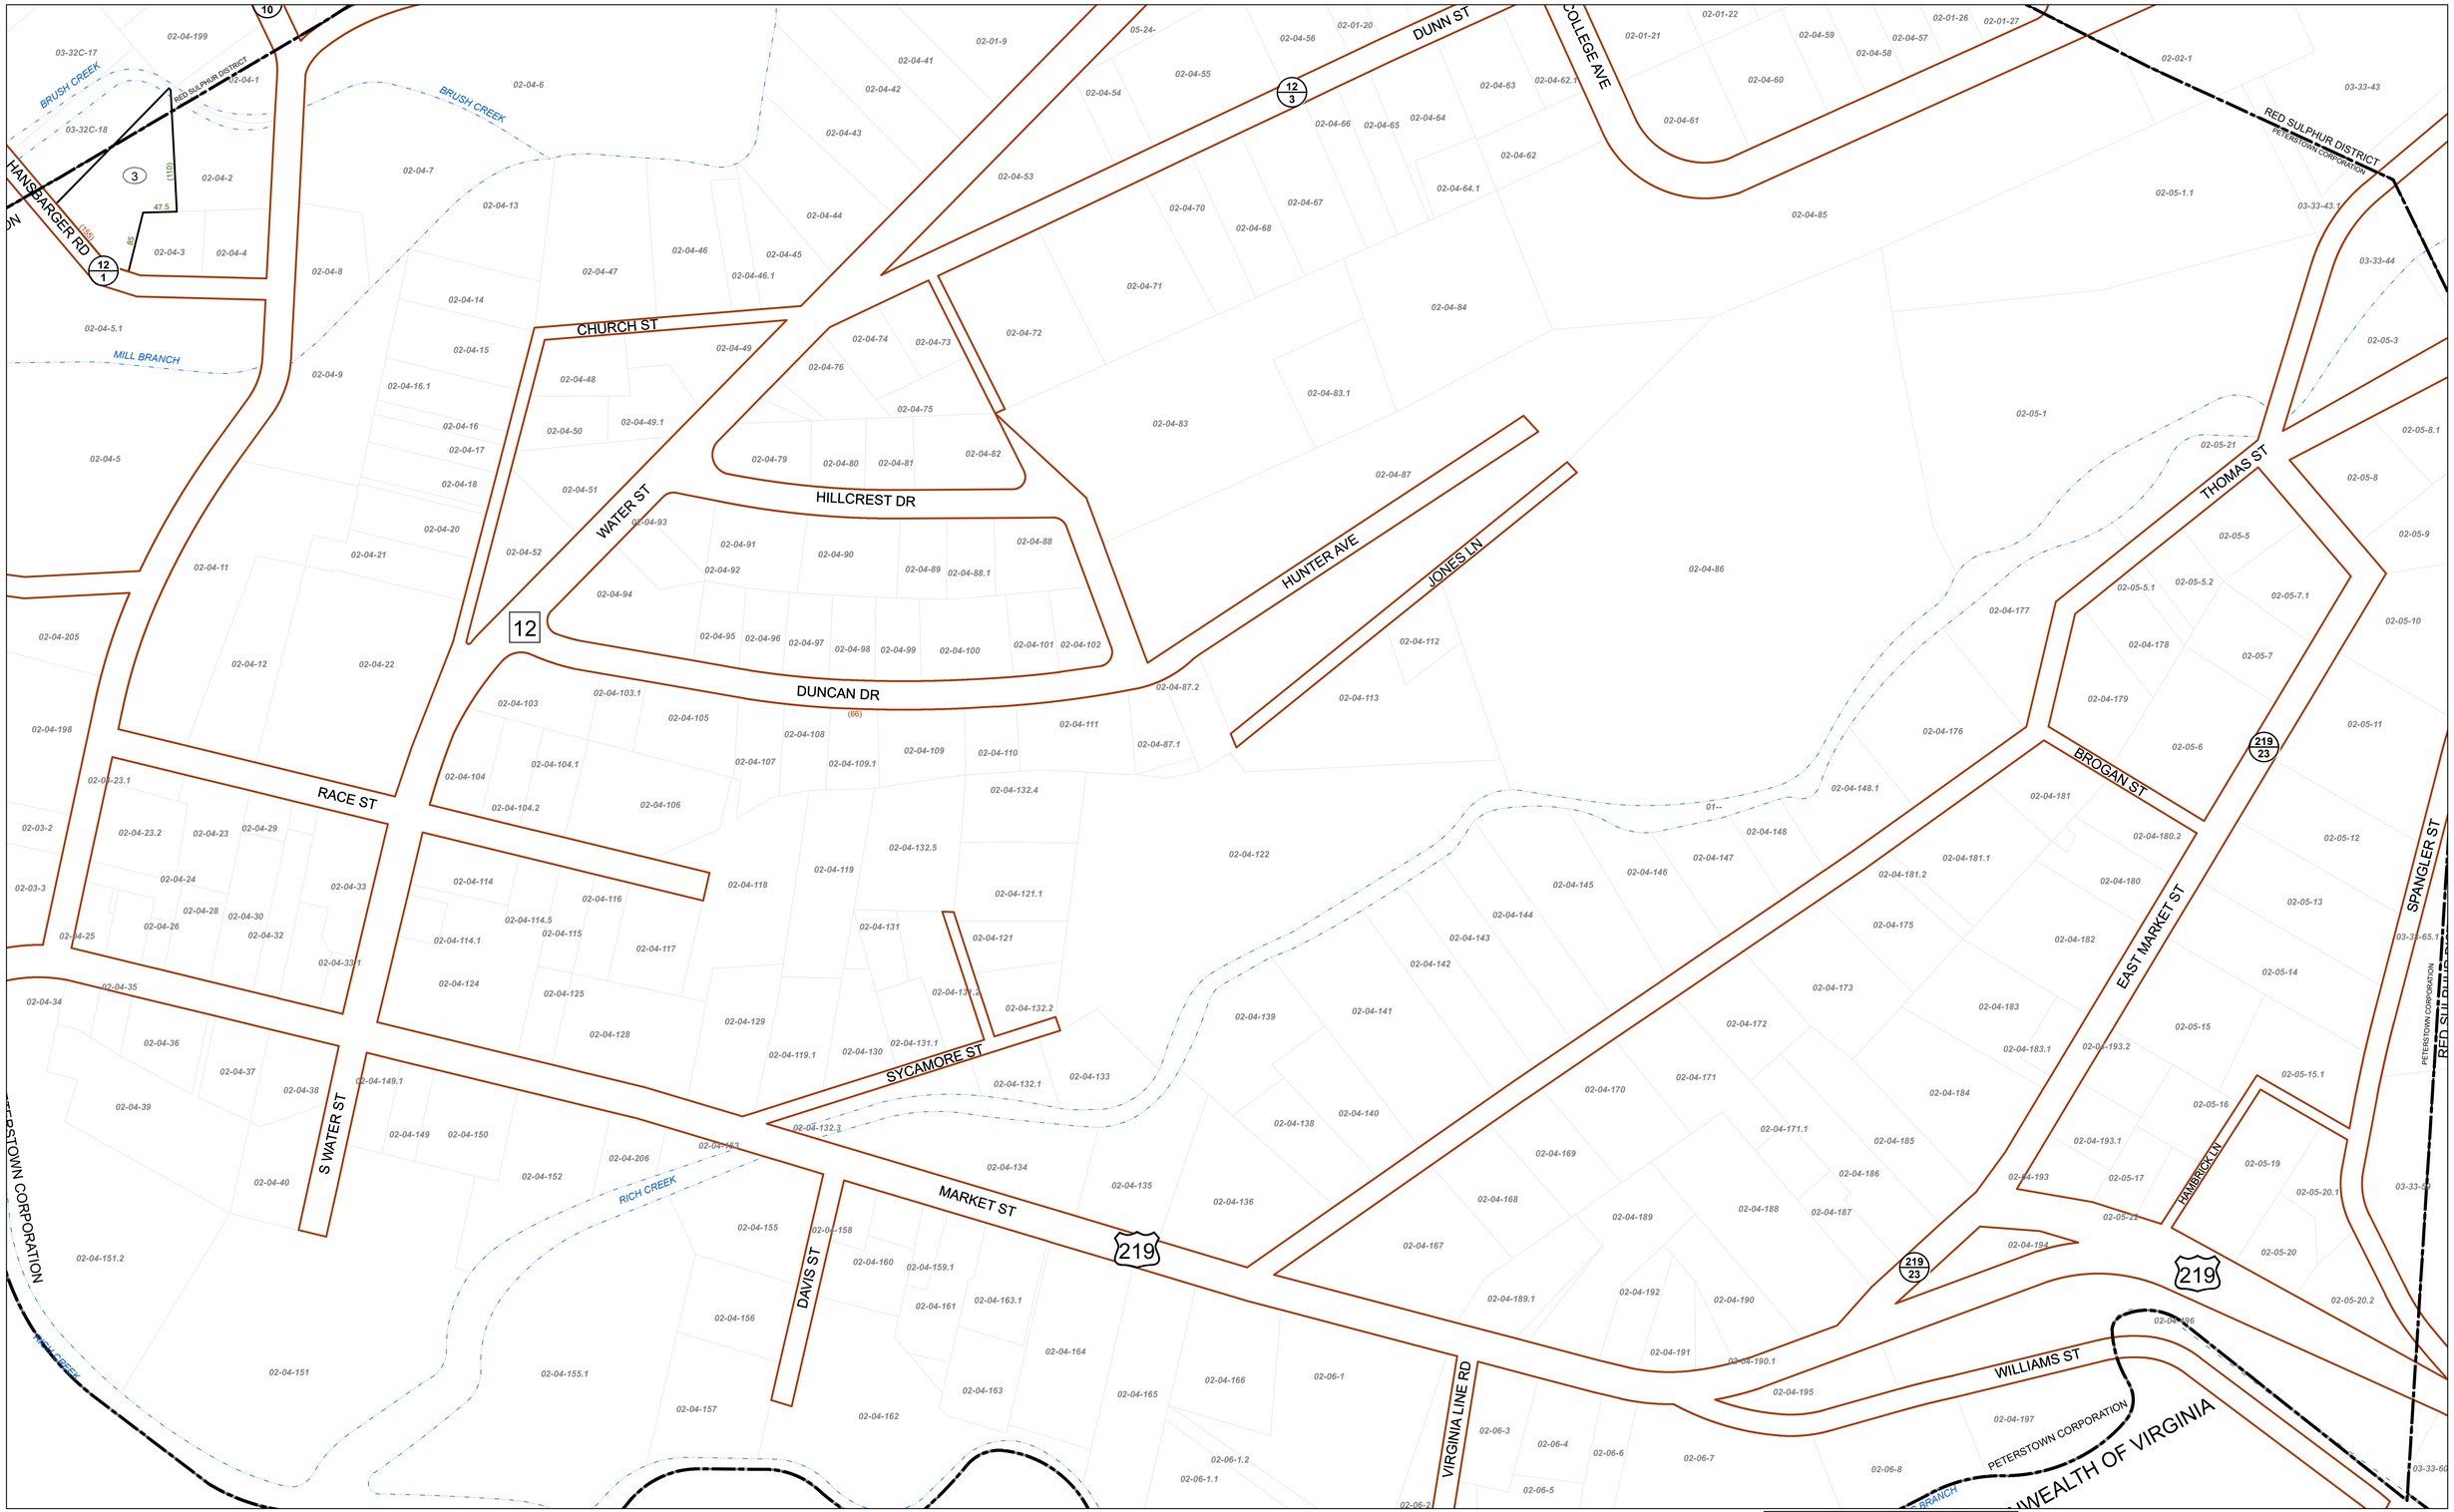


FOR TAX PURPOSES ONLY

Prepared By:

**Norb Netzel**
**Monroe County Assessor**

**Legend**

| | | | |
|---|---|---|---|
| Property Line | | Original Lot Line | |
| Road Right of Way | | Lot Number | (15) |
| Corporation Line | | Parcel Number | 99 |
| District Line | | Water | |
| County Line | | Railroad | |

**Revisions**

| | | | | | |
|---|---|---|---|---|---|
| 1 | Revised 3/1/15 | 9 | | 17 | |
| 2 | Revised 3/1/16 | 10 | | 18 | |
| 3 | Revised 12/30/2016 | 11 | | 19 | |
| 4 | Revised 09/27/2017 | 12 | | 20 | |
| 5 | Revised 01/25/2018 | 13 | | 21 | |
| 6 | Revised 01/25/2019 | 14 | | 22 | |
| 7 | Revised 01/25/2020 | 15 | | 23 | |
| 8 | Revised 01/25/2022 | 16 | | 24 | |

# STATE OF WEST VIRGINIA
# COUNTY OF MONROE
Office of Assessor

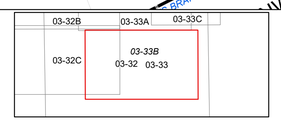


N

RED SULPHUR
Map: 33B
Date, Aerial Photography: 2003
Date, Map: 1/26/2022
Scale: 1 " = 100 '