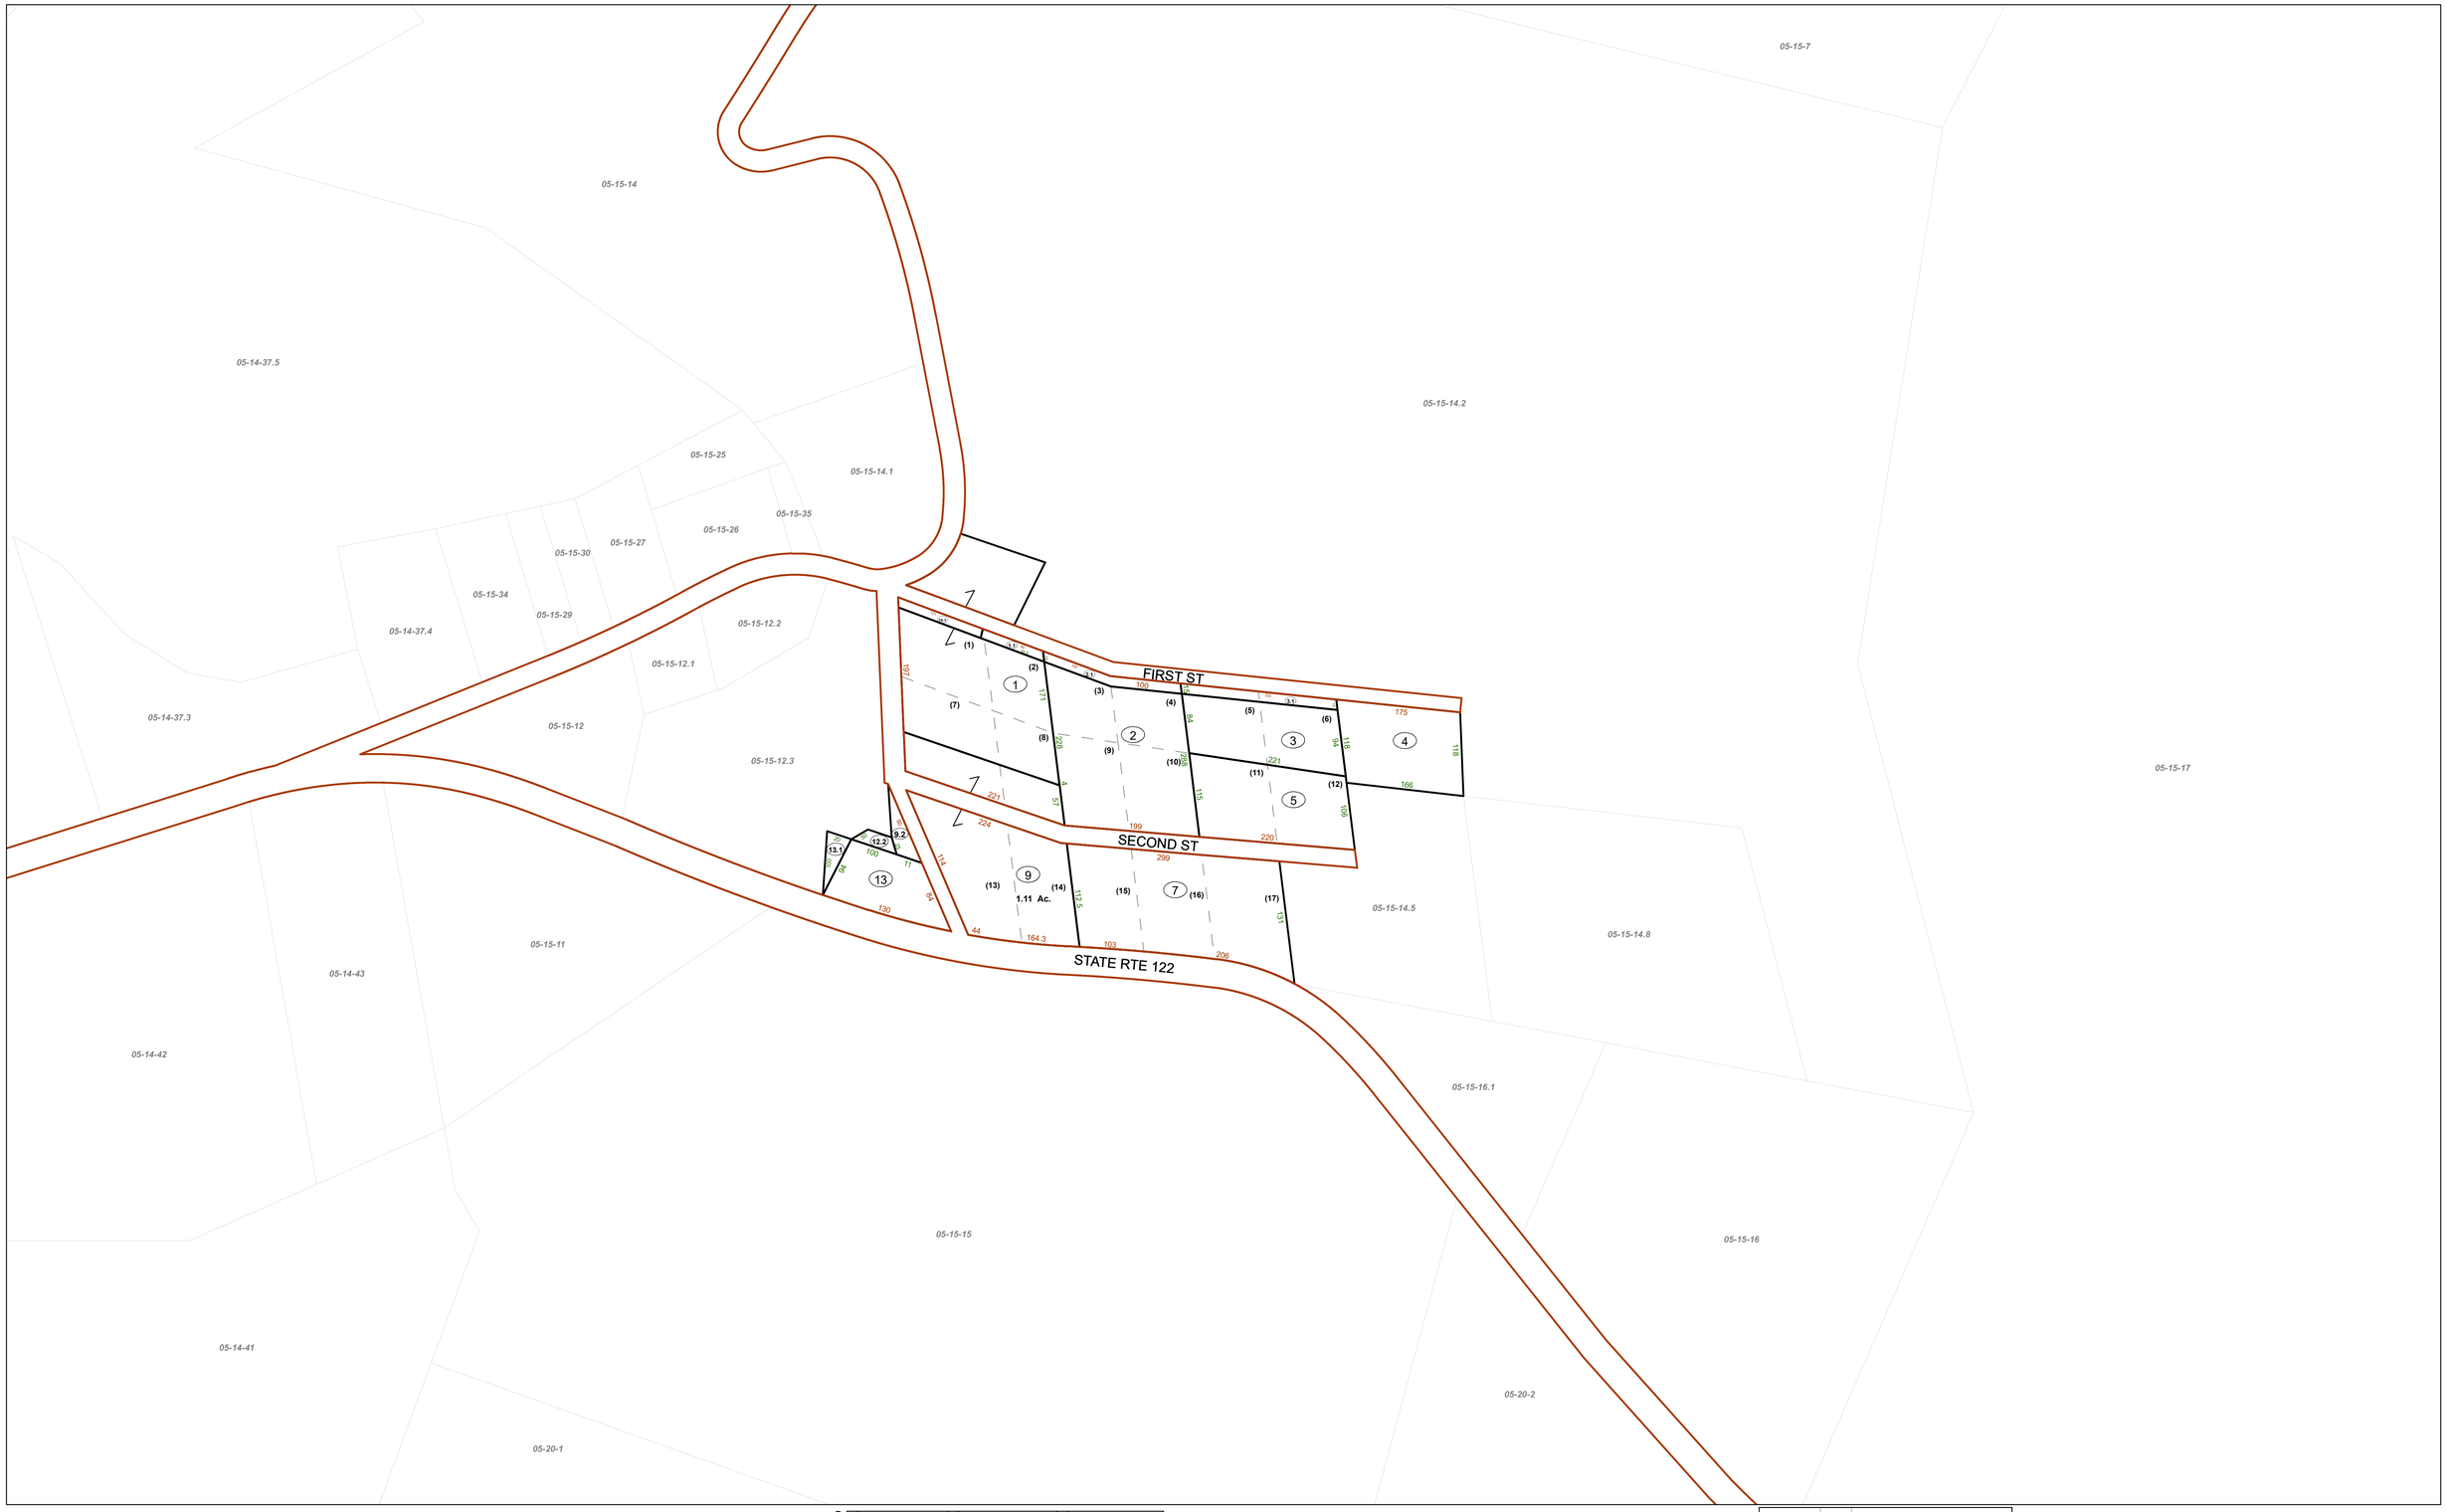

FOR TAX PURPOSES ONLY

Prepared By:

Sarah Martin
Monroe County Assessor

Legend

Property Line		Original Lot Line	
Road Right of Way		Lot Number	(15)
Corporation Line		Parcel Number	99
District Line		Water	
County Line		Railroad	

Revisions

1	Revised 3/1/15	9	Revised 01/25/2022	17	
2	Revised 3/1/16	10		18	
3	Revised 12/30/2016	11		19	
4	Revised 09/27/2017	12		20	
5	Revised 01/25/2018	13		21	
6	Revised 01/25/2019	14		22	
7	Revised 01/25/2020	15		23	
8	Revised 01/25/2021	16		24	

STATE OF WEST VIRGINIA
COUNTY OF MONROE
Office of Assessor

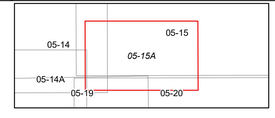

N

SPRINGFIELD
Map: 15A

Date, Aerial Photography: 2003
Date, Map: 1/25/2022
Scale: **1 " = 100 '**