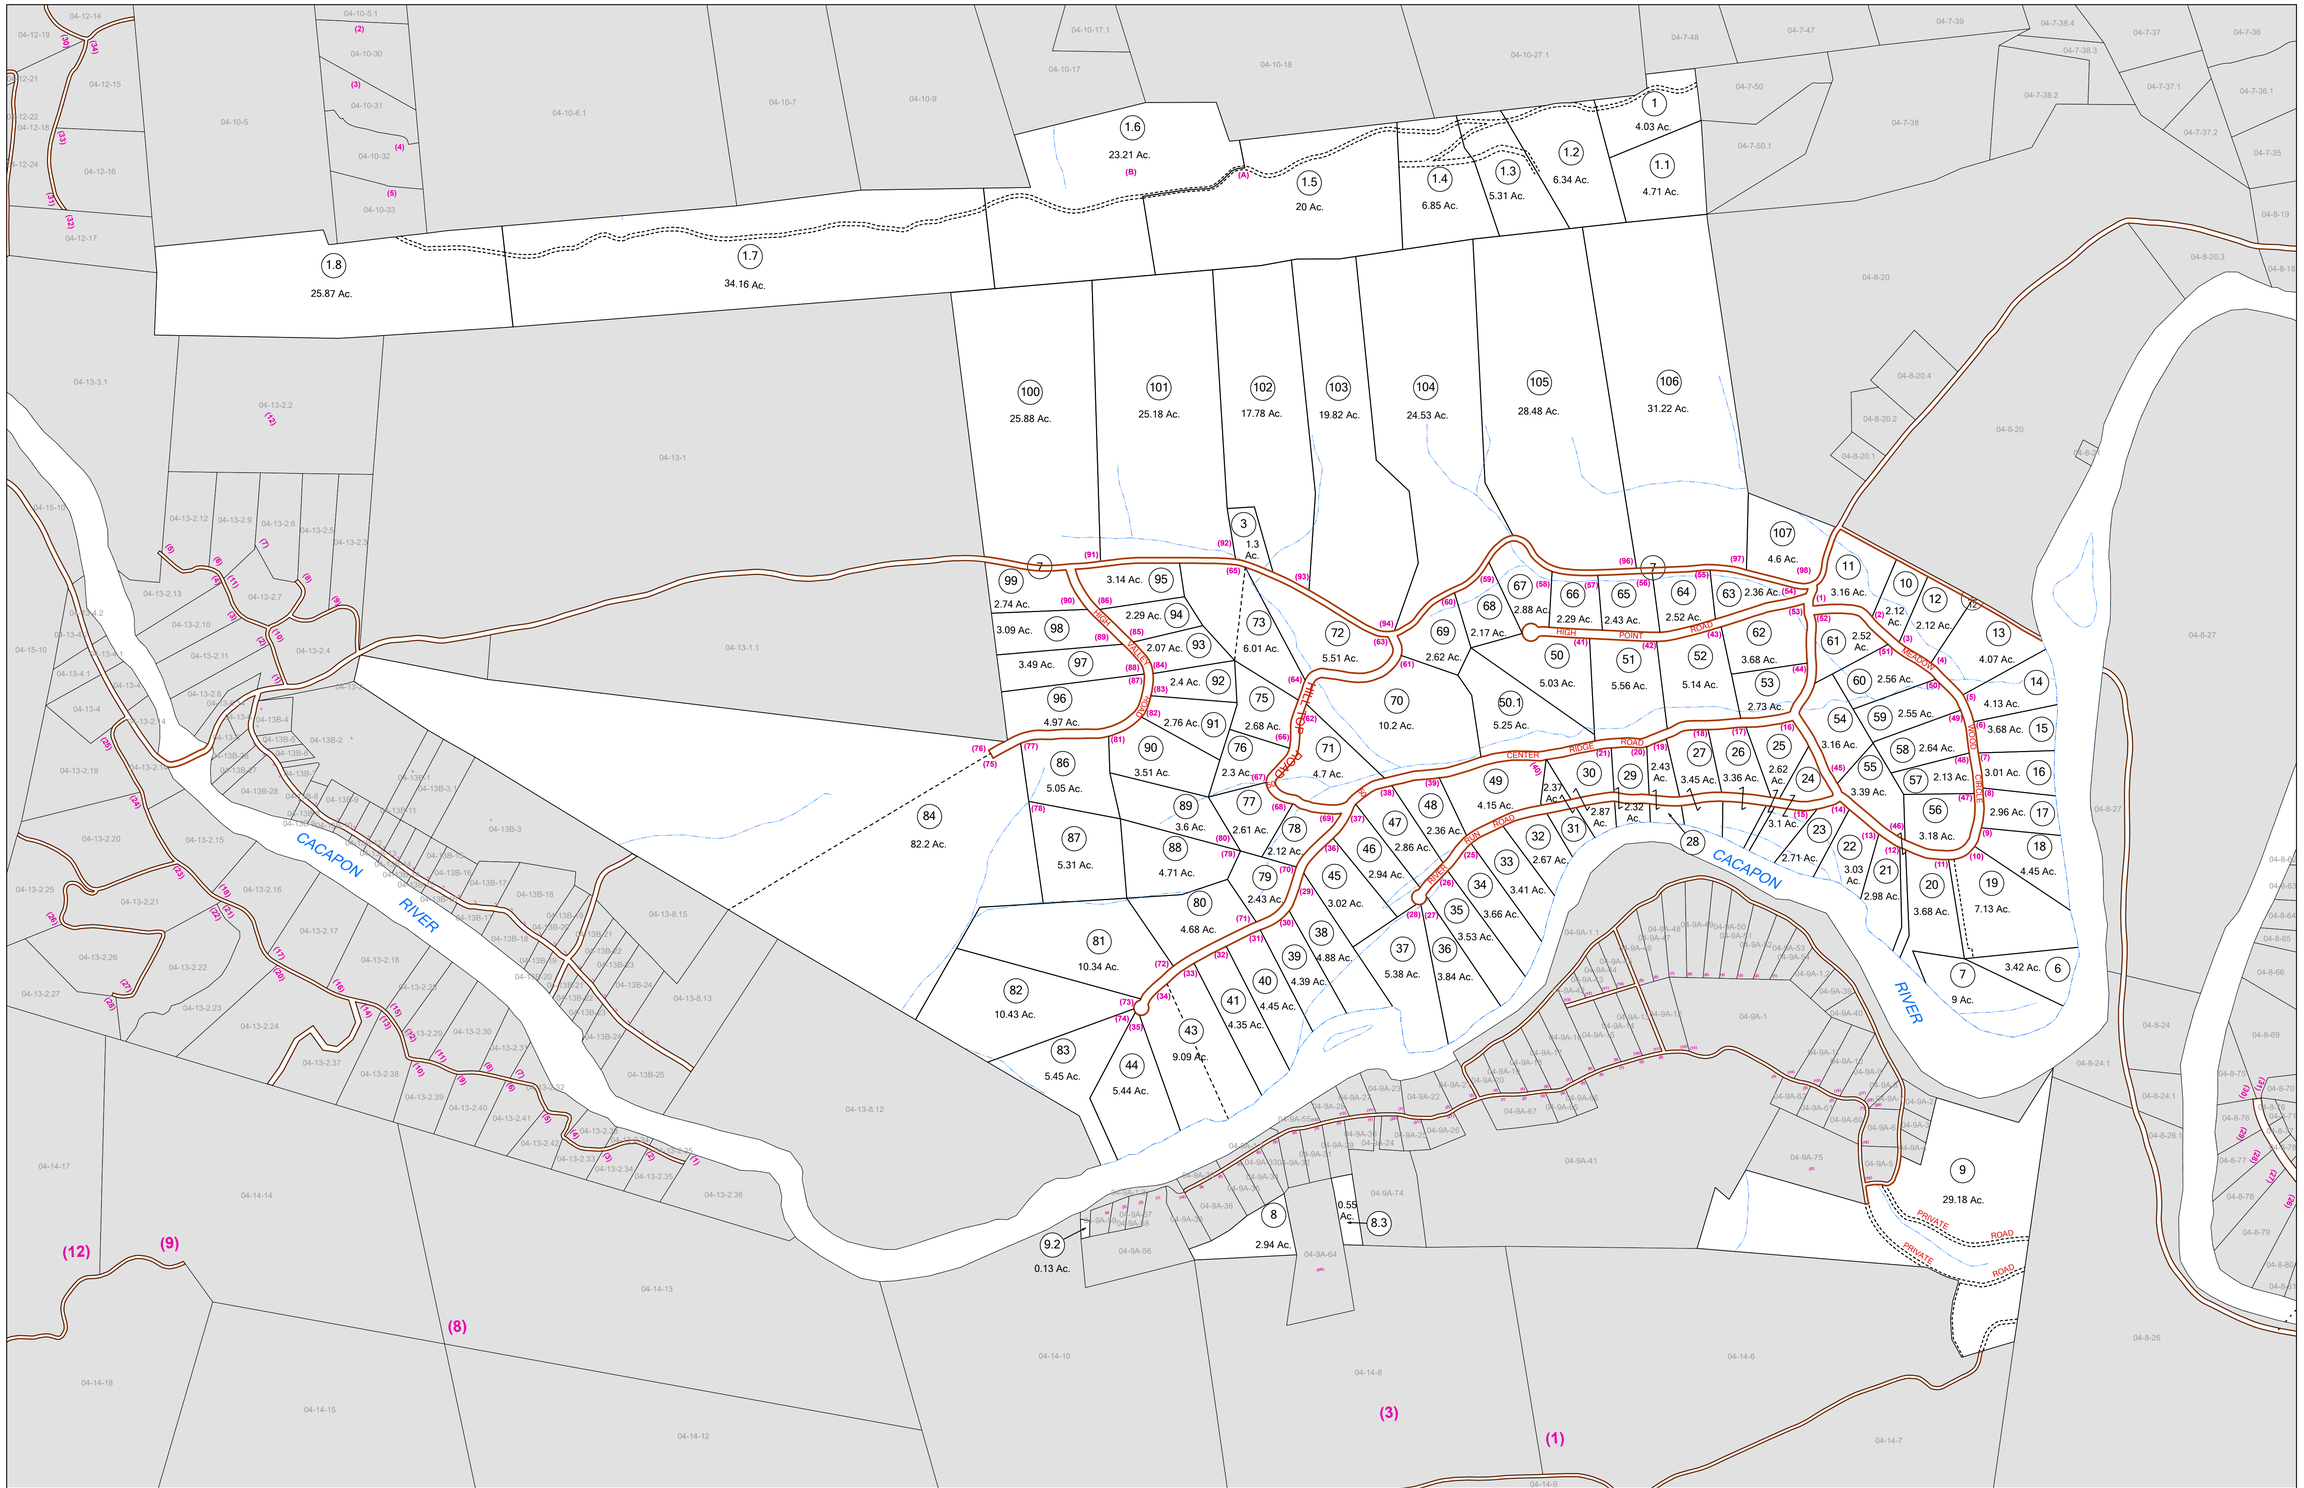


**FOR TAX PURPOSES ONLY**

Prepared By:

**Debbie Weaver**
**Morgan County Assessor**

**Legend**

District Boundary
Previous Deed
Property
Road Easement
Railroad Right of Way
Road Right of Way
River

Deed lot Number (15)
Parcel or Index Number 9
Unknown
Improvement
Cemetery
Church
Educational

**Restriction**

REPRODUCTION OF TAX MAPS PROHIBITED
- It is unlawful to copy, photocopy, scan, photograph, or otherwise reproduce this tax map. Pursuant to the provisions of W.Va. CSR § 189-5-5 (2013) no person may reproduce, copy, distribute or sell copies of tax maps prepared by the counties without having first obtained the written permission of the Morgan County Assessor. In addition to other penalties and civil remedies, any person who, without the written permission of the Morgan County Assessor, reproduces, copies, distributes, or sells or who allows the reproduction, copying, distribution or sale of tax maps prepared by the Morgan County Assessor, shall be refused permission by the Morgan County Assessor or Assessor's agent to purchase tax maps in the future.

**Revisions**

| | | | | | | | |
|---|---|---|---|---|---|---|---|
| 1 | Revised 12/30/2016 | 10 | | 19 | | 28 | |
| 2 | Revised 02/8/2019 | 11 | | 20 | | 29 | |
| 3 | Revised 01/20/2020 | 12 | | 21 | | 30 | |
| 4 | Revised 11/20/2020 | 13 | | 22 | | 31 | |
| 5 | Revised 11/20/2022 | 14 | | 23 | | 32 | |
| 6 | | 15 | | 24 | | 33 | |
| 7 | | 16 | | 25 | | 34 | |
| 8 | | 17 | | 26 | | 35 | |
| 9 | | 18 | | 27 | | 36 | |

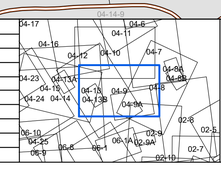

# MORGAN COUNTY

**Assessor's Office**

**Debbie Weaver, Assessor**

**Berkeley Springs, WV**

**CACAPON**

District: 04 Map No: 9

Date of Publication: 1/25/2022

Scale: 1" = 200'