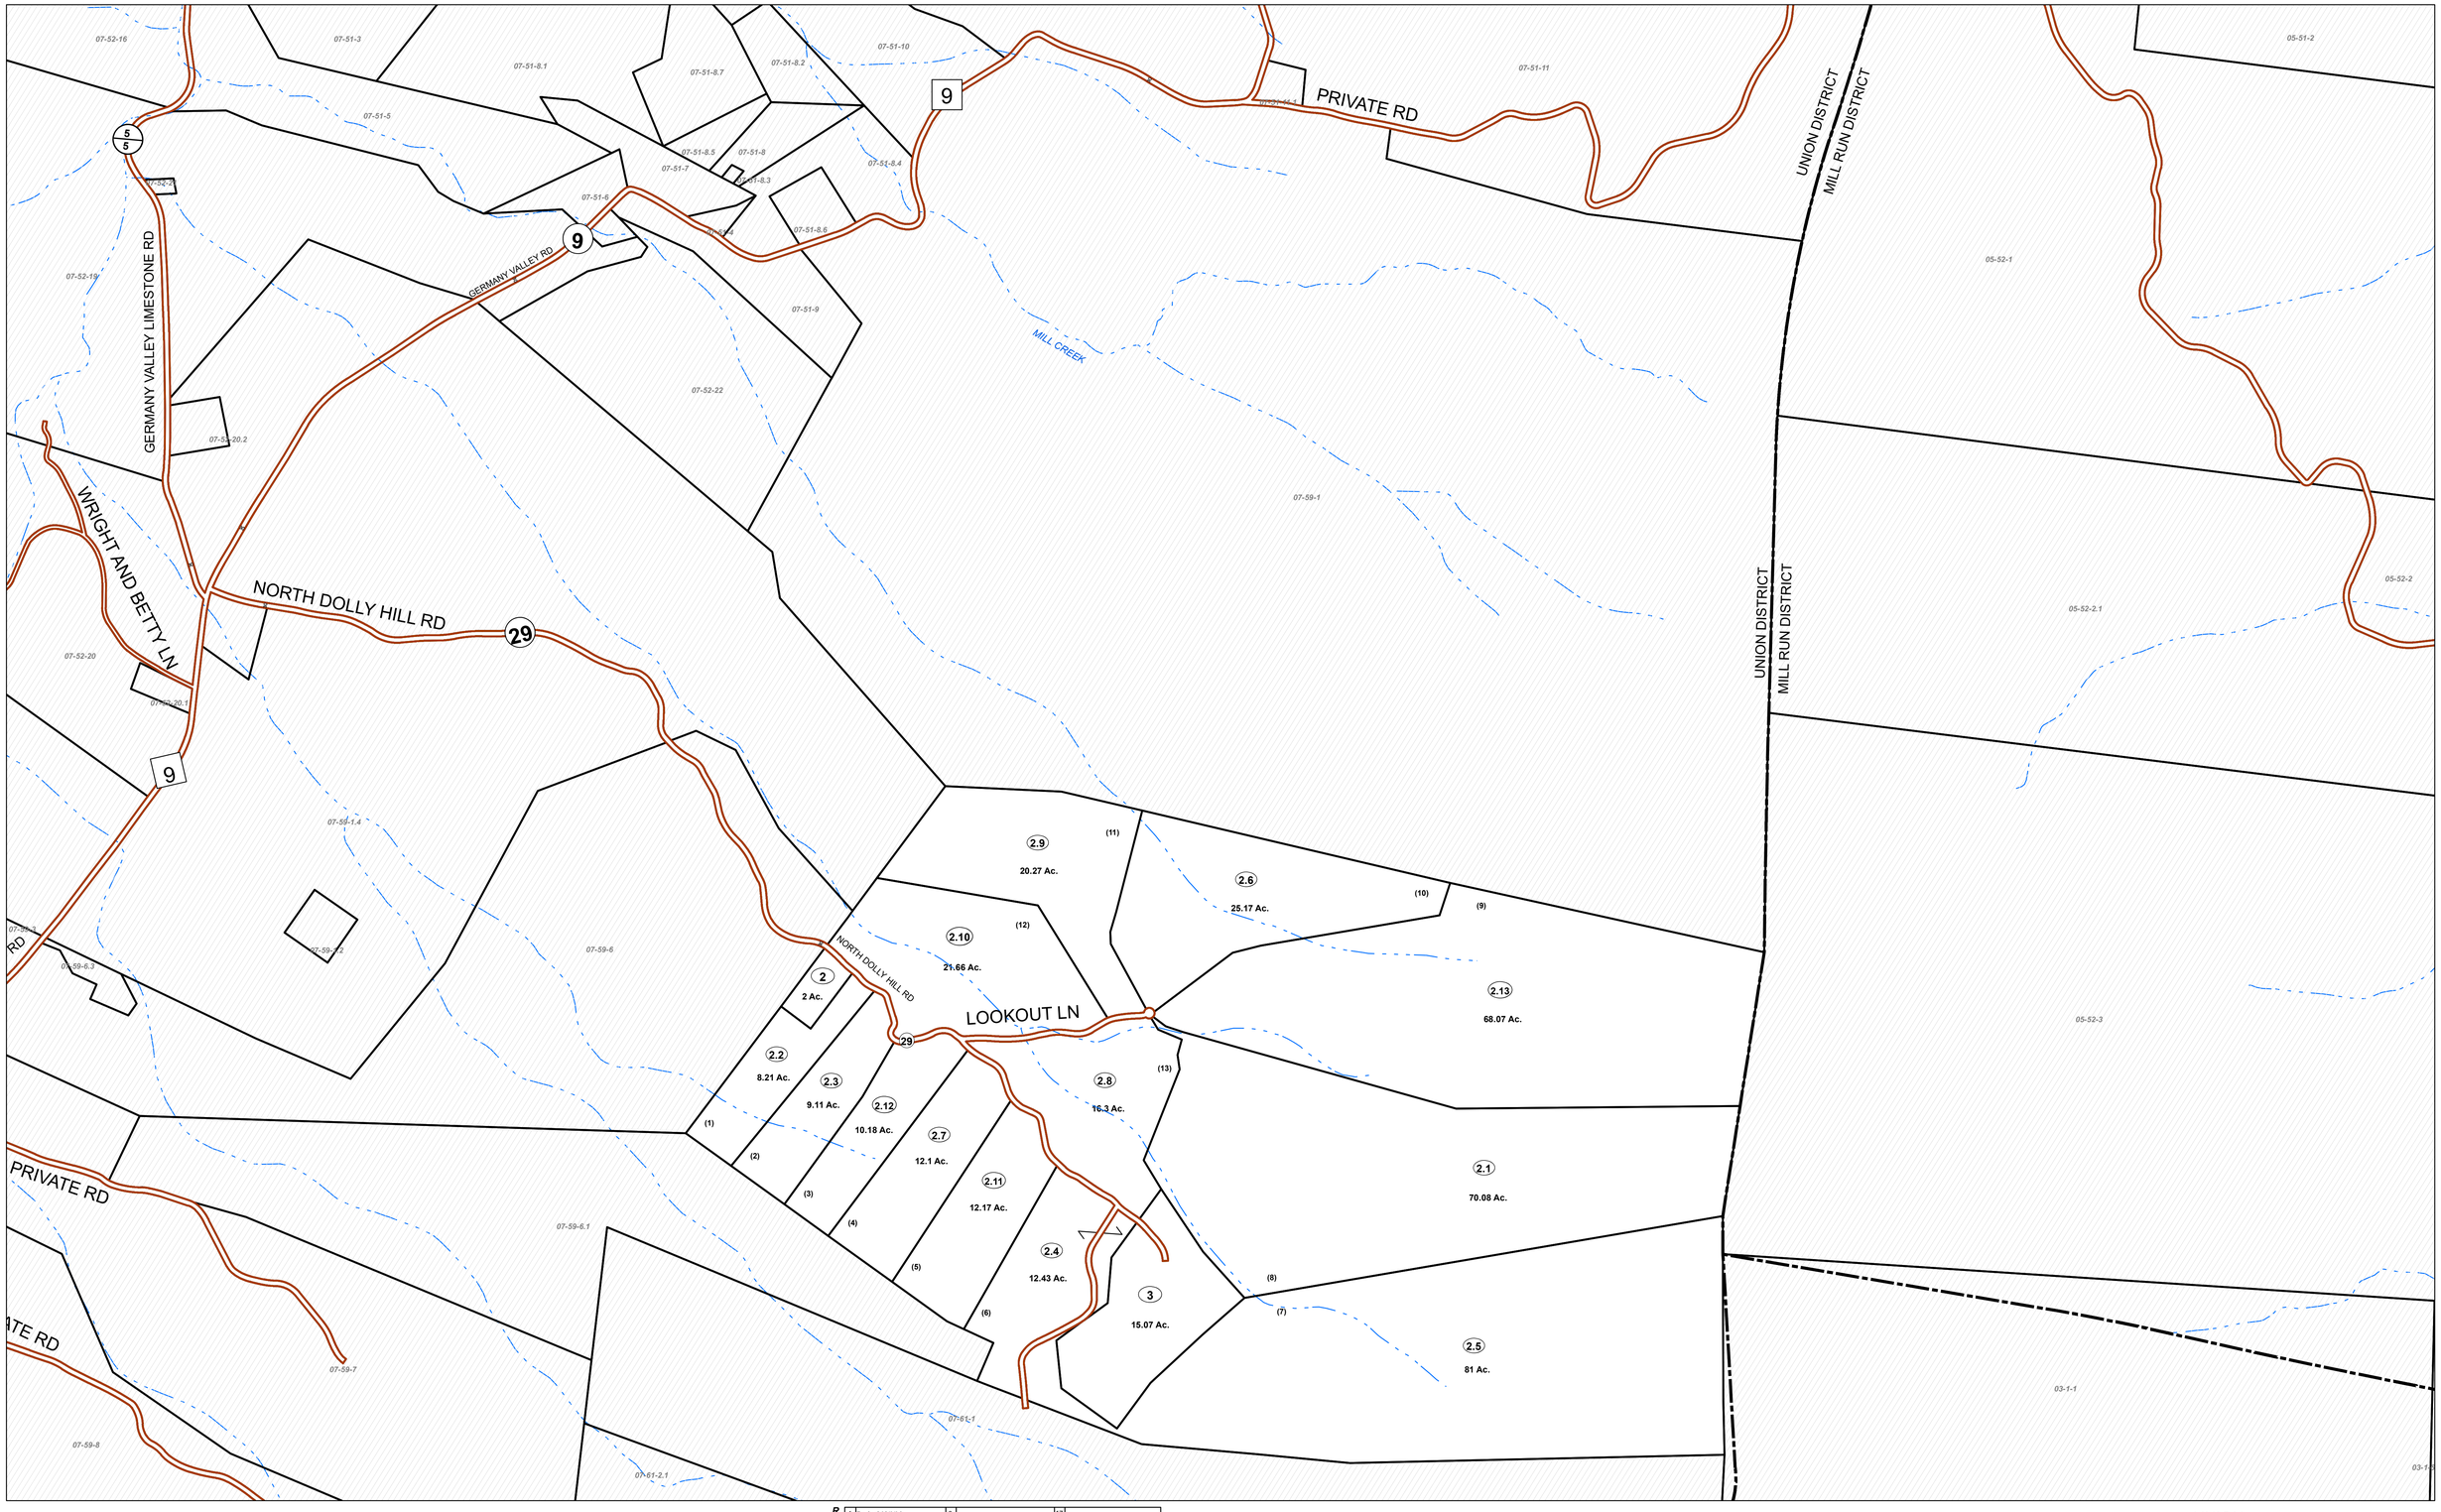

FOR TAX PURPOSES ONLY

Prepared By:

Sandie H Smith
Pendleton County Assessor

Legend

Property Line		Original Lot Line	
Road Right of Way		Lot Number	(15)
Corporation Line		Parcel Number	99
District Line		Water	
County Line		Railroad	

Revisions

1	Revised 10/1/16	9		17	
2	Revised 1/30/2019	10		18	
3	Revised 1/30/2020	11		19	
4	Revised 1/26/2021	12		20	
5	Revised 1/26/2022	13		21	
6		14		22	
7		15		23	
8		16		24	

STATE OF WEST VIRGINIA
COUNTY OF PENDLETON

Office of Assessor

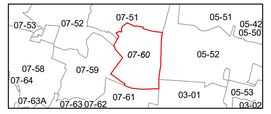

UNION

Map: 60

Date, Aerial Photography: 2015

Date, Map: 1/25/2022

Scale: **1 " = 400 '**