02 Grant - 4

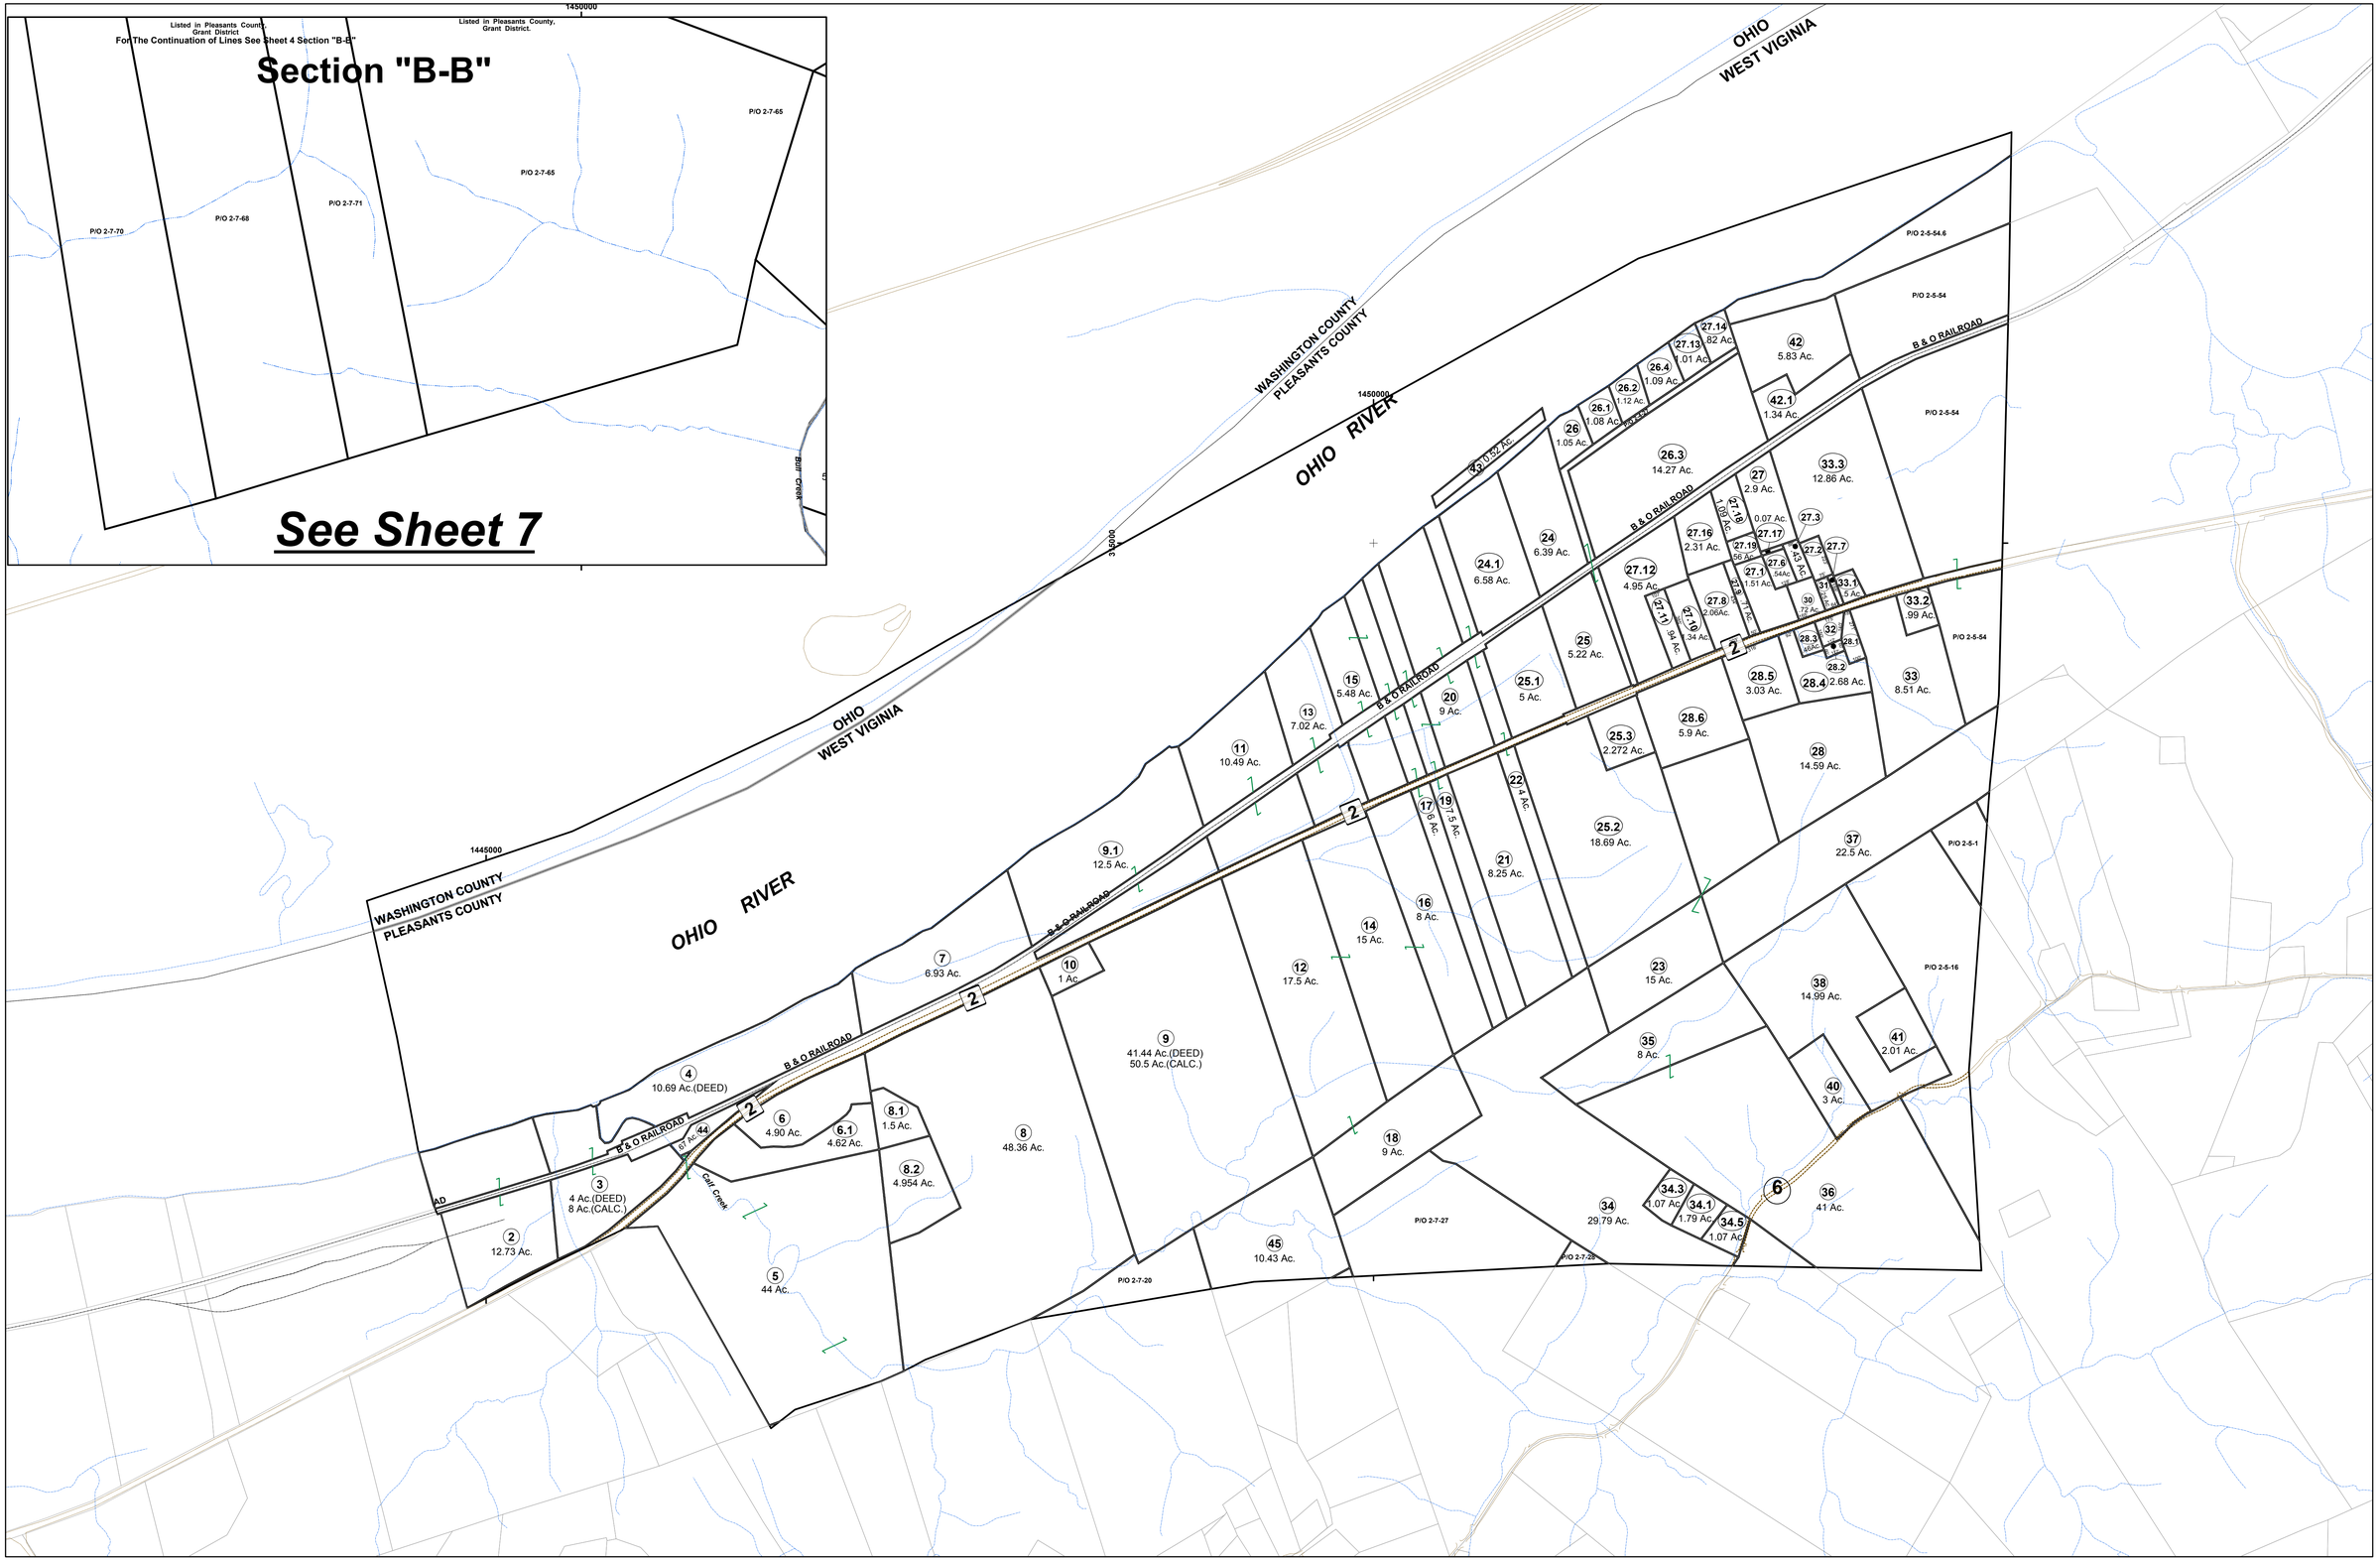

N
W E
S

FOR TAX PURPOSES ONLY

Prepared By:

Vickie Gorrell
Pleasants County Assessor

Legend

Property Line		Original Lot Line	
Edge of pavement or roadway		Deed lot number (in parenthesis)	(15)
Corporation line		Parcel or index number	15
District line		Improvement	
County Line		Railroad	

Restriction

"All finished tax maps created under the provisions of legislation are the property of the county assessor who created them and the reproduction, copying, distribution, sale, or lease of such tax maps or copies thereof without the written permission of the Pleasants County Assessor is prohibited by law." The State Department of Revenue is hereby designated as an agent for all counties for the purpose of sale,reproduction and distribution of the tax maps.

Key Map

–	–	2
7	4	5
7	7	8

PLEASANTS COUNTY - WEST VIRGINIA

Office of Assessor

District:	02 Grant
Map No:	4
Drawn By:	Benjamin T Sweeney
Date:	March 16, 2021
Scale:	1 inch = 400 feet