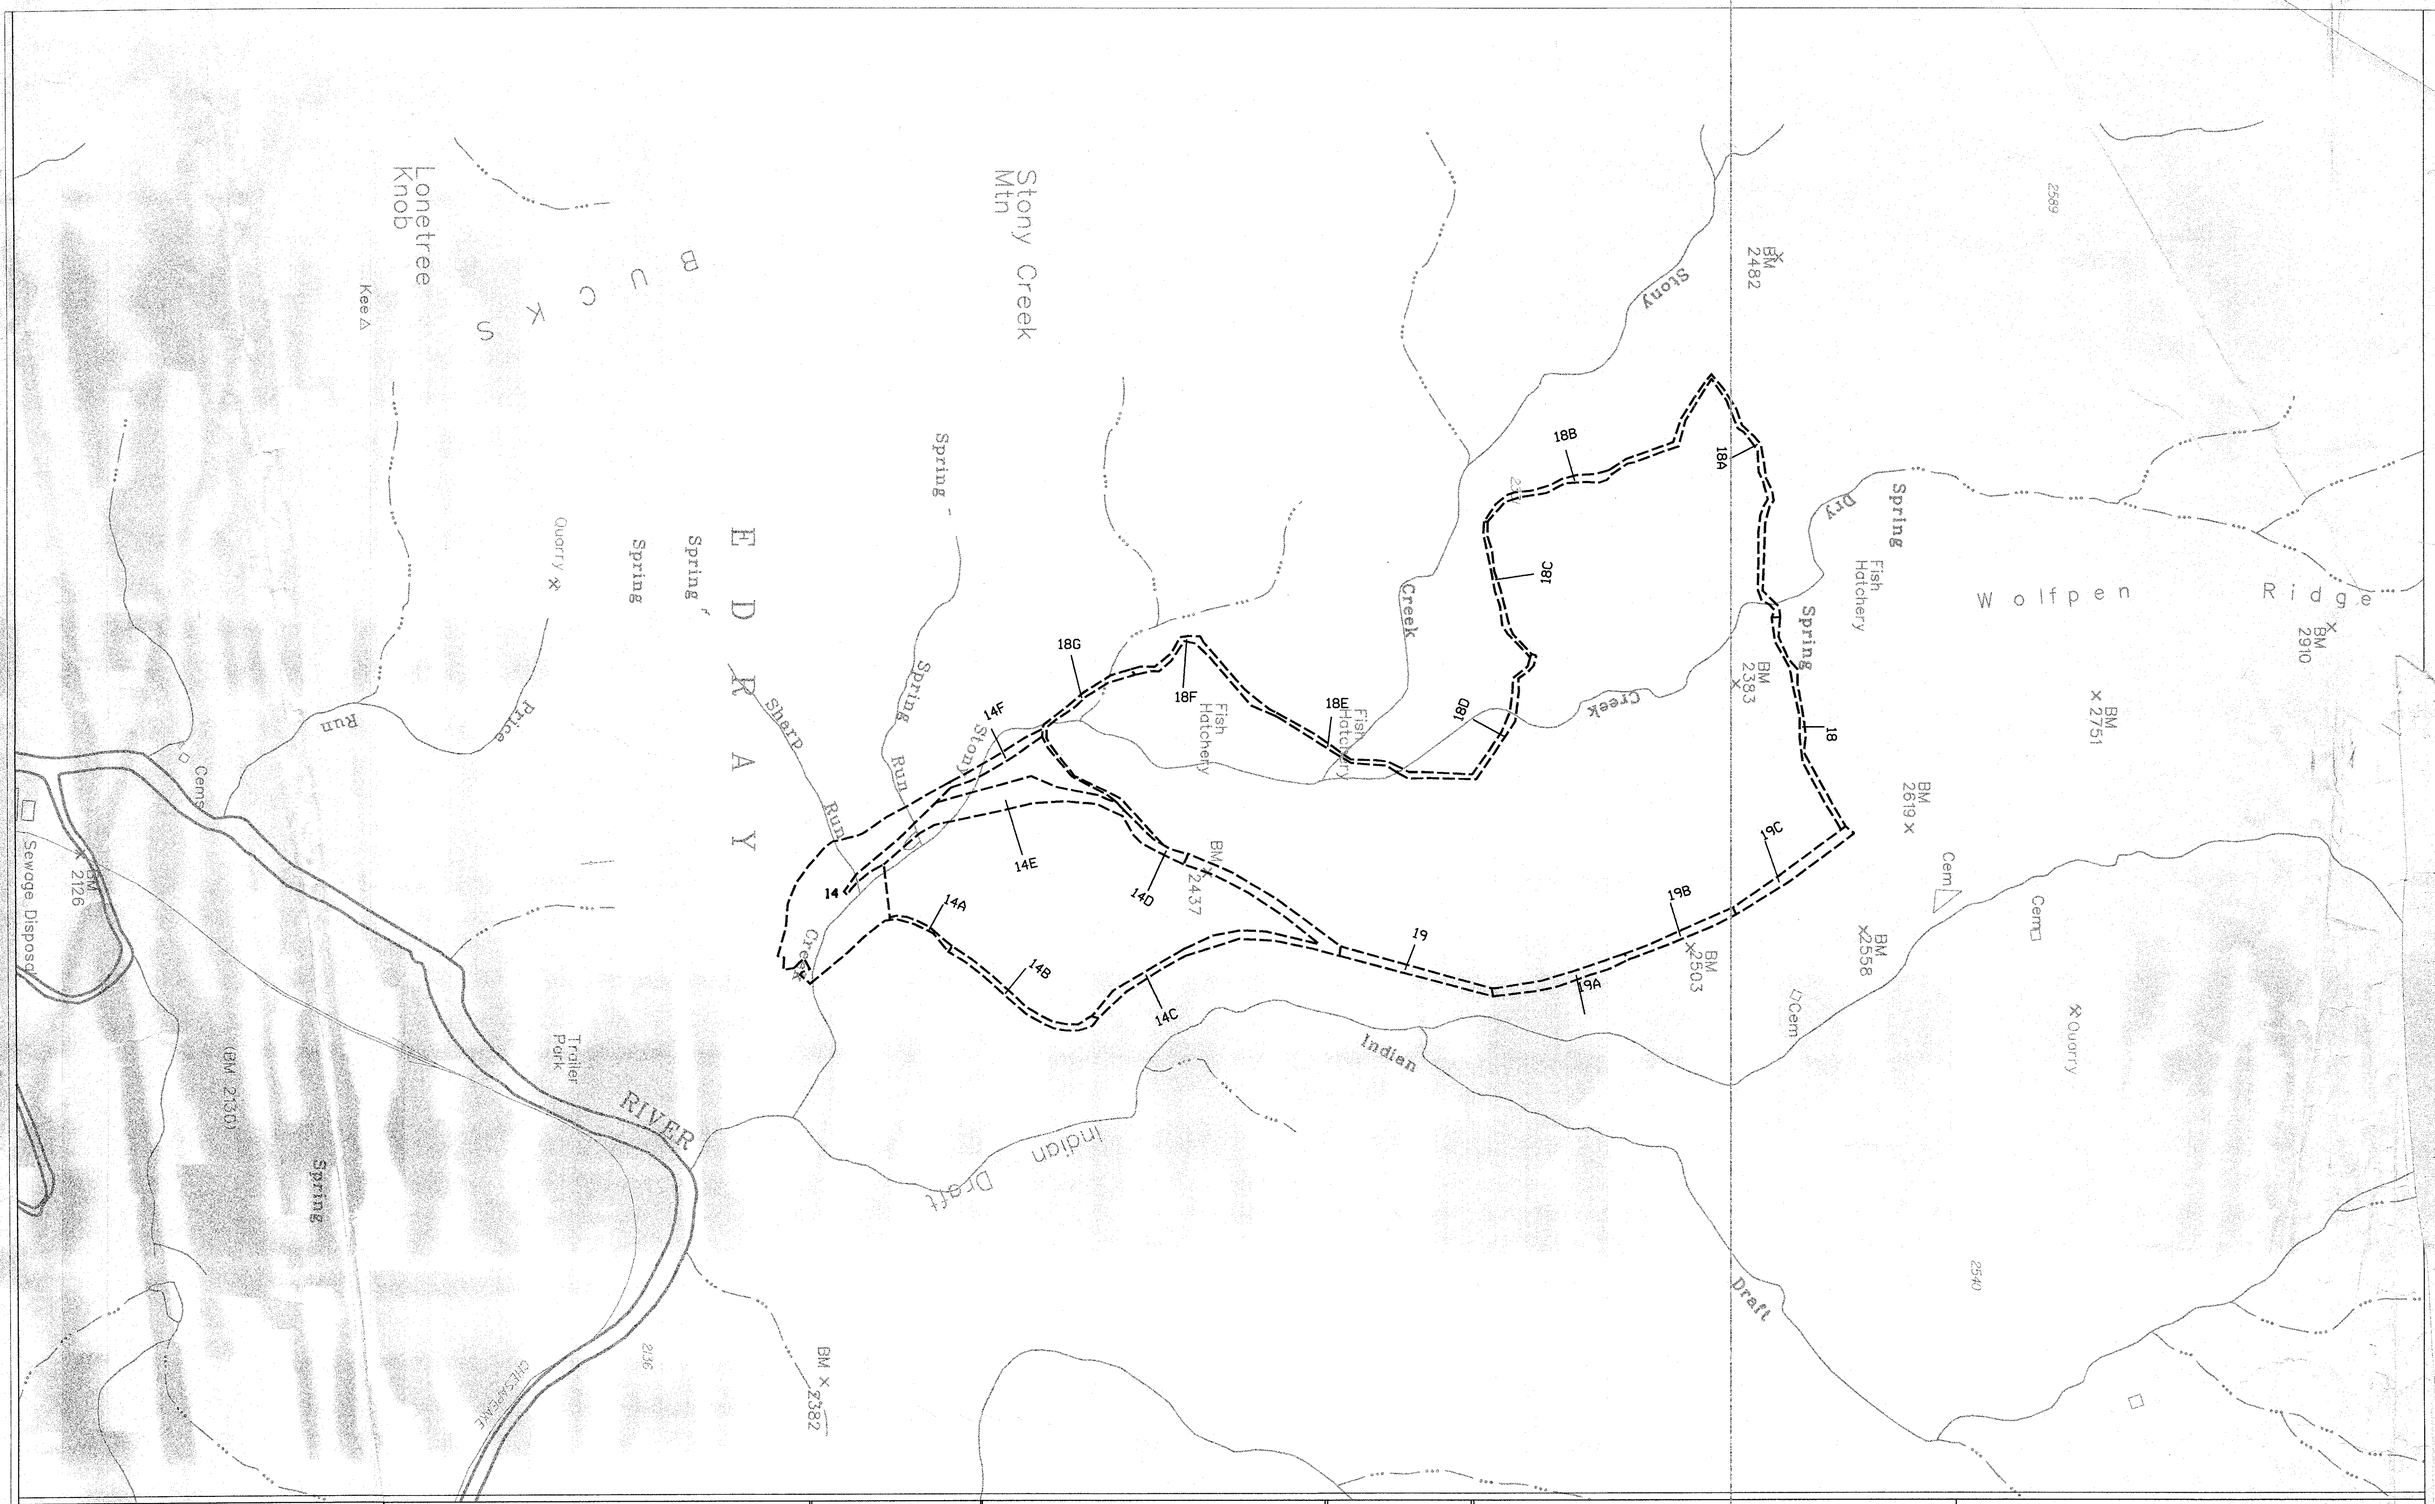

For Tax Purposes Only

Prepared by
American Air Surveys, Inc
Pittsburgh, Pa.

LEGEND

Property line		Original lot line	
Edge of pavement or roadway		Deed lot number	(15)
Corporation line		Parcel or index number	(99)
District line		Improvement	o
County line		Railroad	

REVISIONS

1	July 14, 1999
2	
3	
4	
5	
6	
7	
8	

RESTRICTION

All tax maps created under the provisions of reappraisal legislation are the property of the State of West Virginia and the reproduction, copying distribution or sale of such tax maps or any copies thereof without the written permission of the State Tax Commissioner is prohibited by law.

KEY MAP

COUNTY OF POCAHONTAS

Office of Assessor

Marlinton, W.Va.

MARLINTON CORPORATION

District: 8

Map No. INDEX 2

Date, Aerial Photography:
Photo. No:

Date, Map: Aug. 6. 1964
Scale: 1"=800'