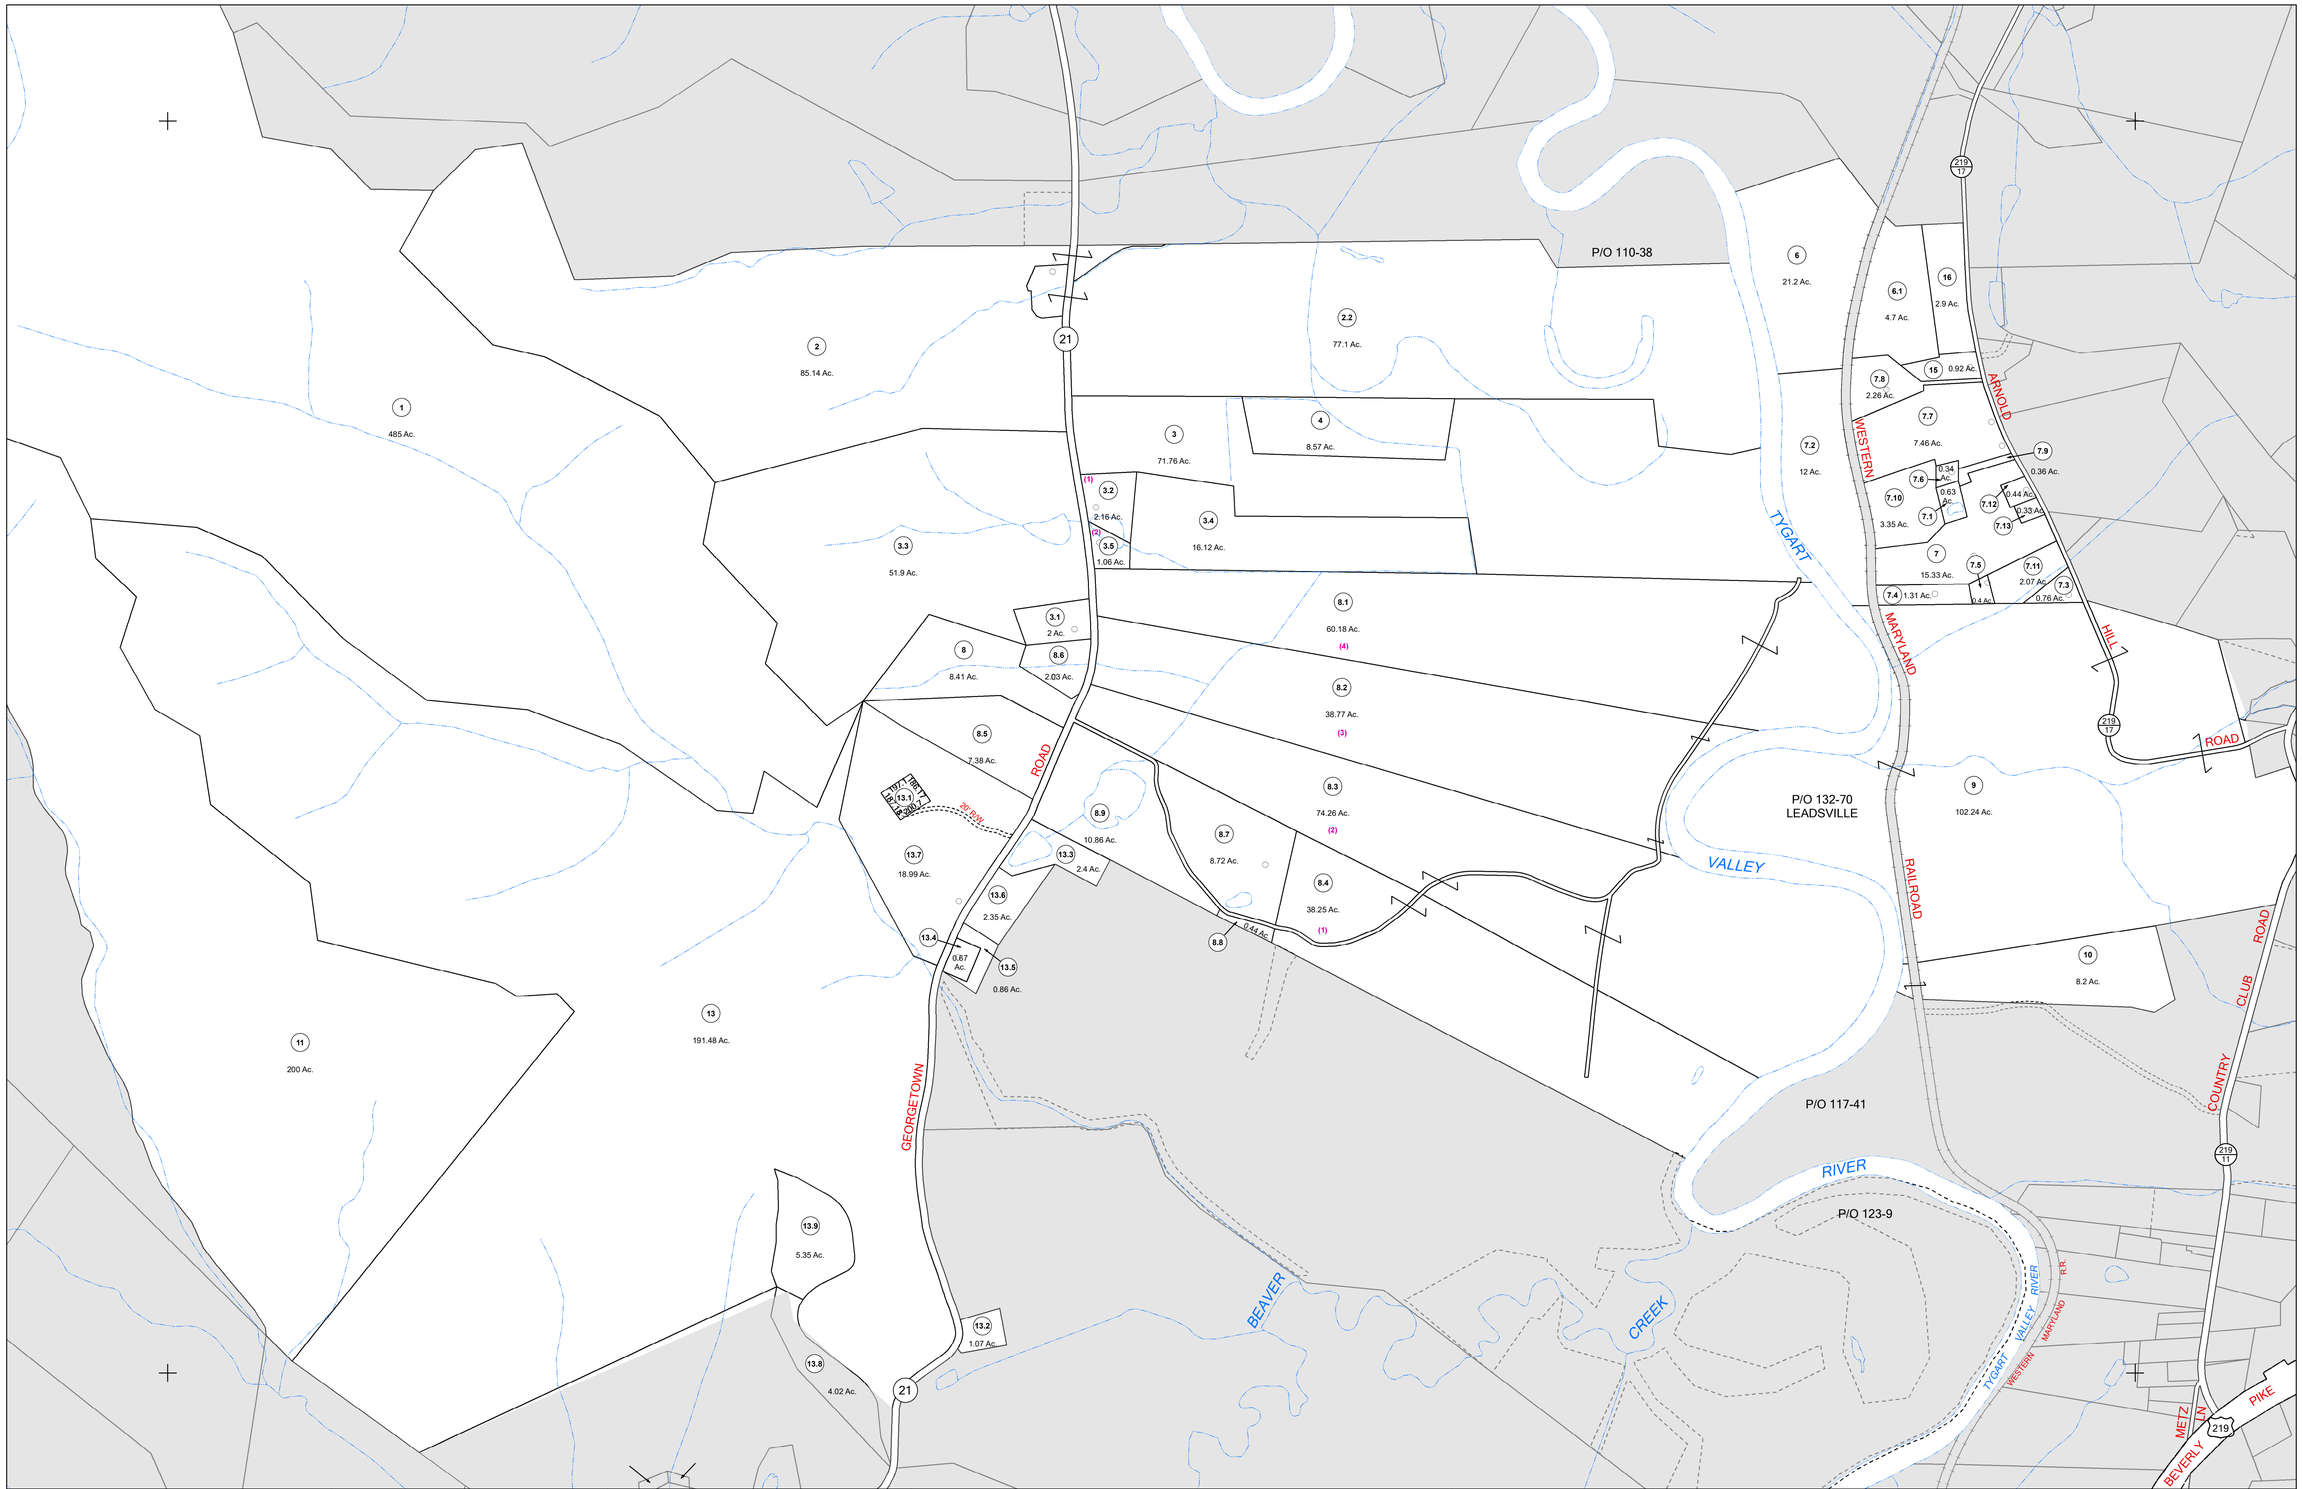

N

FOR TAX PURPOSES ONLY

LANDMARK geospatial

Legend

District Boundary
Previous Deed
Property
Road Easement
Railroad Right of Way
Road Right of Way
River

Deed lot Number (15)
Parcel or Index Number 9
UNKNOWN
Improvement
Cemetery
School
Church

Restriction

All tax maps created under the provisions of reappraisal legislation are the property of the Assessor of Randolph County, West Virginia and the reproduction copying, modification, distribution or sale of such tax maps or any copies thereof without the written permission of the Randolph County Assessor is prohibited by law.

Revisions

1	6-30-1964	10	OGIS 3-4-1991	19	A.K.B. 7-1-2007	28	
2	NANCY STARCHER 11-14-1991	11	OGIS T.L. 4-30-1992	20	A.K.B. 7-1-2009	29	
3	T.R.L. 7-1985	12	OGIS J.E.B. 3-15-1994	21	S.T.P. 7-1-2013	30	
4	C.P. 7-1-1984	13	OGIS J.E.B. 4-20-1995	22	S.T.P. 5-18-2017	31	
5	T.R.L. 7-1985	14	SLS INC. J.W.M. 3-1997	23		32	
6	T.R.L. 7-1986	15	P.K.Y. 7-1-1999	24		33	
7	D.F. 7-1-1987	16	P.K.Y. 7-1-2000	25		34	
8	R.E.B. 7-1-1988	17	P.K.Y. 7-1-2002	26		35	
9	D.F. 7-1-1989	18	P.K.Y. 7-1-2003	27		36	

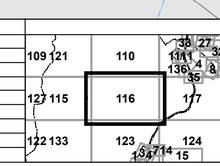

OFFICE OF THE ASSESSOR
RANDOLPH COUNTY
WEST VIRGINIA

RANDOLPH COUNTY

Assessor's Office

Phyllis K. Yokum, Assessor

ELKINS, WV

BEVERLY

District 02 Map No. 116

Date of Publication: 1/18/2022

Scale: 1"=400'