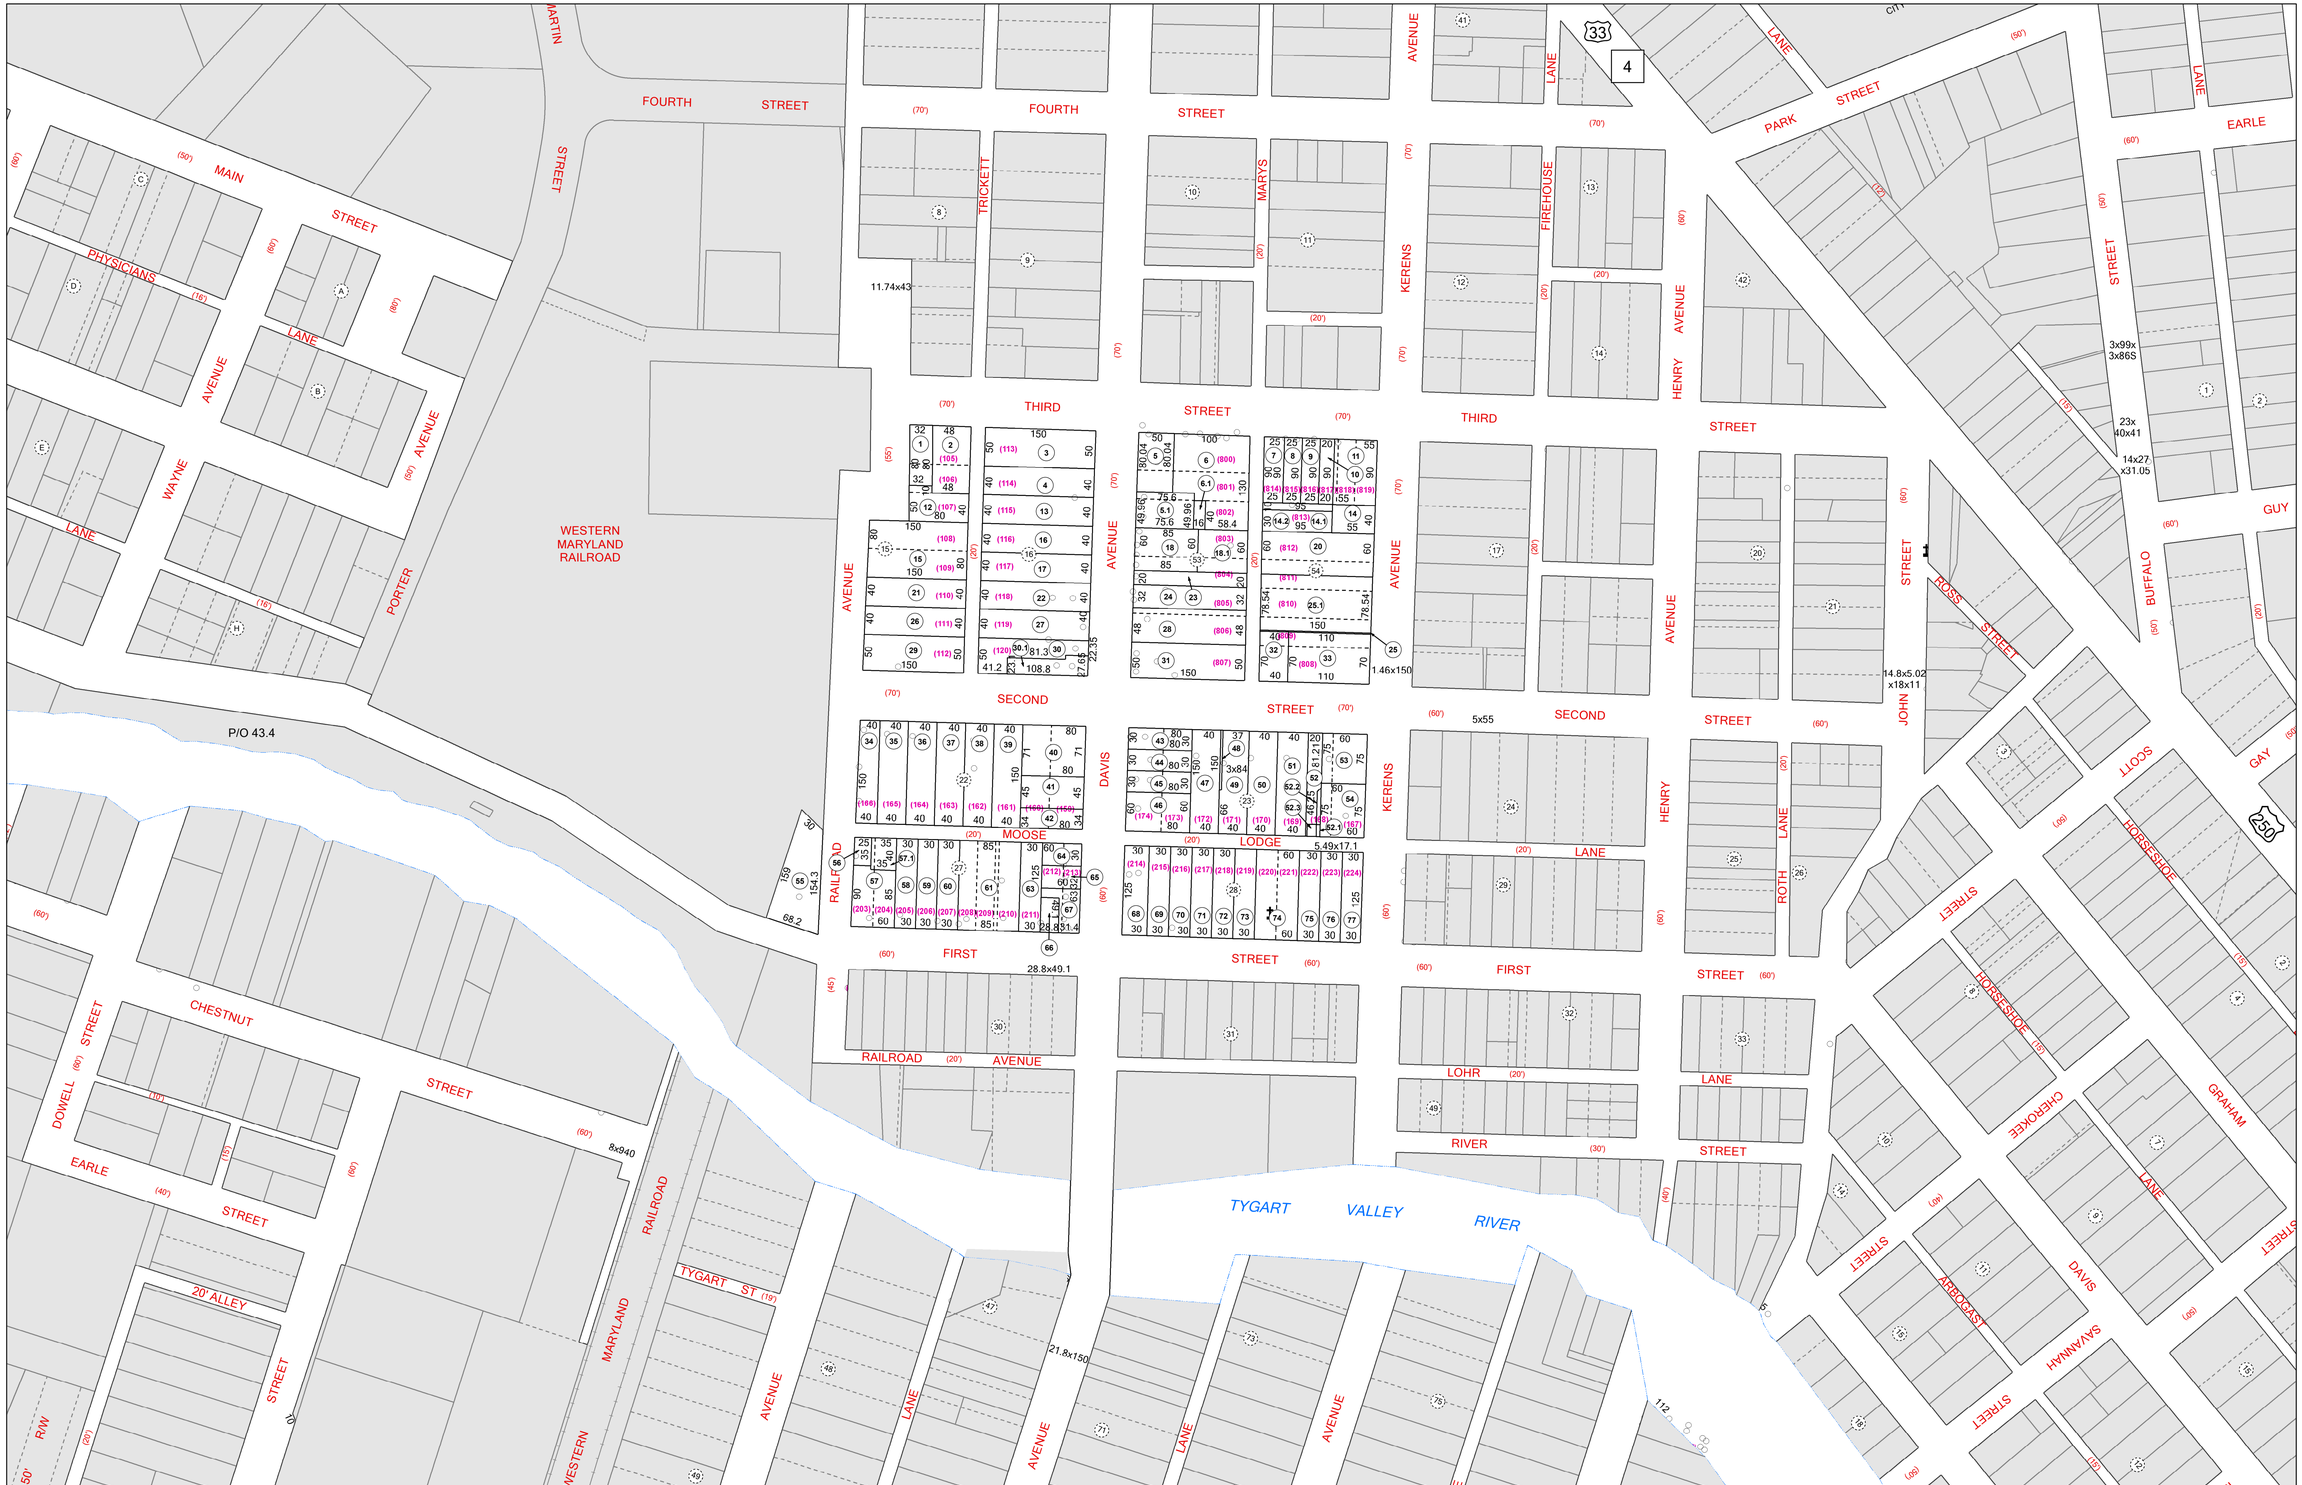

N

FOR TAX PURPOSES ONLY

LANDMARK geospatial

Legend

District Boundary	Deed lot Number (15)
Previous Deed	Parcel or Index Number 9
Property	UNKNOWN
Road Easement	Improvement
Railroad Right of Way	Cemetery
Road Right of Way	School
River	Church

Restriction

All tax maps created under the provisions of reappraisal legislation are the property of the Assessor of Randolph County, West Virginia and the reproduction, copying, modification, distribution or sale of such tax maps or any copies thereof without the written permission of the Randolph County Assessor is prohibited by law.

Revisions

1	6-30-1964	10	P.K.Y. 7-1-2004	19		28	
2	D.F. 7-1-1980	11		20		29	
3	C.P. 7-1-1983	12		21		30	
4	N.C.S. 7-1-1985	13		22		31	
5	D.F. 7-1-1988	14		23		32	
6	OGIS D.S.H. 2-23-1995	15		24		33	
7	OGIS T.L. 4-30-1992	16		25		34	
8	OGIS R.R.O. 3-1994	17		26		35	
9	OGIS J.E.B. 4-20-1995	18		27		36	

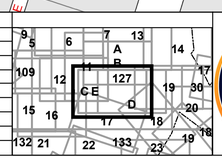

OFFICE OF THE ASSESSOR — RANDOLPH COUNTY WEST VIRGINIA

RANDOLPH COUNTY

Assessor's Office

Phyllis K. Yokum, Assessor

ELKINS, WV

ELKINS CORP

District 05 Map No. C

Date of Publication: 1/18/2022

Scale: 1"=100'