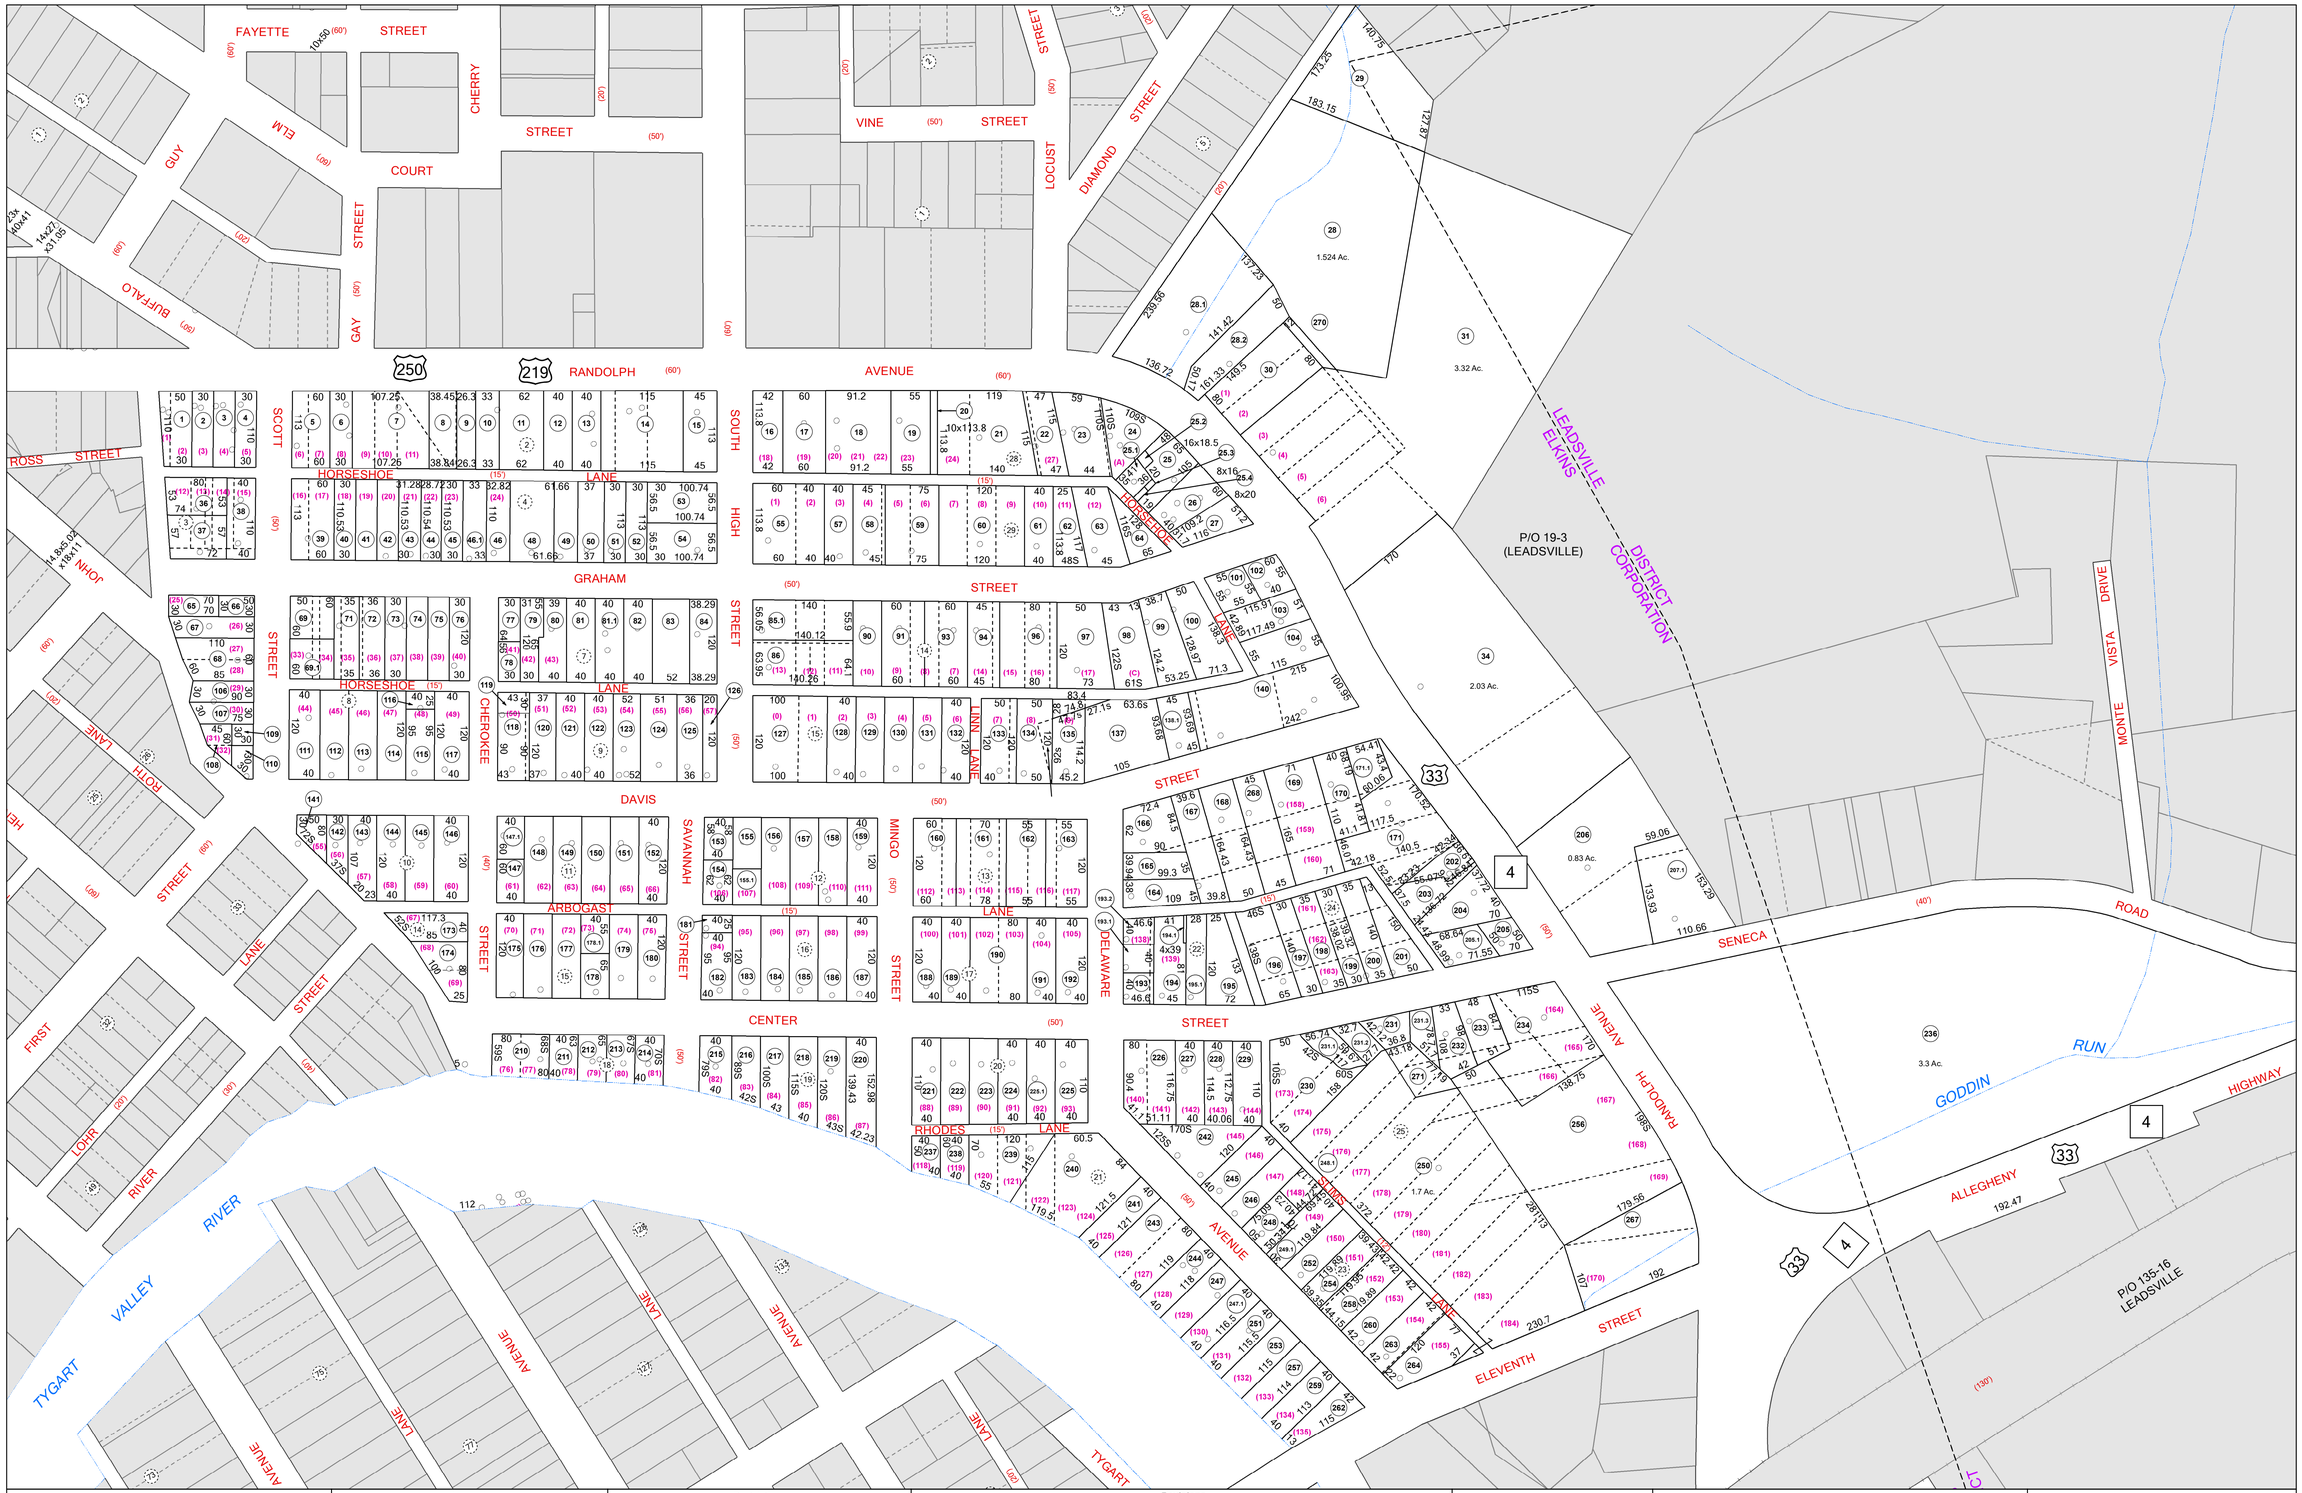

FOR TAX PURPOSES ONLY

LANDMARK geospatial

Legend

District Boundary
Previous Deed
Property
Road Easement
Railroad Right of Way
Road Right of Way
River

Deed lot Number (15)
Parcel or Index Number 9
UNKNOWN
Improvement
Cemetery
School
Church

Restriction

All tax maps created under the provisions of reappraisal legislation are the property of the Assessor of Randolph County, West Virginia and the reproduction copying, modification, distribution or sale of such tax maps or any copies thereof without the written permission of the Randolph County Assessor is prohibited by law.

Revisions

1	6-30-1964	10	OGIS S.A.J. 4-27-1993	19	P.K.Y. 7-1-2002	28	A.S.T. 7-1-2011		
2	D.F. 7-1980	11	OGIS R.R.O. 3-1994	20	P.K.Y. 7-1-2003	29	S.T.P. 7-1-2013		
3	T.R.L. 7-1983	12	OGIS J.E.B. 4-20-1995	21	P.K.Y. 7-1-2004	30	S.T.P. 7-1-2014		
4	T.R.L. 7-1984	13	OGIS J.E.B. 5-1-1996	22	A.K.B. 7-1-2005	31	S.T.P. 7-1-2015		
5	N.C.S. 7-1-1985	14	SLS INC. J.W.M. 3-1997	23	A.K.B. 7-1-2006	32	S.T.P. 7-1-2016		
6	T.R.L. 7-1986	15	P.K.Y. 7-1-1998	24	A.K.B. 7-1-2007	33			
7	T.R.L. 7-1987	16	P.K.Y. 7-1-1999	25	A.K.B. 7-1-2008	34			
8	D.F. 7-1-1985	17	P.K.Y. 7-1-2000	26	A.K.B. 7-1-2009	35			
9	OGIS D.S.H. 2-23-199	18	P.K.Y. 7-1-2001	27	A.L.I. 7-1-2010	36			

RANDOLPH COUNTY

Assessor's Office

Phyllis K. Yokum, Assessor

ELKINS, WV

ELKINS CORP

District 05 Map No. 18

Date of Publication: 1/18/2022

Scale: 1"=100'