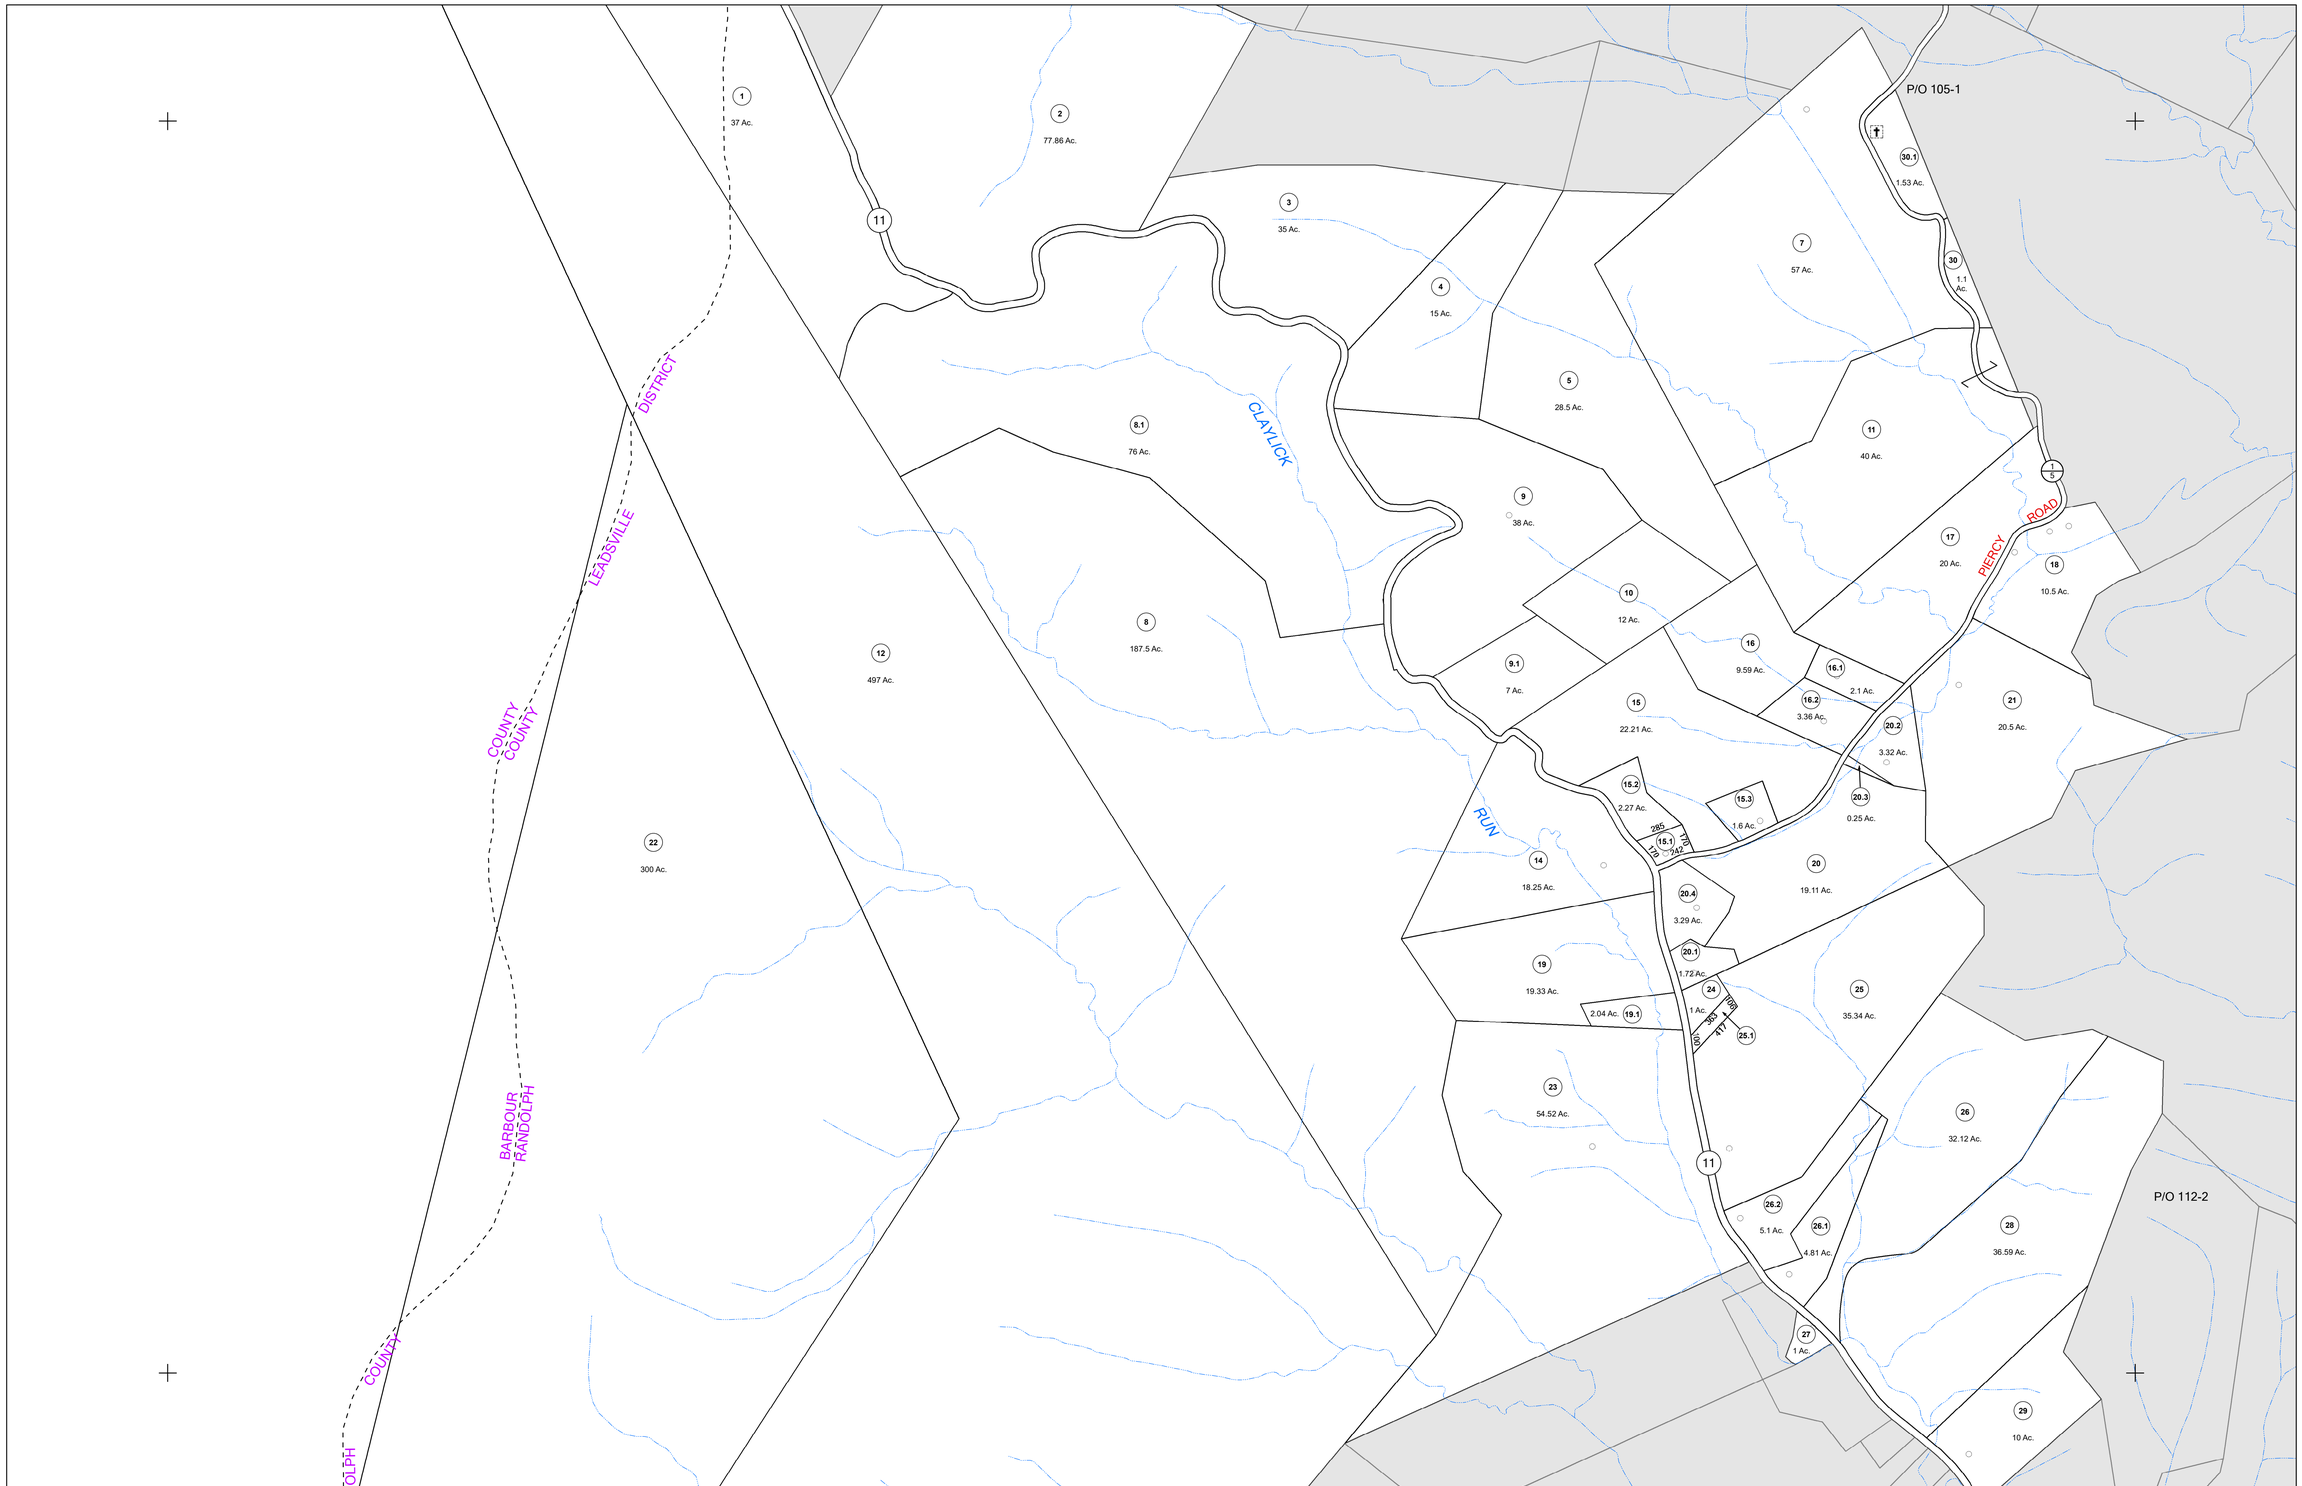

N

FOR TAX PURPOSES ONLY

LANDMARK geospatial

Legend

District Boundary
Previous Deed
Property
Road Easement
Railroad Right of Way
Road Right of Way
River

Deed lot Number (15)
Parcel or Index Number 9
UNKNOWN
Improvement
Cemetery
School
Church

Restriction

All tax maps created under the provisions of reappraisal legislation are the property of the Assessor of Randolph County, West Virginia and the reproduction, copying, modification, distribution or sale of such tax maps or any copies thereof without the written permission of the Randolph County Assessor is prohibited by law.

Revisions

1	6-30-1964	10	P.K.Y. 7-1-1998	19		28	
2	D.R. 7-1980	11	P.K.Y. 7-1-2000	20		29	
3	N.S. 4-1981	12	P.K.Y. 7-1-2002	21		30	
4	L.E.S. 7-1-1983	13	P.K.Y. 7-1-2003	22		31	
5	N.C.S. 7-1-1986	14	A.K.B. 7-1-2005	23		32	
6	R.E.B. 7-1-1989	15	A.K.B. 7-1-2006	24		33	
7	OGIS 3-2-1991	16	A.K.B. 7-1-2007	25		34	
8	OGIS J.E.B. 4-15-1992	17	A.S.T. 7-1-2011	26		35	
9	OGIS J.E.B. 5-1-1996	18	S.T.P. 7-1-2014	27		36	

	100 122	101 123
	104	105
110	111	112

OFFICE OF THE ASSESSOR
RANDOLPH COUNTY
WEST VIRGINIA

RANDOLPH COUNTY

Assessor's Office

Phyllis K. Yokum, Assessor

ELKINS, WV

LEADSVILLE

District 10 Map No. 104

Date of Publication: 1/18/2022

Scale: 1"=400'