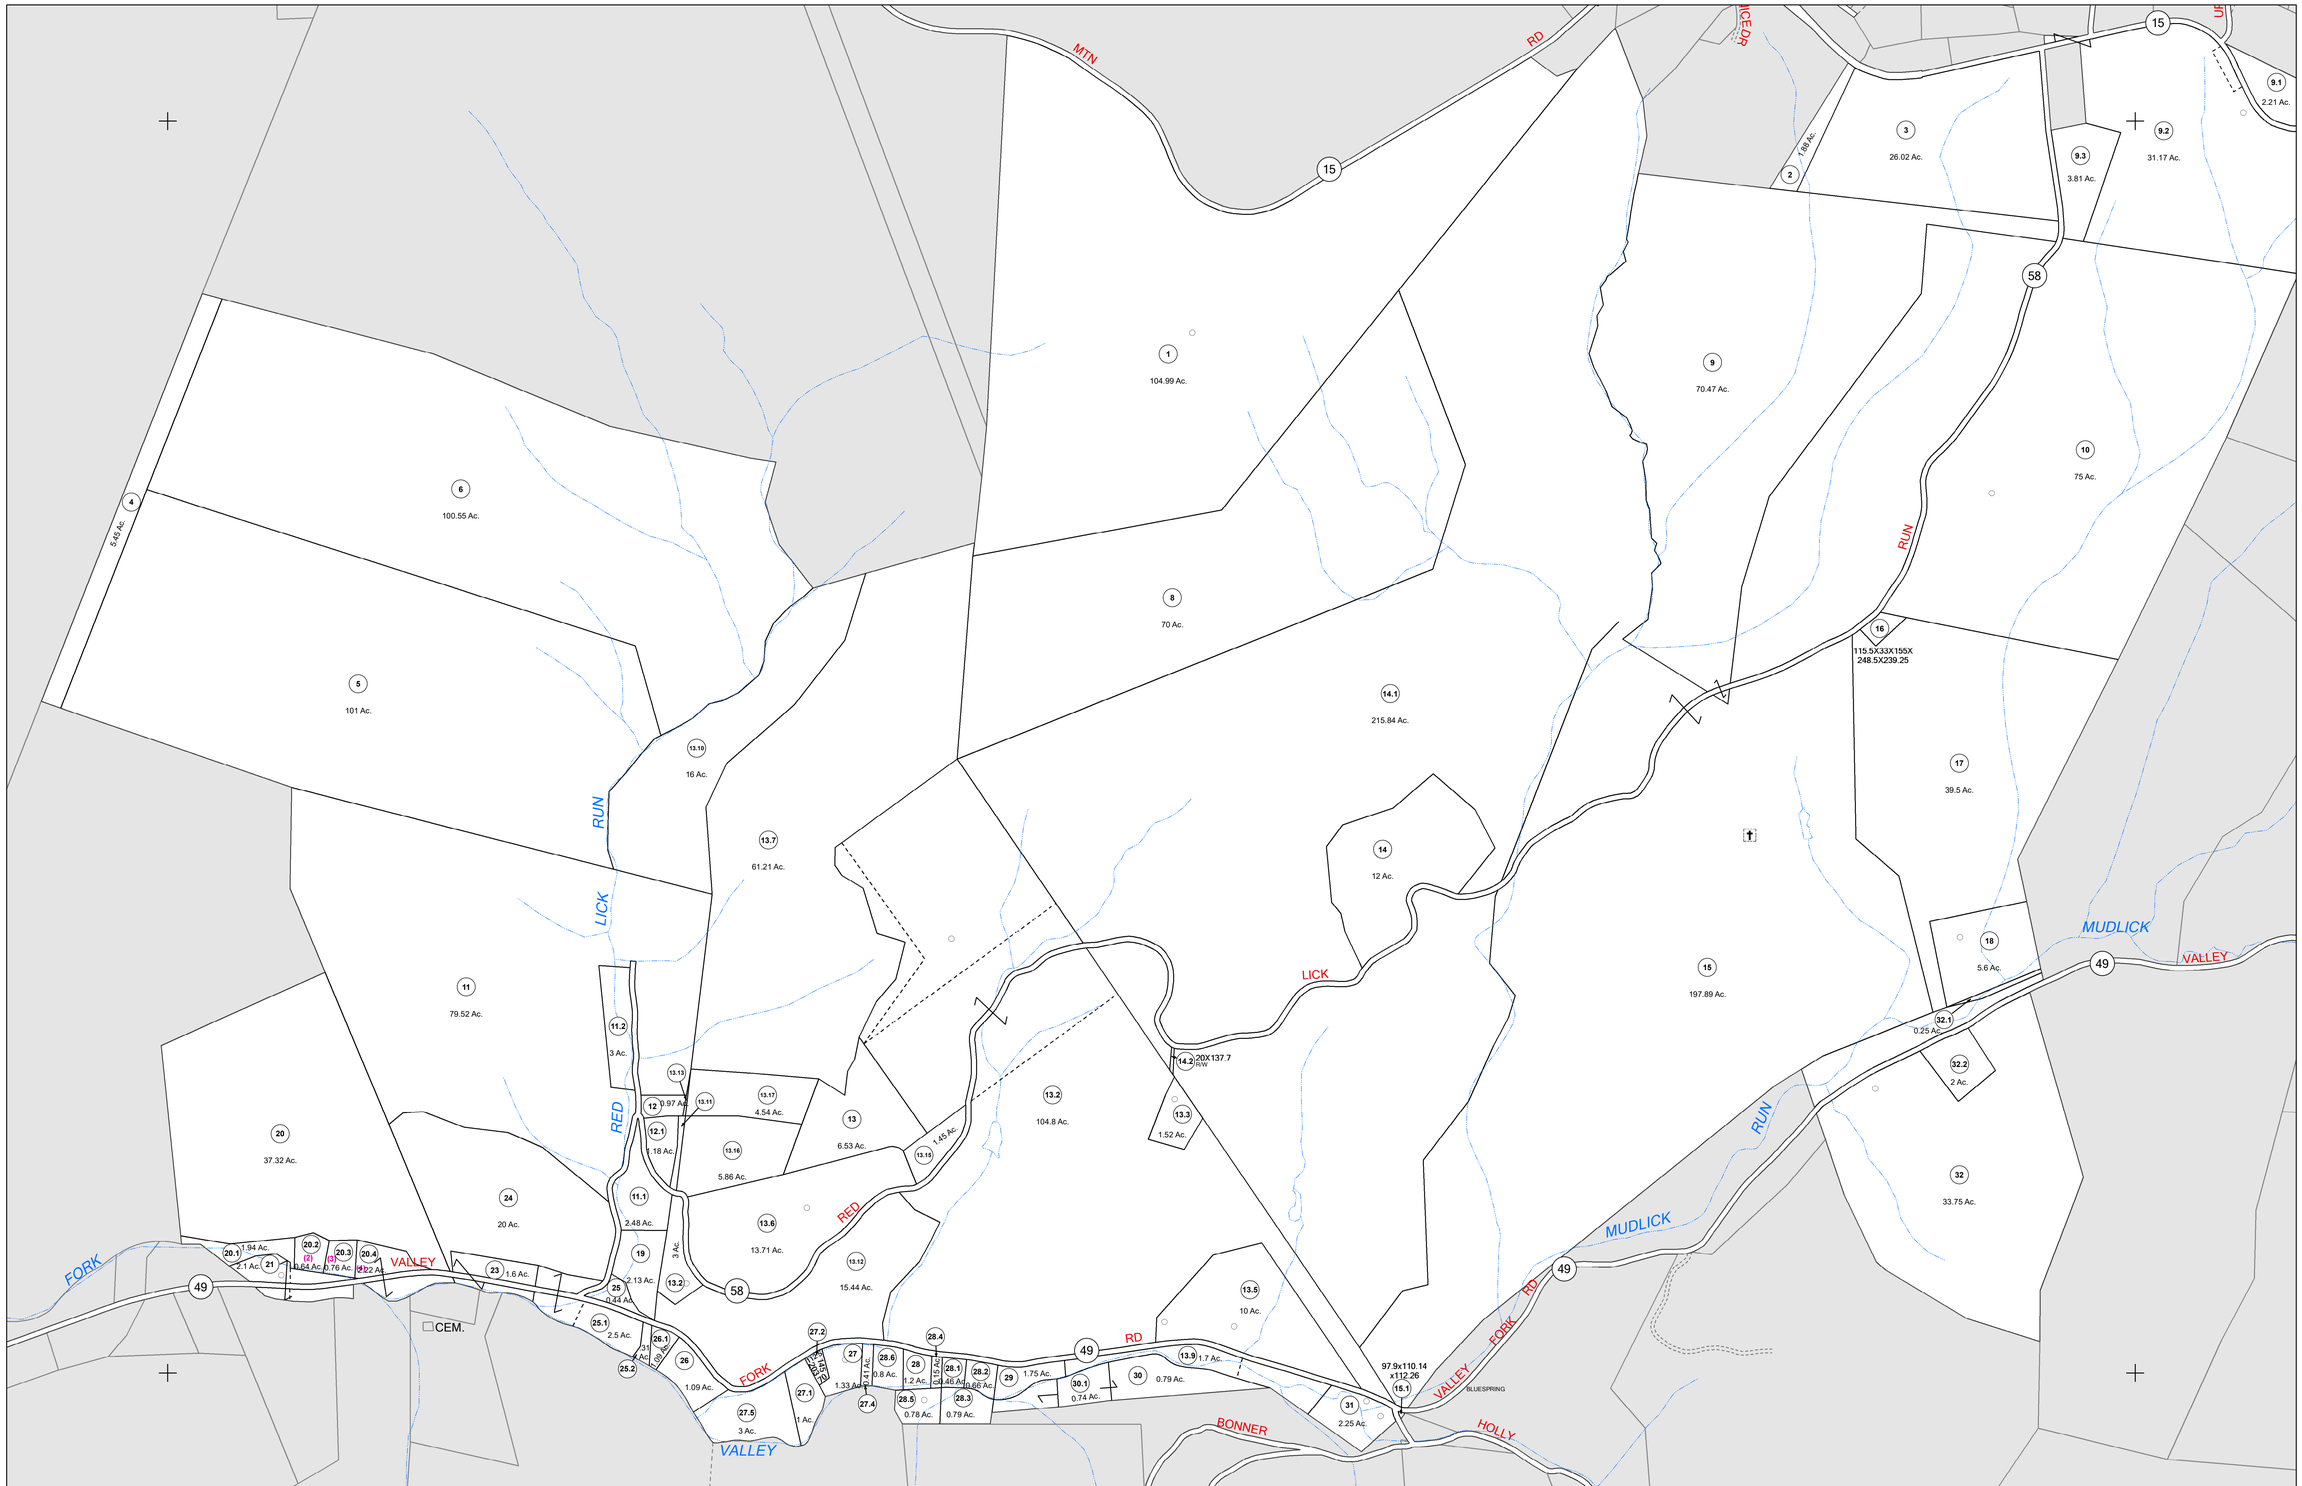

N

FOR TAX PURPOSES ONLY

LANDMARK geospatial

Legend

District Boundary
Previous Deed
Property
Road Easement
Railroad Right of Way
Road Right of Way
River

Deed lot Number (15)
Parcel or Index Number 9
UNKNOWN
Improvement
Cemetery
School
Church

Restriction

All tax maps created under the provisions of reappraisal legislation are the property of the Assessor of Randolph County, West Virginia and the reproduction, copying, modification, distribution or sale of such tax maps or any copies thereof without the written permission of the Randolph County Assessor is prohibited by law.

Revisions

1	6-30-1964	10	OGIS D.S.H. 2-23-1991	19	A.K.B. 7-1-2009	28	
2	D.F. 7-1980	11	OGIS J.E.B. 4-15-1992	20	A.L.I. 7-1-2010	29	
3	D.F. 7-1-1983	12	OGIS S.A.J. 4-30-1993	21	A.S.T. 7-1-2011	30	
4	L.E.S. 7-1-1983	13	SLS INC. J.W.M. 4-1997	22	S.T.P. 7-1-2012	31	
5	R.L.B. 7-1-1984	14	P.K.Y. 7-1-1999	23	S.T.P. 7-1-2013	32	
6	T.R.L. 7-1985	15	P.K.Y. 7-1-2003	24	S.T.P. 7-1-2014	33	
7	T.R.L. 7-1986	16	P.K.Y. 7-1-2004	25	S.T.P. 7-1-2016	34	
8	D.F. 7-1-1987	17	A.K.B. 7-1-2006	26		35	
9	N.C.S. 7-1-1988	18	A.K.B. 7-1-2007	27		36	

113	114	115
121	122	123
130	131	132

OFFICE OF THE ASSESSOR
RANDOLPH COUNTY
WEST VIRGINIA

RANDOLPH COUNTY

Assessor's Office

Phyllis K. Yokum, Assessor

ELKINS, WV

MINGO

District 13 Map No. 122

Date of Publication: 1/18/2022

Scale: 1"=400'