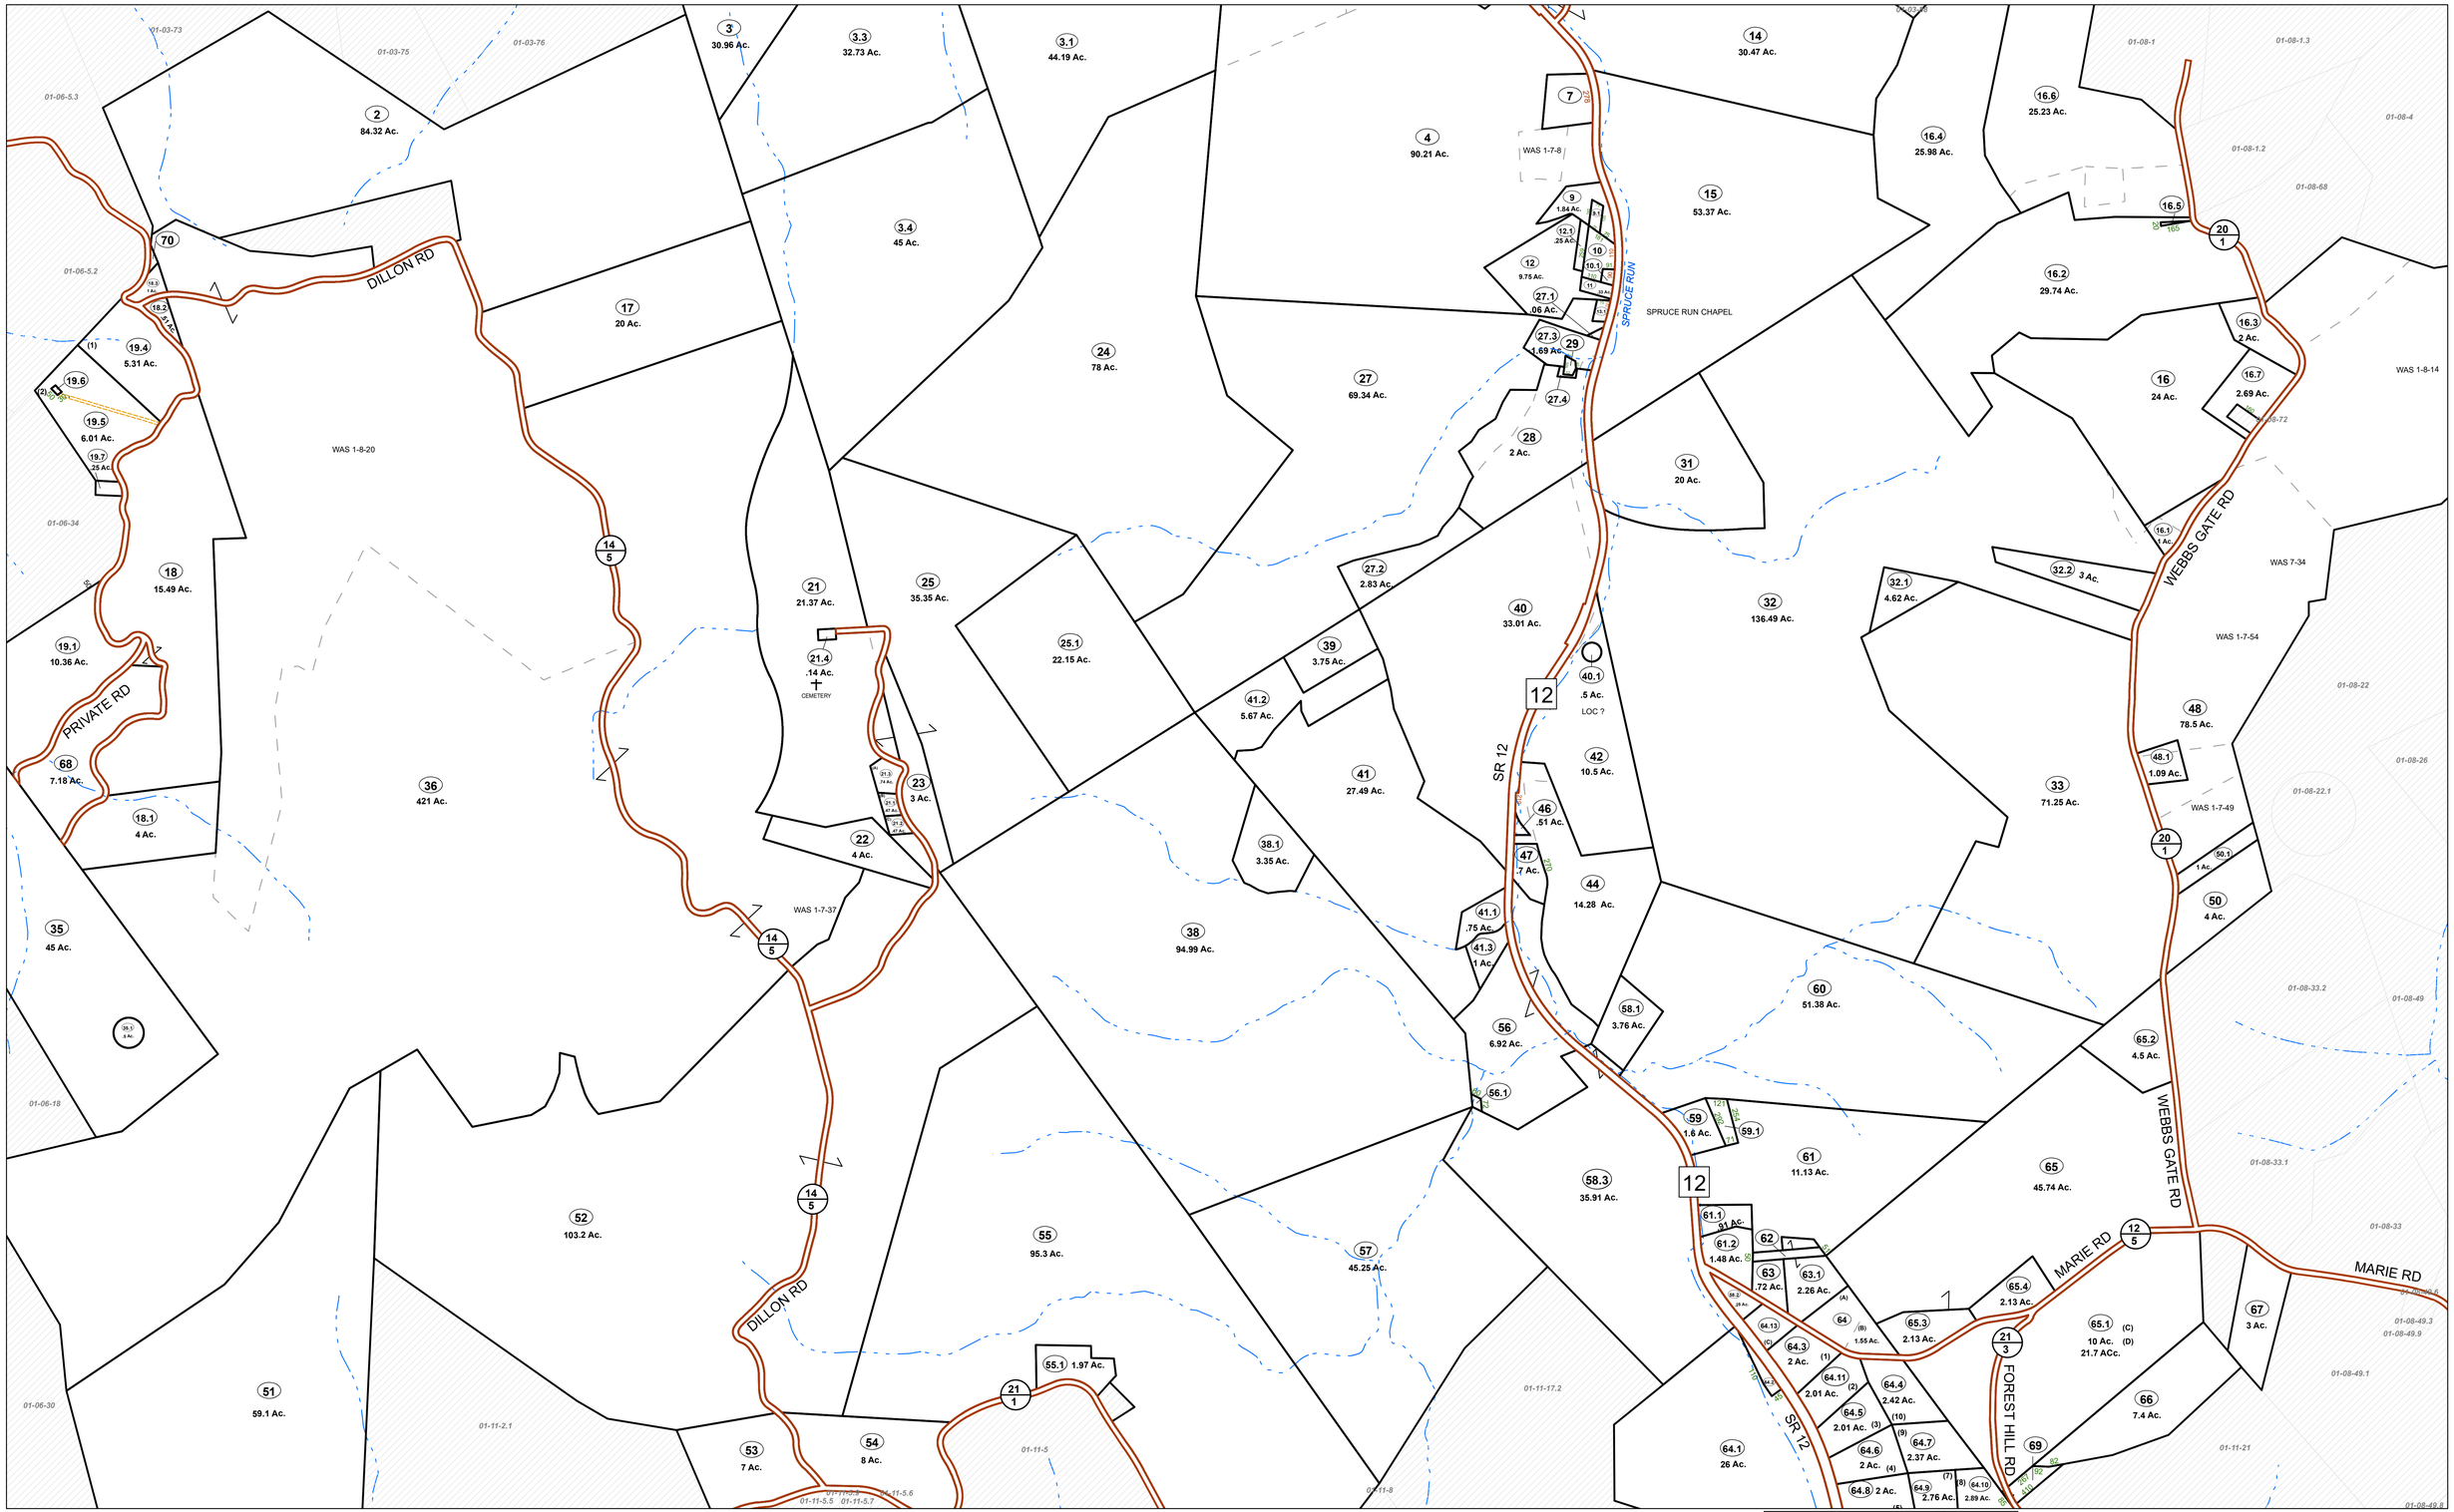


FOR TAX PURPOSES ONLY

Prepared By:

**Greg Vandall**
**Summers County Assessor**

**Legend**

| | | | |
|---|---|---|---|
| Property Line | | Original Lot Line | |
| Road Right of Way | | Lot Number | (15) |
| Corporation Line | | Parcel Number | 99 |
| District Line | | Water | |
| County Line | | Railroad | |

**Revisions**

| | | | | | |
|---|---|---|---|---|---|
| 1 | Revised 6/1/16 | 9 | | 17 | |
| 2 | Revised 12/30/2016 | 10 | | 18 | |
| 3 | Revised 10/20/2020 | 11 | | 19 | |
| 4 | Revised 02/24/2020 | 12 | | 20 | |
| 5 | Revised 01/27/2022 | 13 | | 21 | |
| 6 | | 14 | | 22 | |
| 7 | | 15 | | 23 | |
| 8 | | 16 | | 24 | |

# STATE OF WEST VIRGINIA
# COUNTY OF SUMMERS
Office of Assessor

| | | |
|---|---|---|
| 01-02 | 01-03 | 01-04 |
| 01-06 | 01-07 | 01-08 |
| 01-10 | 01-11 | 01-12 |

N

FOREST HILL DISTRICT

Map: 07

Date, Aerial Photography: 2018

Date, Map: 1/31/2022

Scale: **1 " = 400 '**