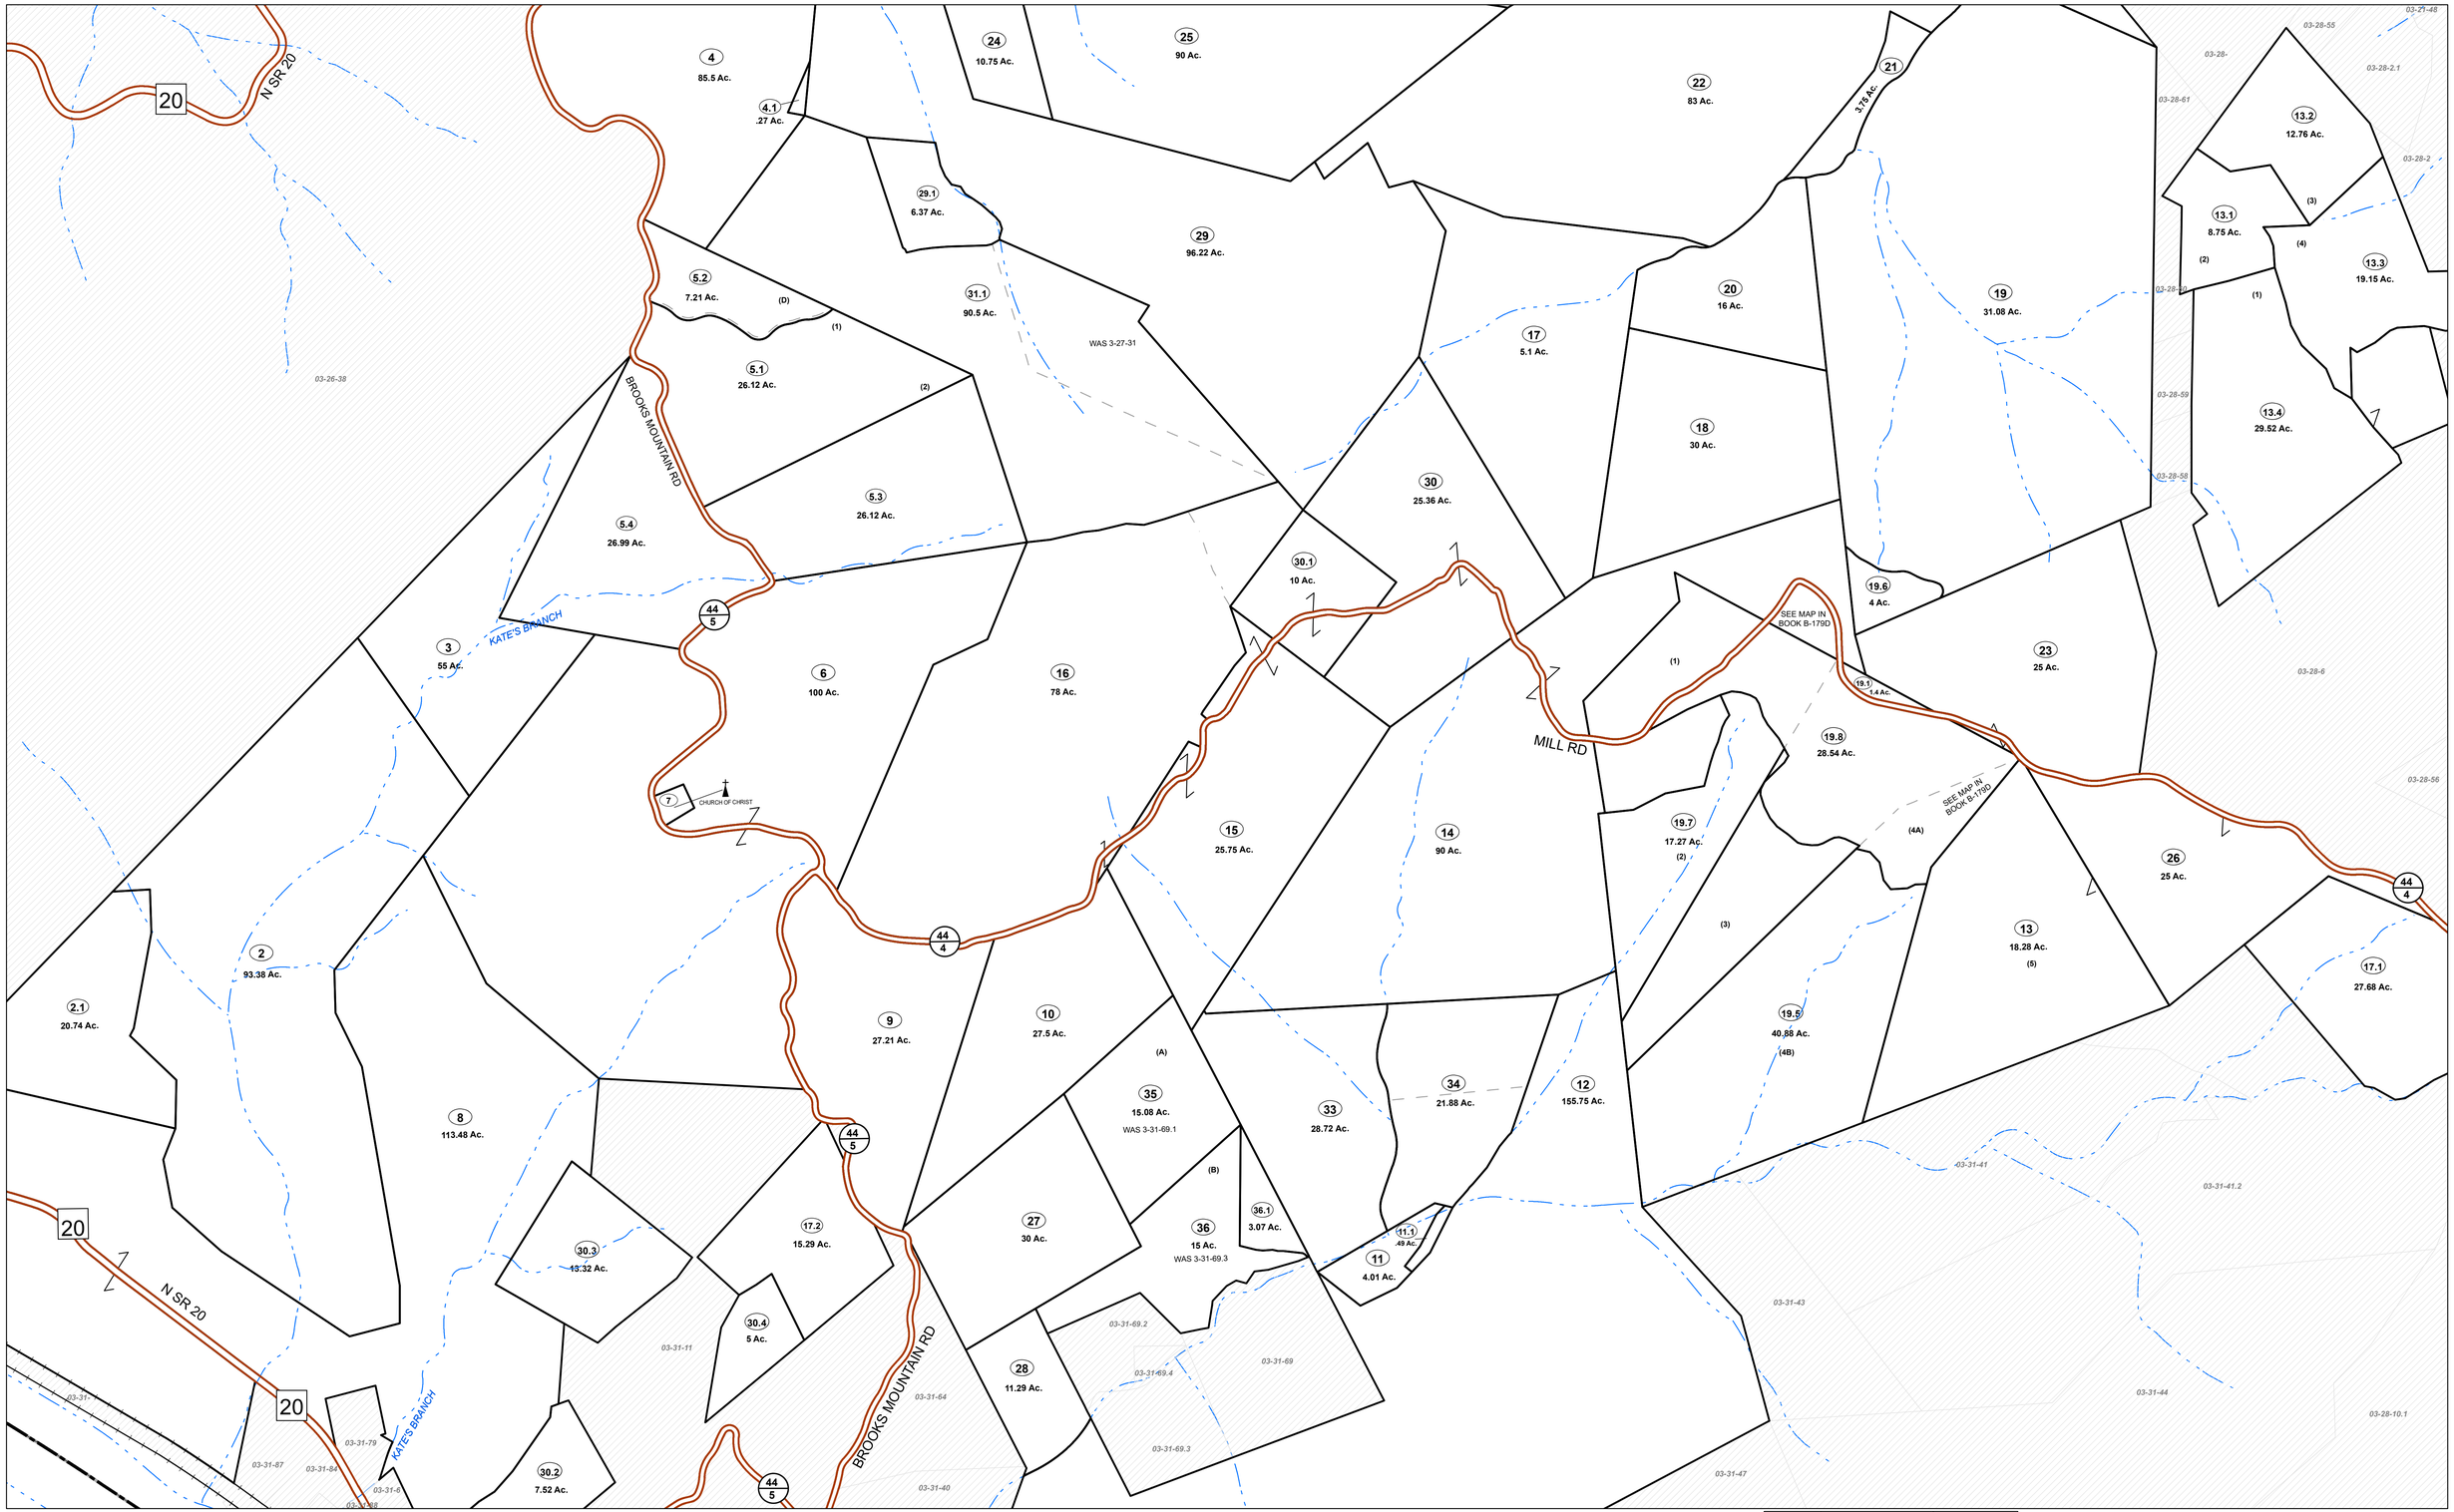

FOR TAX PURPOSES ONLY

Prepared By:

Greg Vandall
Summers County Assessor

Legend

Property Line		Original Lot Line	
Road Right of Way		Lot Number	(15)
Corporation Line		Parcel Number	99
District Line		Water	
County Line		Railroad	

Revisions

1	Revised 6/1/16	9		17	
2	Revised 12/30/2016	10		18	
3	Revised 10/20/2020	11		19	
4	Revised 02/24/2021	12		20	
5	Revised 01/27/2022	13		21	
6		14		22	
7		15		23	
8		16		24	

STATE OF WEST VIRGINIA
COUNTY OF SUMMERS
Office of Assessor

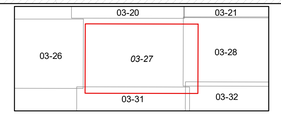

N

GREEN SULPHUR DISTRICT

Map: 27

Date, Aerial Photography: 2018

Date, Map: 1/31/2022

Scale: 1 " = 400 '