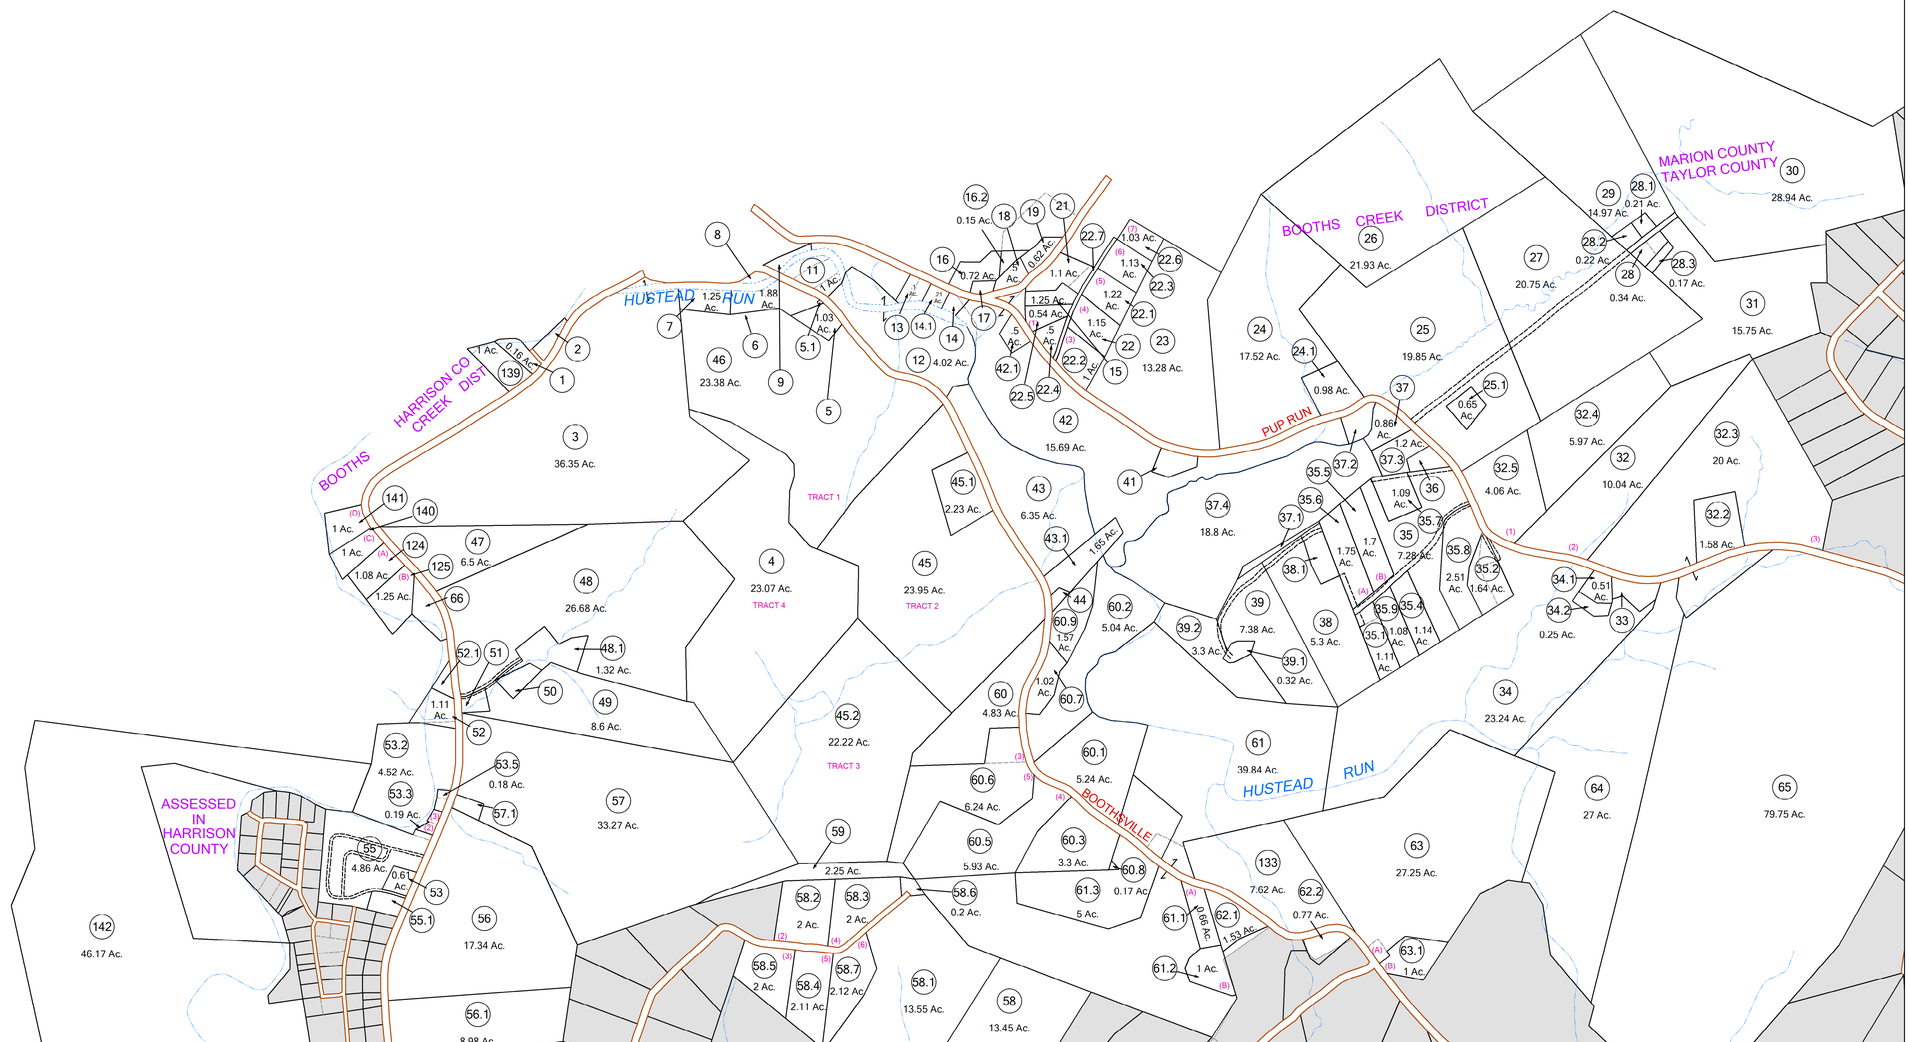

N

FOR TAX PURPOSES ONLY

Legend

District Boundary
Previous Deed
Property
Road Easement
Railroad Right of Way
Road Right of Way
River

Deed lot Number (15)
Parcel or Index Number 9
Unknown
Improvement
Cemetery
Church
Educational

Restriction

REPRODUCTION OF TAX MAPS PROHIBITED
- It is unlawful to copy, photocopy, scan, photograph, or otherwise reproduce this tax map. Pursuant to the provisions of W.Va. CSR § 189-5-5 (2013) no person may reproduce, copy, distribute or sell copies of tax maps prepared by the counties without having first obtained the written permission of the Taylor County Assessor. In addition to other penalties and civil remedies, any person who, without the written permission of the Taylor County Assessor, reproduces, copies, distributes, or sells or who allows the reproduction, copying, distribution or sale of tax maps prepared by the Taylor County Assessor, shall be refused permission by the Taylor County Assessor or Assessor's agent to purchase tax maps in the future.

Revisions

1	Revised 12/30/2016	10		19		28	
2	Revised 12/30/2019	11		20		29	
3	Revised 02/17/2021	12		21		30	
4	Revised 01/20/2022	13		22		31	
5		14		23		32	
6		15		24		33	
7		16		25		34	
8		17		26		35	
9		18		27		36	

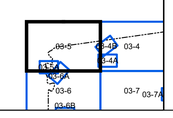

Taylor County

Assessor's Office

Christa Kinsey, Assessor

Grafton, WV

BOOTHS CREEK

District: 03 Map No: 5

Date of Publication: 1/20/2022

Scale: 1" = 200'