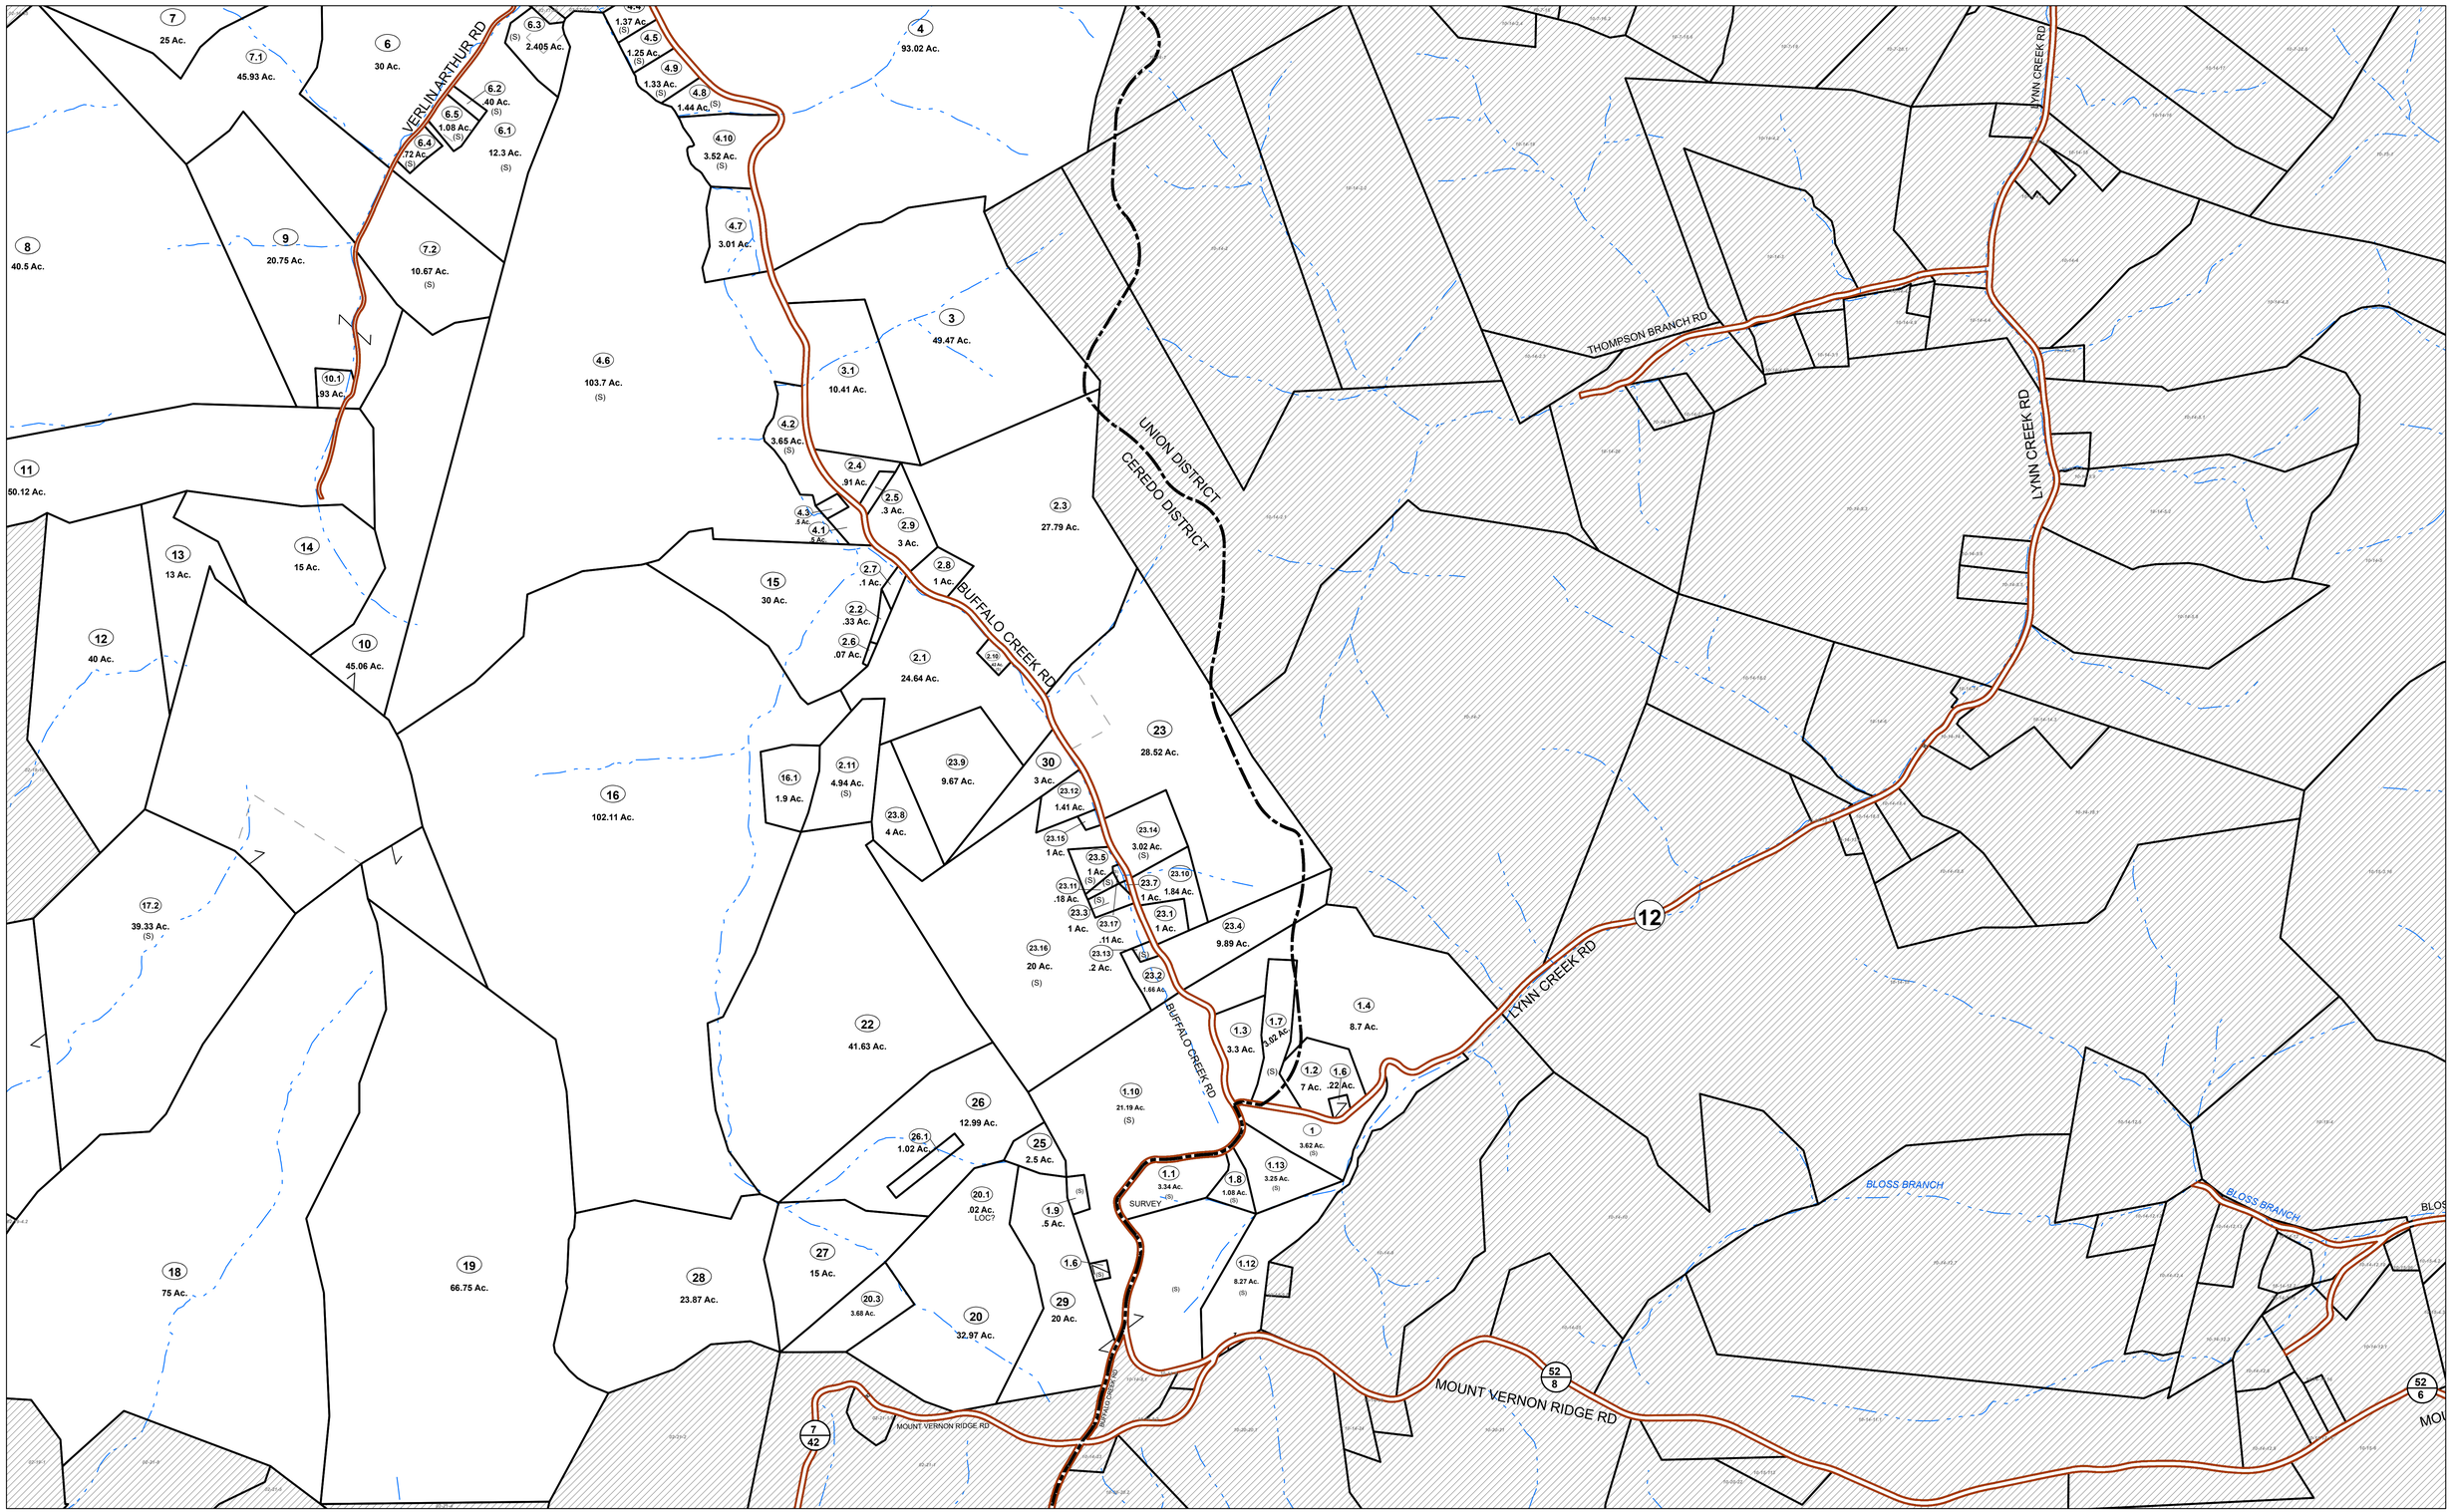

FOR TAX PURPOSES ONLY

Prepared By:
Rick Browning
Wayne County Assessor

Legend

Property Line		Original Lot Line	
Road Right of Way		Lot Number	(15)
Corporation Line		Parcel Number	99
District Line		Water	
County Line		Railroad	

Revisions

1	Revised 9/3/2019	9		17	
2	Revised 01/28/2020	10		18	
3	Revised 01/28/2021	11		19	
4	Revised 01/28/2022	12		20	
5		13		21	
6		14		22	
7		15		23	
8		16		24	

STATE OF WEST VIRGINIA
COUNTY OF WAYNE
Office of Assessor

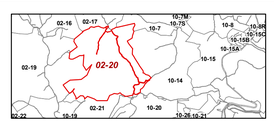

N

CEREDO
Map: 20

Date, Aerial Photography: 2019
Date, Map: 1/25/2022
Scale: **1 " = 400 '**