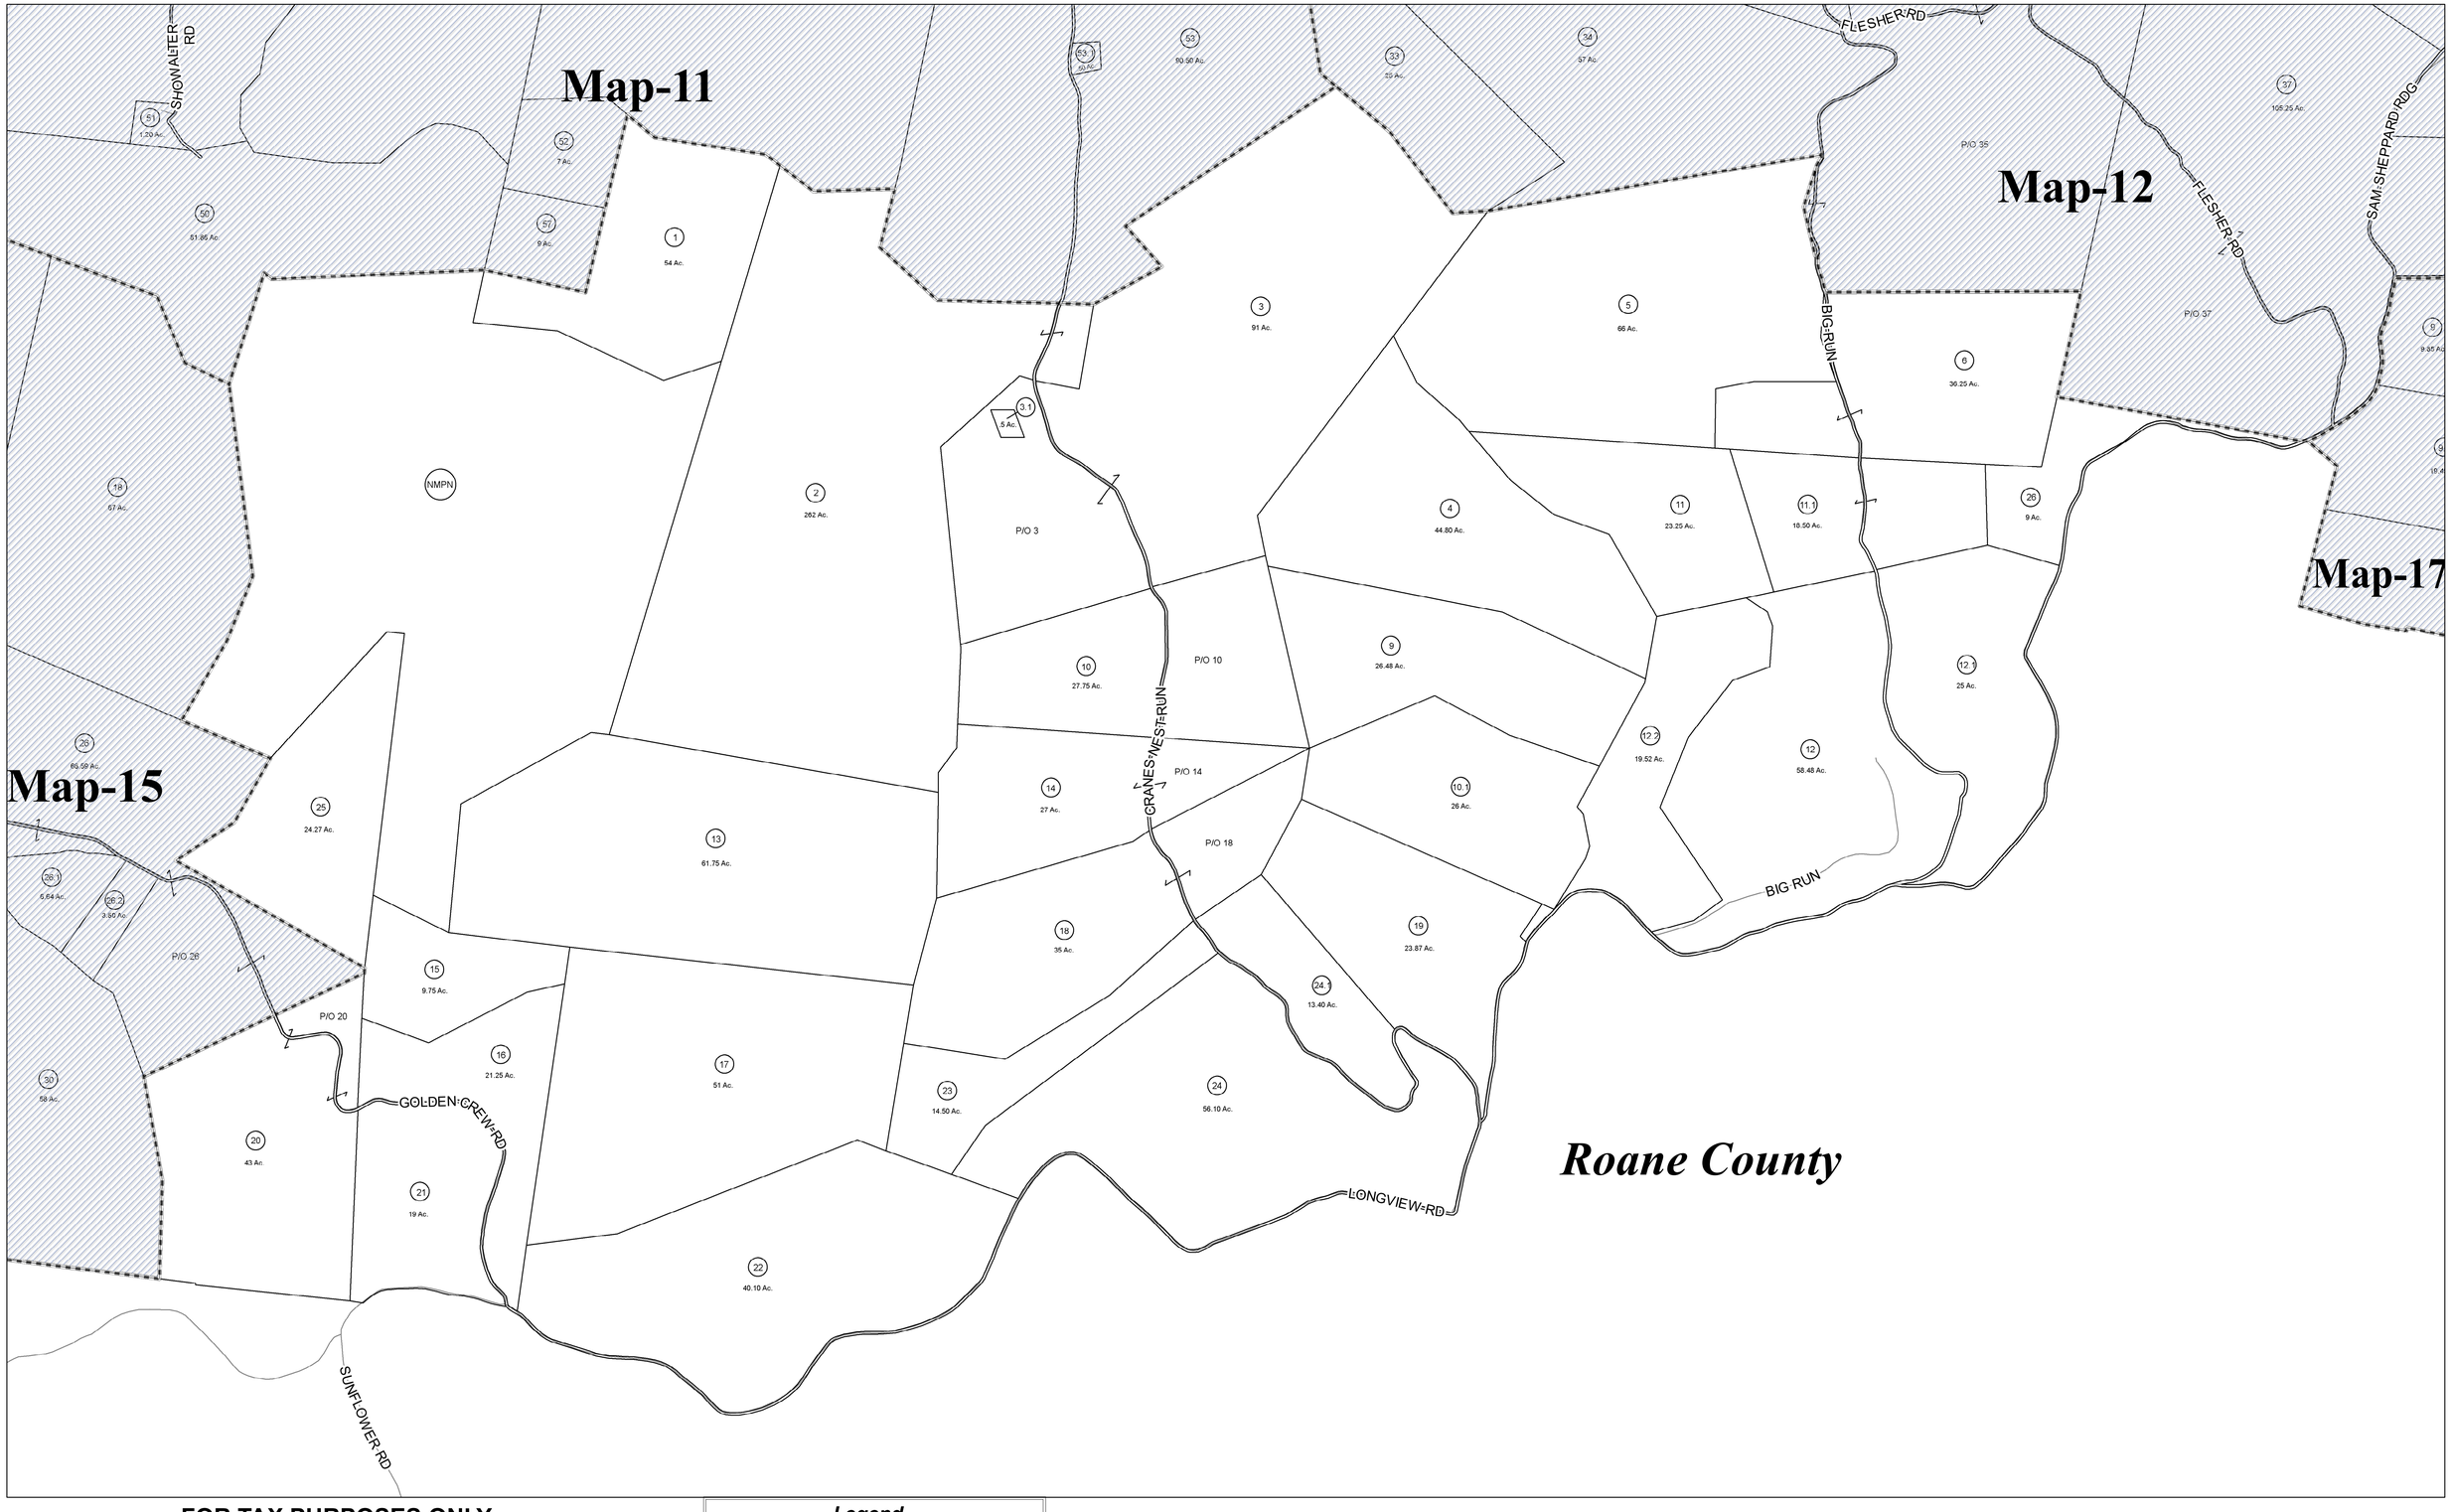


**FOR TAX PURPOSES ONLY**

PREPARED BY

**WIRT COUNTY ASSESSORS OFFICE**

All finished tax maps created by provision of West Virginia law and are the property of the county assessors who created them. The reproduction, copying, distribution, sale or lease of such maps or copies thereof without the written permission of the respective county assessor is prohibited by law

***Legend***

| | |
|---|---|
| Parcel Boundries | Lot Number (15) |
| Lot Line | Parcel ID Number (125) |
| Leader Line | Block Number (A) |
| District Line | Stream |
| Railroad Center Line | Map Boundry |
| Creek / River | |

N W E S

# *WIRT COUNTY*

D. KEITH WILSON JR- ASSESSOR

ELIZABETH, WEST VIRGINIA

Coordinate System: NAD 1983 2011 StatePlane West Virginia North FIPS 4701 FtUS
Projection: Lambert Conformal Conic
Datum: NAD 1983 2011
False Easting: 1,968,500.0000
False Northing: 0.0000
Central Meridian: -79.5000
Standard Parallel 1: 39.0000
Standard Parallel 2: 40.2500
Latitude Of Origin: 38.5000
Units: Foot US

## *Reedy (6)*

**Map No. 16**

1 inch = 400 feet

*Date Last Revised: 5/6/2022*