# Clay- 11

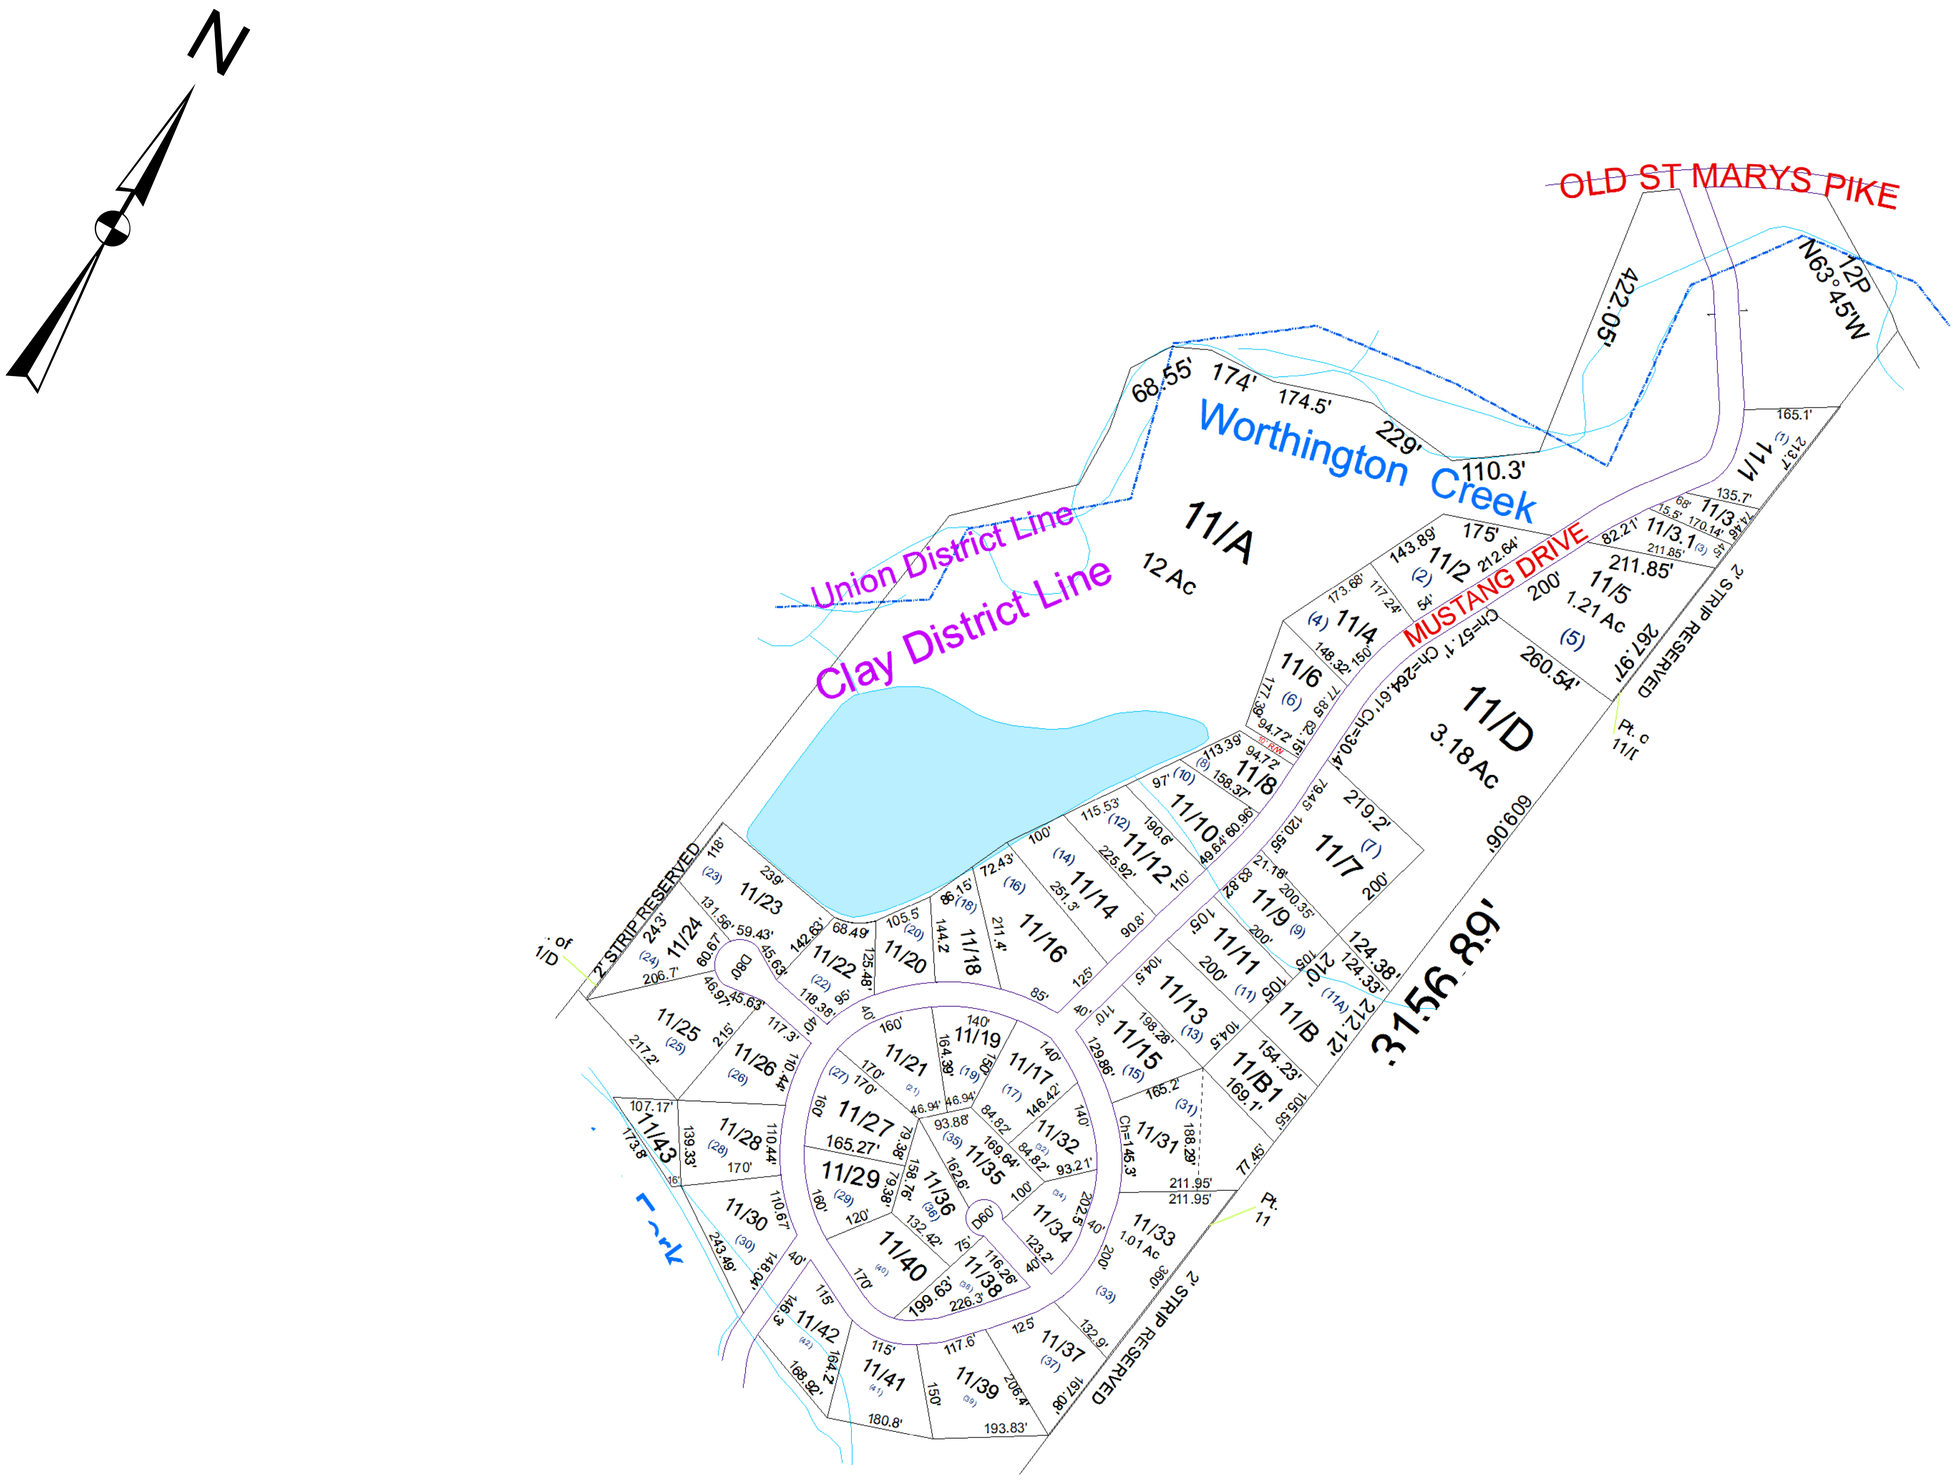


For Tax Purposes Only this is not Authoritative Data
This product was developed for taxation purposes and is therefore not suitable for legal, Engineering, or surveying purposes. Users of this information should review or consult the primary data and information sources to ascertain the appropriate usage of information. Do not copy

| | | |
|---|---|---|
| 450 | 450 | 450 |
| 450 | 11 | 10 |
| 450 | 10 | 10 |

Prepared by: RDS

**Legend**

- Previous Deed
- Property
- Railroad Right of Way
- Road and Railroad R/W
- Road Easement
- Road Right of Way

Deed lot Number (15)
District Number 01
Parcel or Index Number 19/25

HOSPITAL
SCHOOL
District_Lines

POST OFFICE
CEMT.
LIBARY
CHURCH
AIRPORT
FIRE STATION

**Revisions**

| | | | | | |
|---|---|---|---|---|---|
| 1 | SV Pt of D added to 31 9/16 | 7 | | 13 | |
| 2 | | 8 | | 14 | |
| 3 | | 9 | | 15 | |
| 4 | | 10 | | 16 | |
| 5 | | 11 | | 17 | |
| 6 | | 12 | | 18 | |

WOOD COUNTY
STATE OF WEST VIRGINIA
Office of Assessor

District: 01 - CLAY
SubDivision: Mustang Acres

SHEET NO: 11

Date, Aerial Photography: 2016

Date: 01/14/2022

Scale: 1" = 100'

Date Saved: 01/14/2022 11:42:28 AM