Clay- 50

N

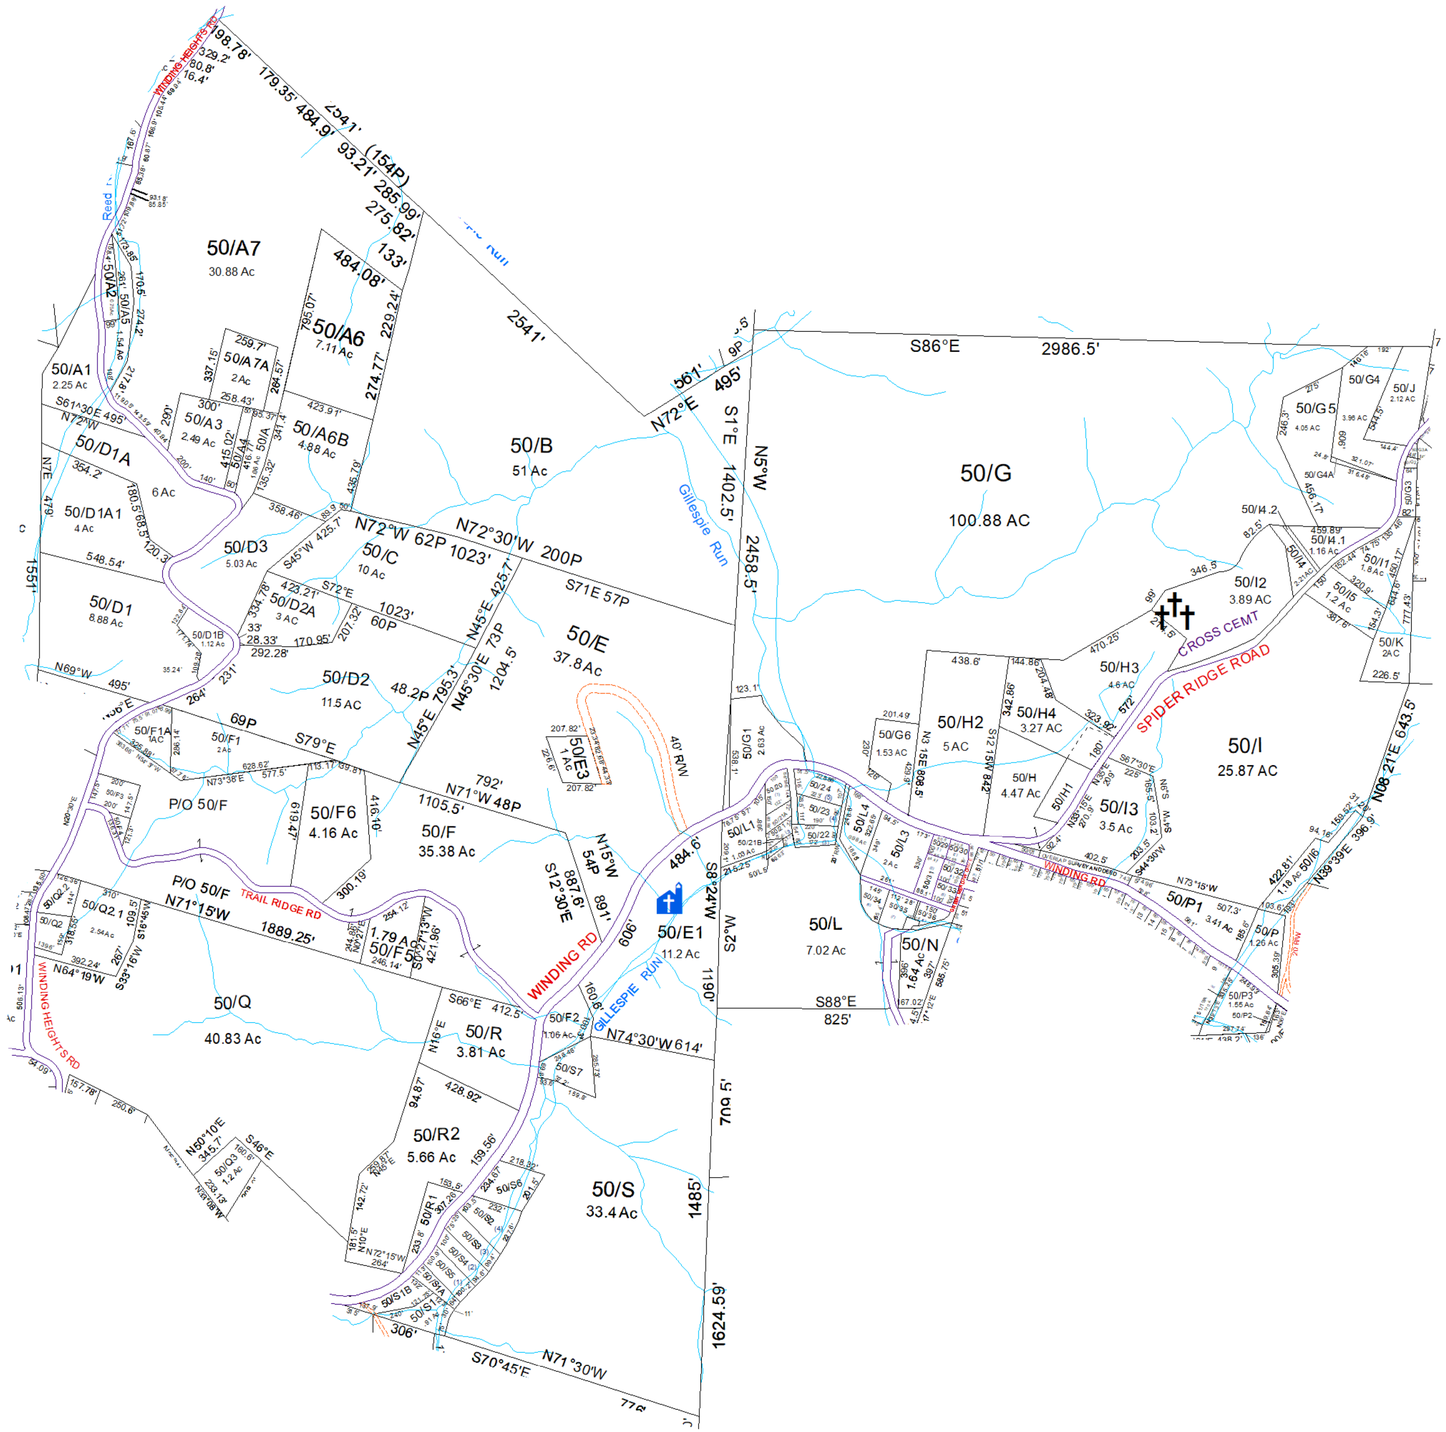

For Tax Purposes Only this is not Authoritative Data
This product was developed for taxation purposes and is therefore not suitable for legal, Engineering, or surveying purposes. Users of this information should review or consult the primary data and information sources to ascertain the appropriate usage of information. Do not copy

20	30	70
40	50	70
90	100	100

Prepared by: RDS

Legend

Previous Deed	Deed lot Number	(15)	POST OFFICE
Property	District Number	01	CEMT.
Railroad Right of Way	Parcel or Index Number	19/25	LIBARY
Road and Railroad R/W	HOSPITAL		CHURCH
Road Easement	SCHOOL		AIRPORT
Road Right of Way	District_Lines		FIRE STATION

Revisions

1	SV Pcl P2 created 6/28	7	Pcl A6B created, PD 9/2019	13	
2	SV L5 created 6/09	8	Pcl S6, S7 created, PD 6/21	14	
3	SV 21B created 6/09	9		15	
4	SV A7A created 1/10	10		16	
5	SV P3 created 12/10	11		17	
6	SV D1B created 10/12	12		18	

WOOD COUNTY

STATE OF WEST VIRGINIA

Office of Assessor

District: 01 - CLAY

SubDivision:

SHEET NO: **50**

Date, Aerial Photography: 2016

Date: 01/14/2022

Scale: 1" = 300' +-

Date Saved: 01/14/2022 11:42:28 AM