Clay- 140

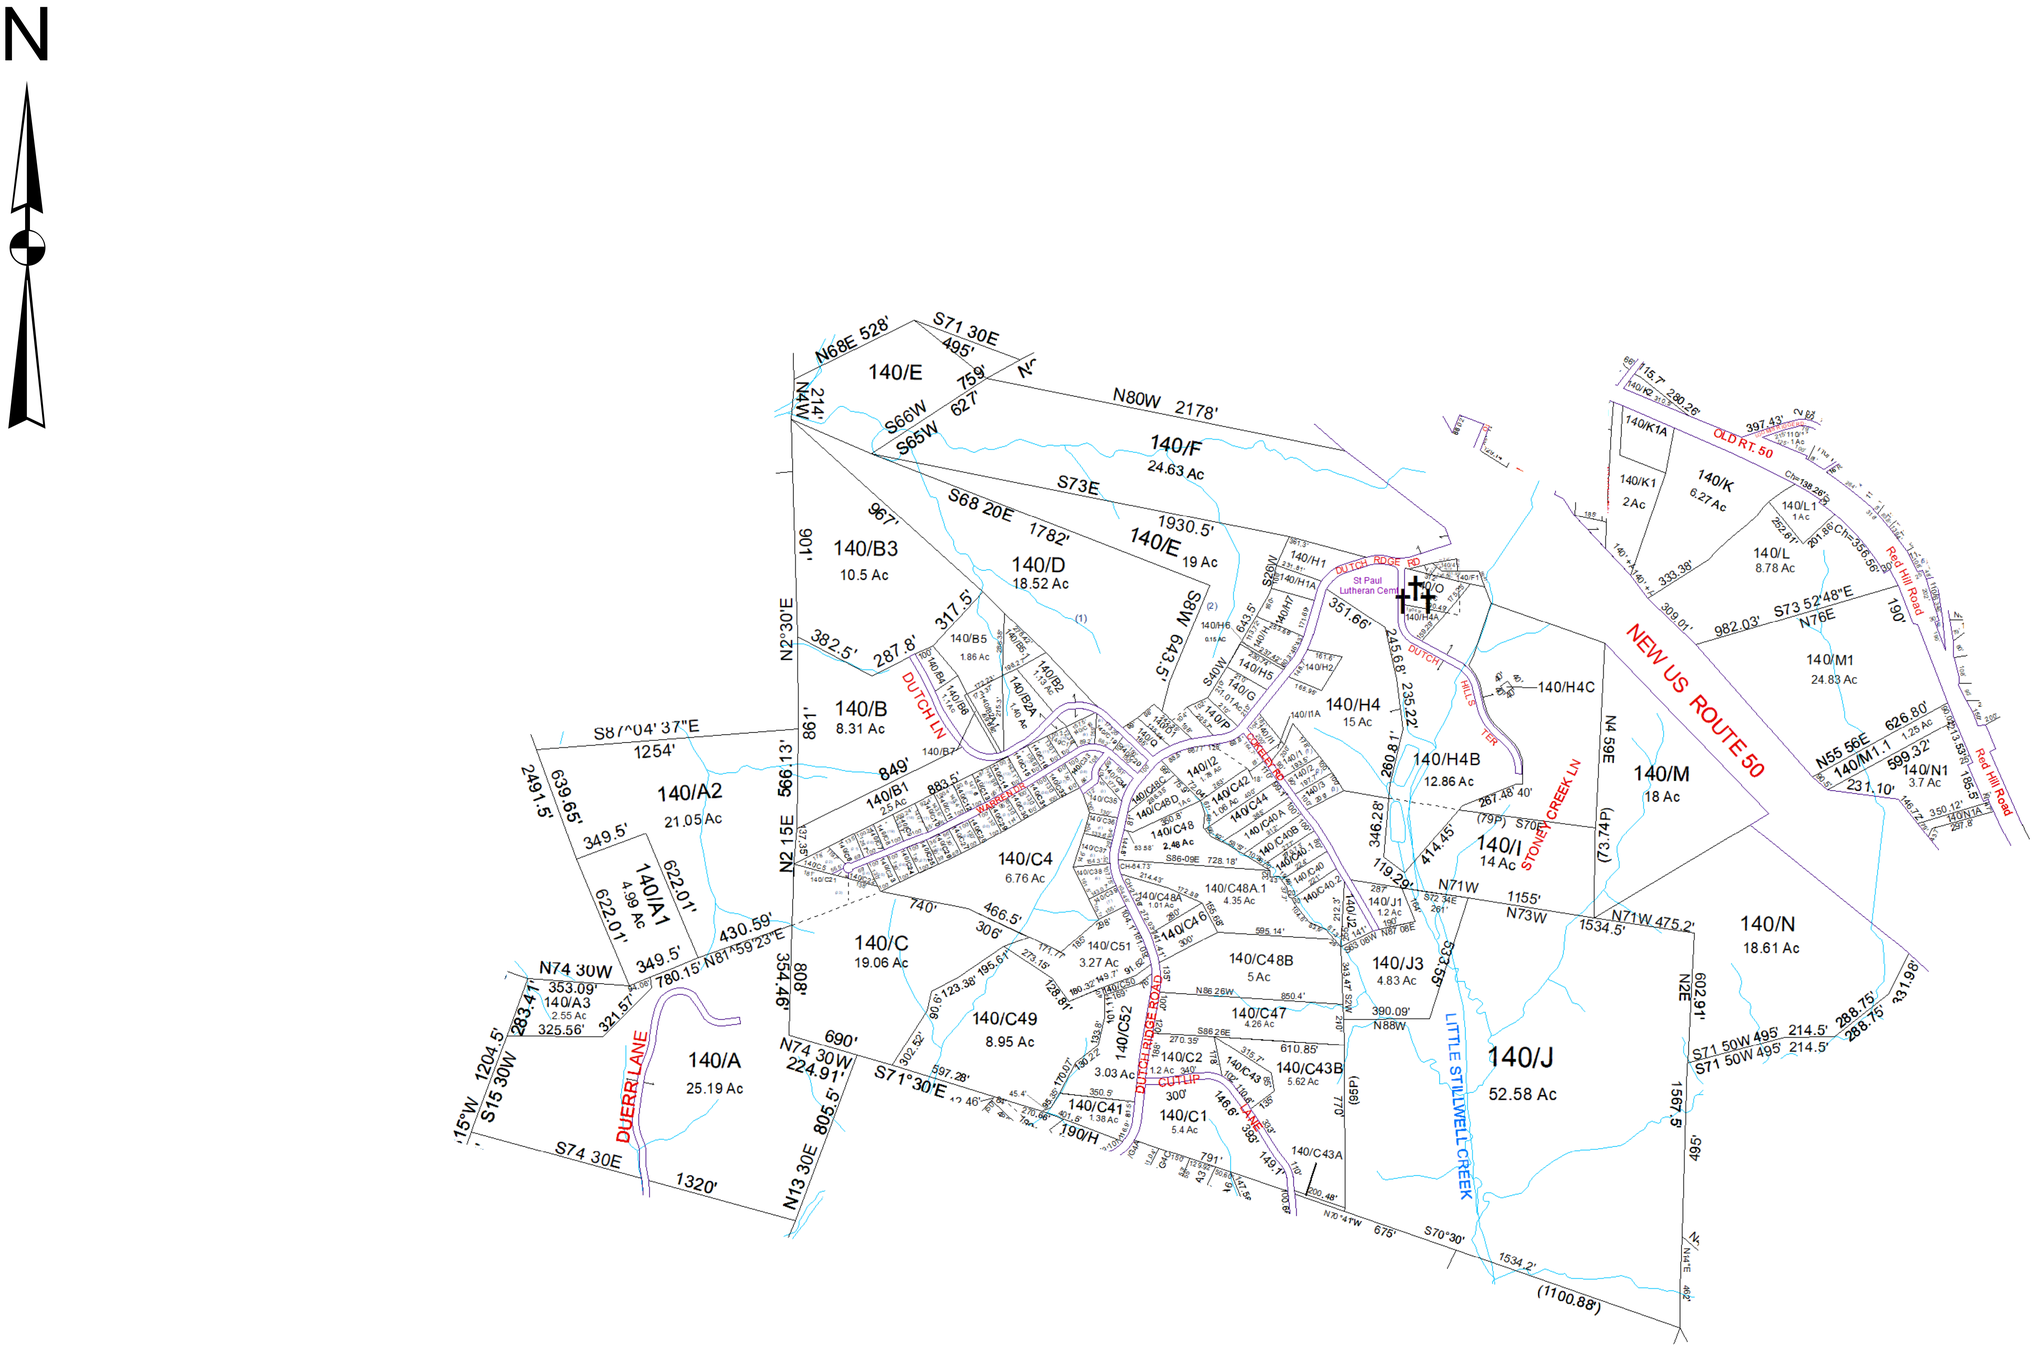

For Tax Purposes Only this is not Authoritative Data
This product was developed for taxation purposes and is therefore not suitable for legal, Engineering, or surveying purposes. Users of this information should review or consult the primary data and information sources to ascertain the appropriate usage of information. Do not copy

80	90	110
130	140	150
190	200	200

Prepared by: RDS

Legend

- Previous Deed
- Property
- Railroad Right of Way
- Road and Railroad R/W
- Road Easement
- Road Right of Way

Deed lot Number (15)
District Number 01
Parcel or Index Number 19/25

HOSPITAL
SCHOOL
District_Lines

POST OFFICE
CEMT.
LIBARY
CHURCH
AIRPORT
FIRE STATION

Revisions

1	SV O1 added to H4B 4/08	7	Pcl C43B created, PD 2/25/2021	13	
2	SV H3 added to O 4/08	8		14	
3	SV 4 created 1/09	9		15	
4	SV F1 created 1/09	10		16	
5	SV C48A.1 created 7/10	11		17	
6	SV L revised from plat 4/13	12		18	

WOOD COUNTY

STATE OF WEST VIRGINIA

Office of Assessor

District: 01 - CLAY

SubDivision:

SHEET NO: **140**

Date, Aerial Photography: 2016

Date: 01/14/2022

Scale : 1" = 300'

Date Saved: 01/14/2022 11:42:28 AM