Clay- 190

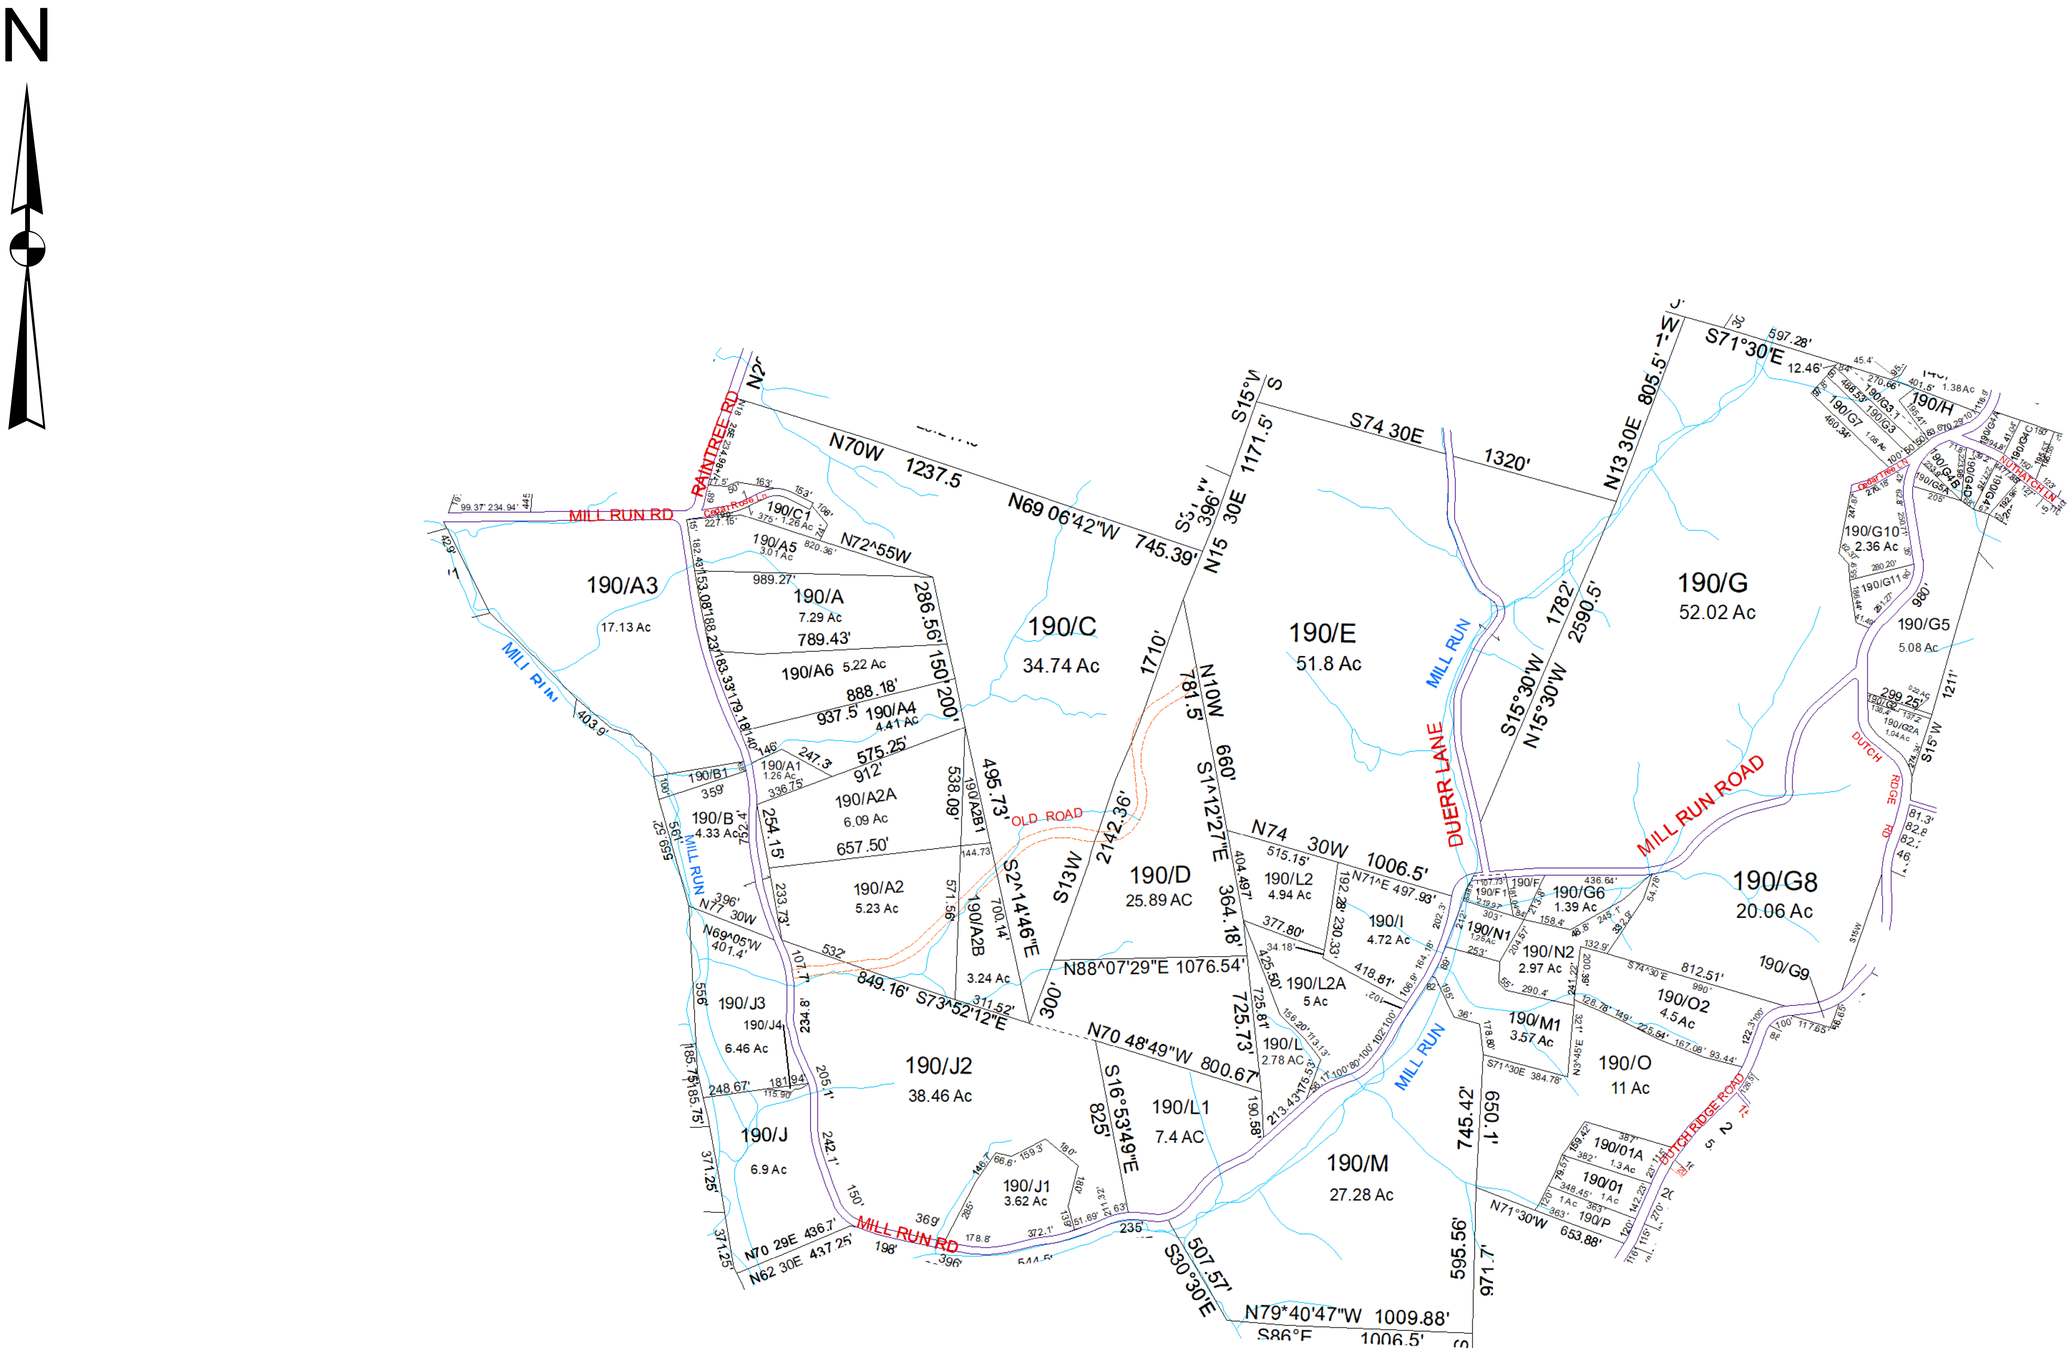

For Tax Purposes Only this is not Authoritative Data
This product was developed for taxation purposes and is therefore not suitable for legal, Engineering, or surveying purposes. Users of this information should review or consult the primary data and information sources to ascertain the appropriate usage of information. Do not copy

180	140	140
180	190	200
230	240	200

Prepared by: RDS

Legend

- Previous Deed
- Property
- Railroad Right of Way
- Road and Railroad R/W
- Road Easement
- Road Right of Way
- Deed lot Number (15)
- District Number 01
- Parcel or Index Number 19/25
- HOSPITAL
- SCHOOL
- District_Lines
- POST OFFICE
- CEMT.
- LIBARY
- CHURCH
- AIRPORT
- FIRE STATION

Revisions

1	SV U updated by plat 6/09	7		13	
2	SV L2A created 10/12	8		14	
3	SV J4 created 12/13	9		15	
4	SV J2 revised from plat 3/14	10		16	
5	SV H added to G3.1 12/15	11		17	
6	SV F added to F1 10/16	12		18	

WOOD COUNTY
STATE OF WEST VIRGINIA
Office of Assessor

District: 01 - CLAY
SubDivision:

SHEET NO: **190**

Date, Aerial Photography: 2016
Date: 01/14/2022
Scale: 1" = 300'

Date Saved: 01/14/2022 11:42:28 AM