Harris- **240**

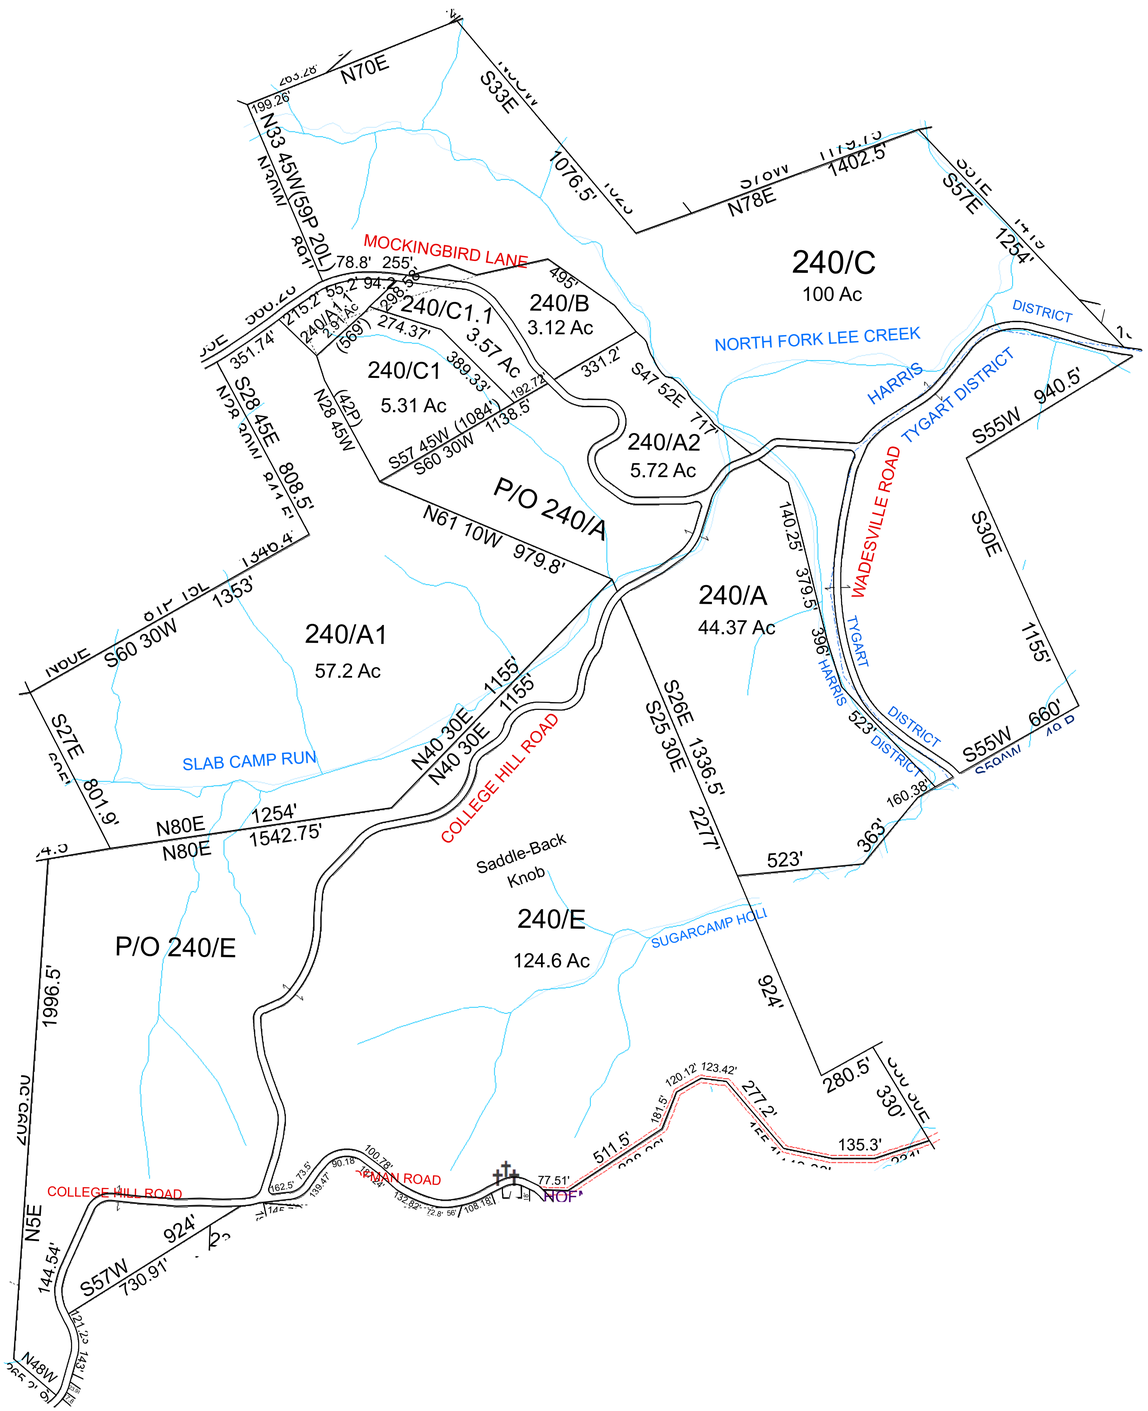

For Tax Purposes Only this is not Authoritative Data
This product was developed for taxation purposes and is therefore not suitable for legal, Engineering, or surveying purposes. Users of this information should review or consult the primary data and information sources to ascertain the appropriate usage of information. Do not copy

170	180	530
230	240	355
230	310	310

Prepared by:RDS

Legend

- Previous Deed
- Property
- Railroad Right of Way
- Road and Railroad R/W
- Road Easement
- Road Right of Way
- Deed lot Number (15)
- MAP / Parcel Number 19/25
- District Number 10
- HOSPITAL
- POST OFFICE
- SCHOOL
- District_Lines
- CEMT.
- LIBARY
- AIRPORT
- CHURCH
- FIRE STATION

Revisions

1		7		13	
2		8		14	
3		9		15	
4		10		16	
5		11		17	
6		12		18	

WOOD COUNTY

STATE OF WEST VIRGINIA

Office of Assessor

District
HARRIS

SHEET NO: **02_0240**

Date, Aerial Photography:___2016

Date: 01/14/2022

Scale :__1" = 300'_____

Date Saved: 01/14/2022 11:52:02 AM