TYGART- 90

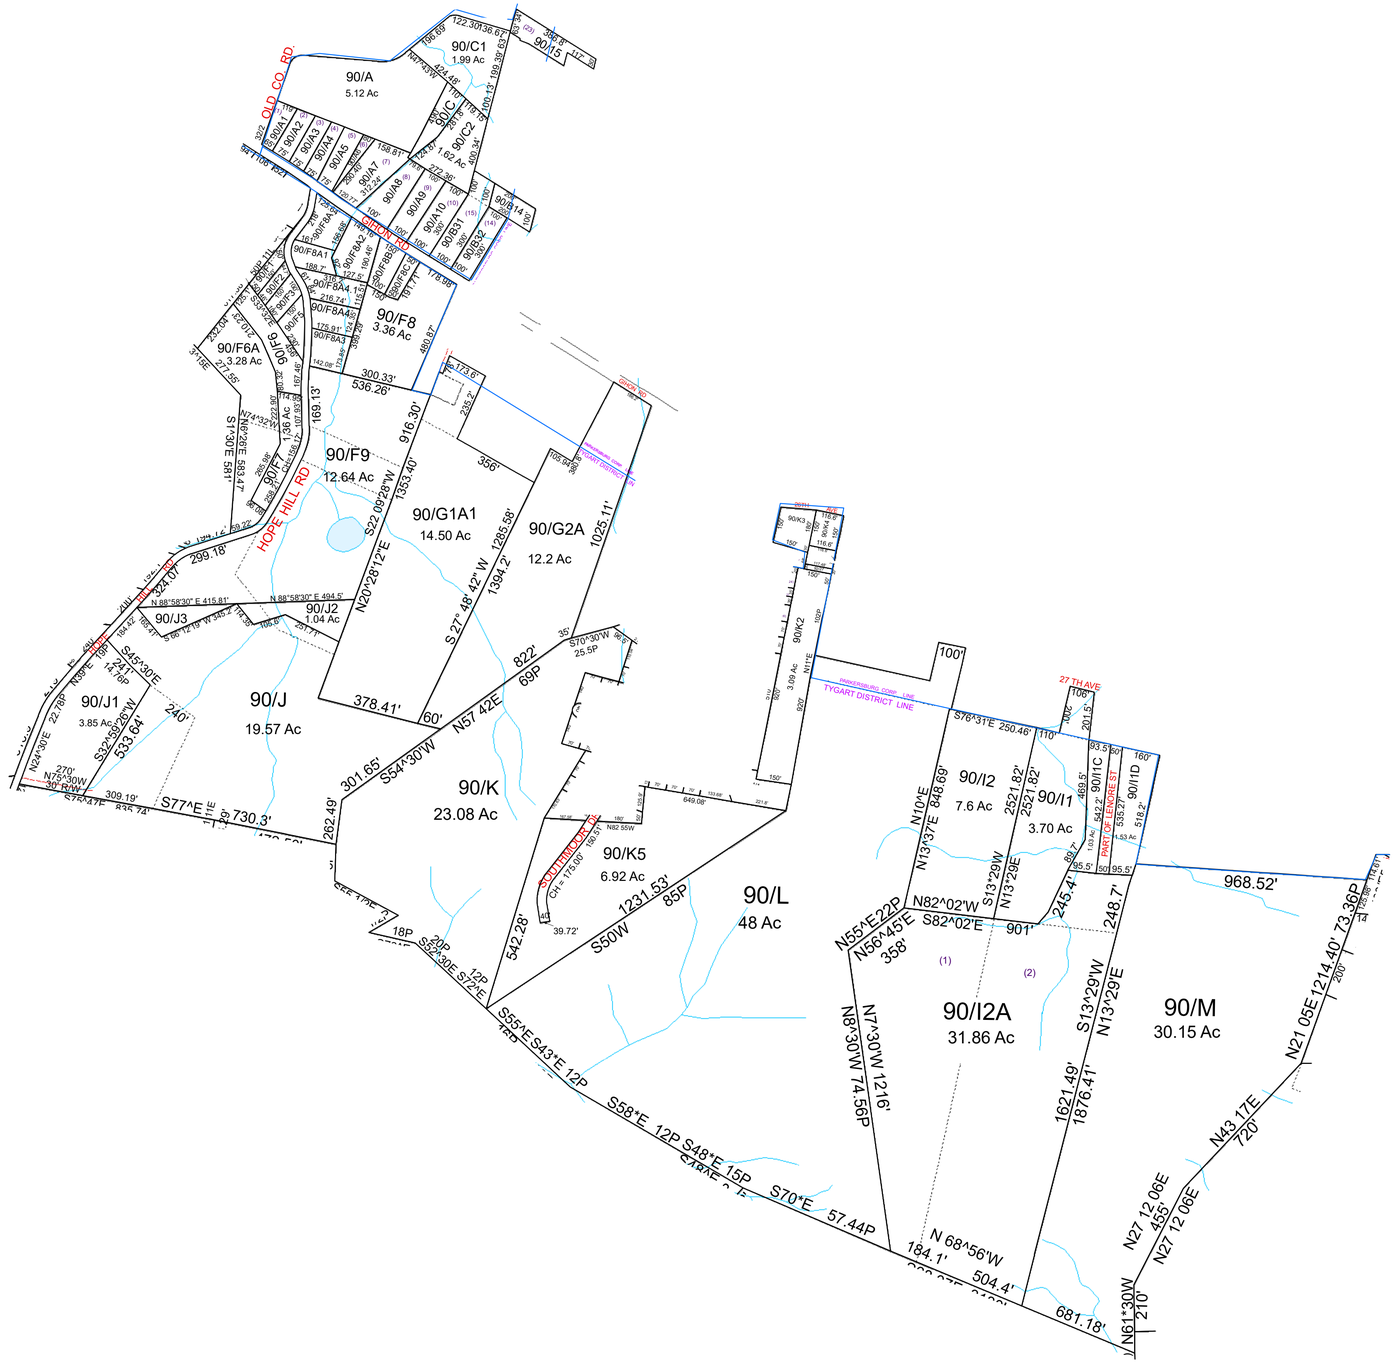

For Tax Purposes Only this is not Authoritative Data
This product was developed for taxation purposes and is therefore not suitable for legal, Engineering, or surveying purposes. Users of this information should review or consult the primary data and information sources to ascertain the appropriate usage of information. Do not copy

132	127	143
80	90	100
80	130	140

Prepared by:KPD

Legend

- Previous Deed
- Property
- Railroad Right of Way
- Road and Railroad R/W
- Road Easement
- Road Right of Way

Deed lot Number (15)
MAP / Parcel Number 19/25
District Number 08

- HOSPITAL
- POST OFFICE
- SCHOOL
- District_Lines
- CEMT.
- LIBARY
- AIRPORT
- CHURCH

Revisions

1	5-128-8 added to 90/G2A RDS 10/11	7	Pcl J2 and J3 created, PD 2/18	13	
2	G1&G1.1 added to G1A1 SV 1/14	8		14	
3	F6A created 4/16 Incls pt of F7 SV 4/16	9		15	
4	Pcl F7 added to F6 SV 4/19/16	10		16	
5	Pt of F9&F10 added to J SV 10/16	11		17	
6	F9A,F9B,&F10 added to F9 SV 10/16	12		18	

WOOD COUNTY
STATE OF WEST VIRGINIA
Office of Assessor

District _08 Sub/Division
TYGART
SHEET NO: 90
Date, Aerial Photography:_2016 Scale :_____1" = 300'_____ Date: 01/14/2022

Date Saved: 01/14/2022 3:03:12 PM