TYGART-170

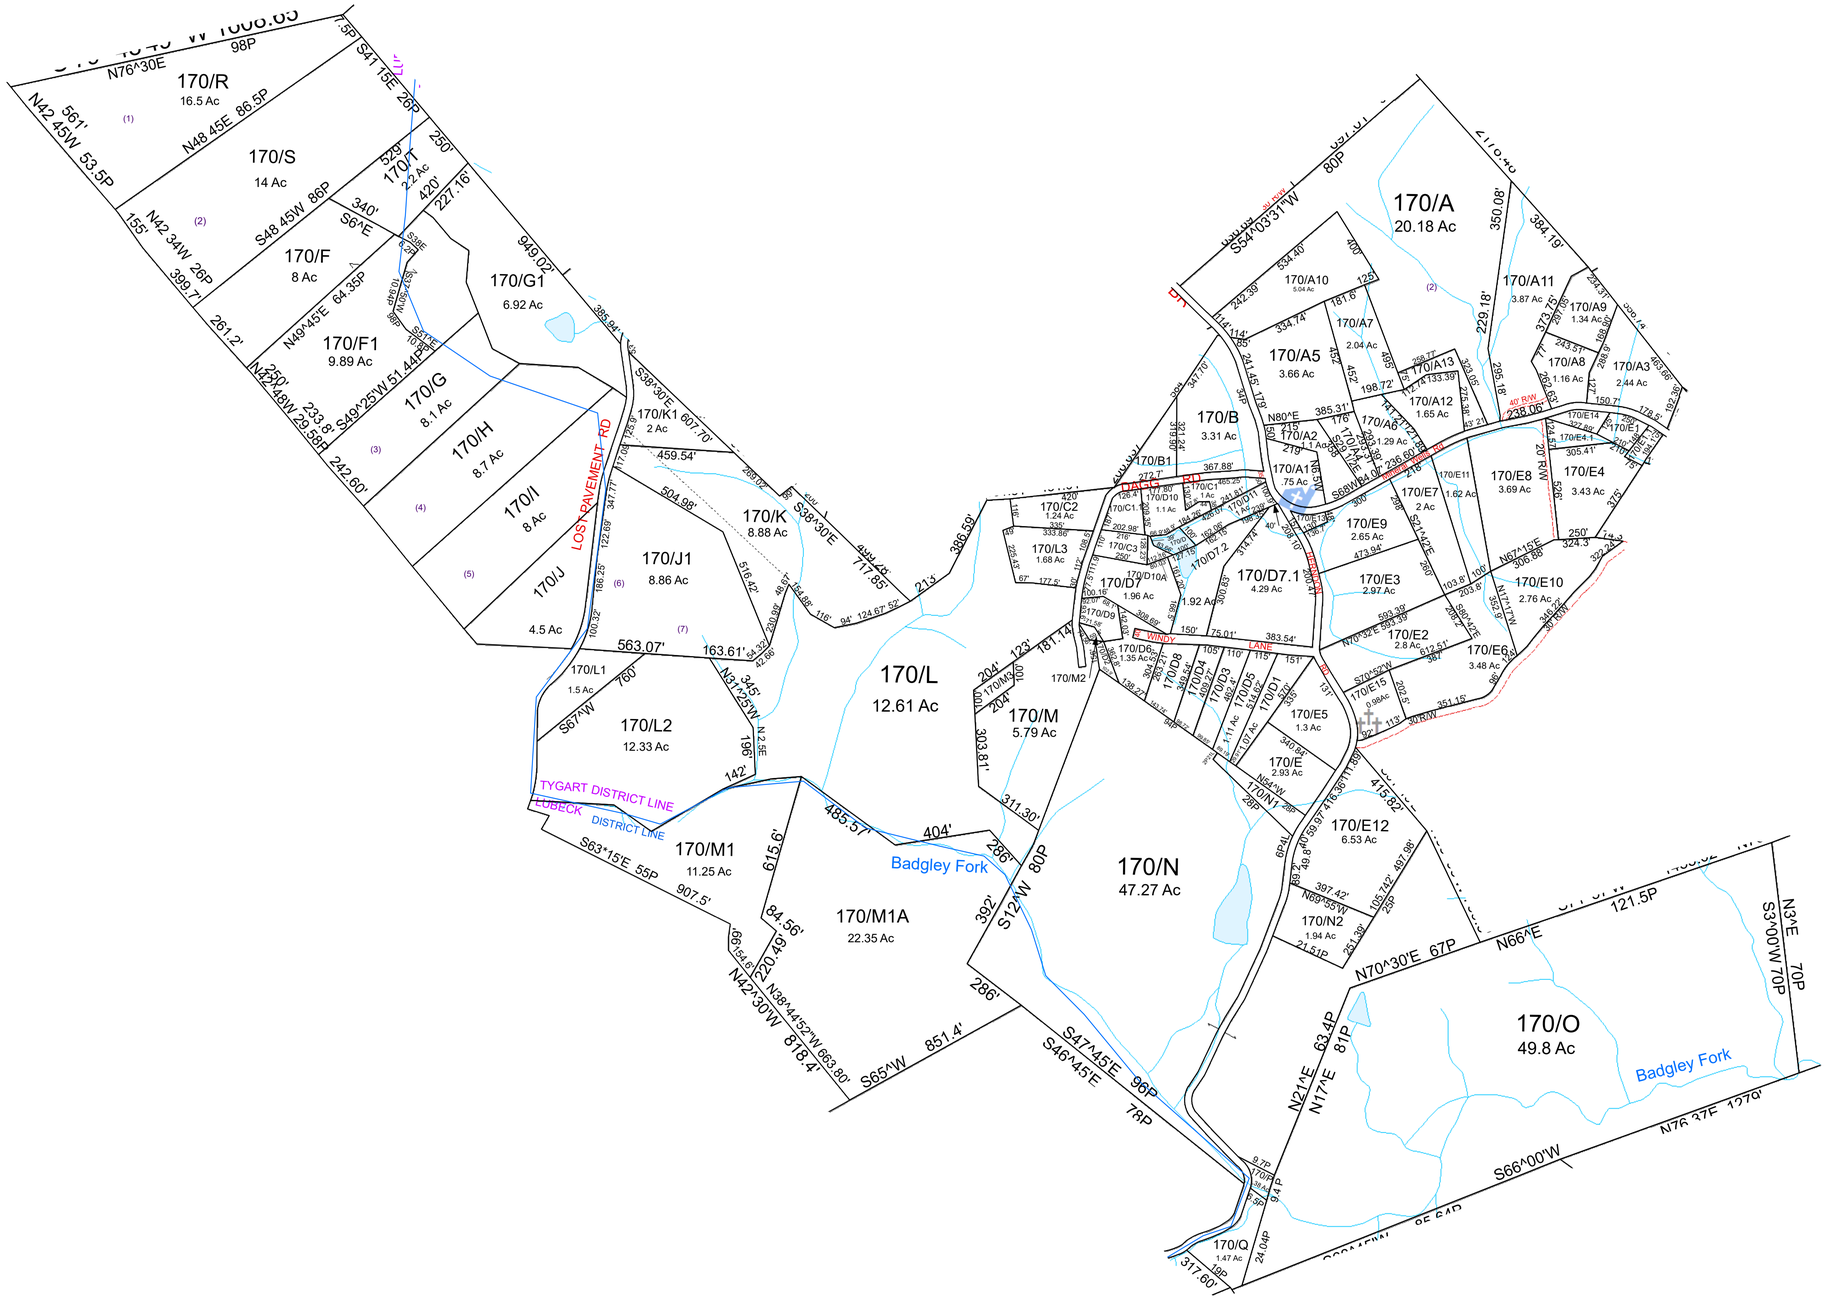

For Tax Purposes Only this is not Authoritative Data

This product was developed for taxation purposes and is therefore not suitable for legal, Engineering, or surveying purposes. Users of this information should review or consult the primary data and information sources to ascertain the appropriate usage of information. Do not copy

370	160	160
370	170	180
450	210	180

Prepared by:KPD

Legend

- Previous Deed
- Property
- Railroad Right of Way
- Road and Railroad R/W
- Road Easement
- Road Right of Way

Deed lot Number (15)
MAP / Parcel Number 19/25
District Number 08

- HOSPITAL
- POST OFFICE
- SCHOOL
- District_Lines
- CEMT.
- LIBARY
- AIRPORT
- CHURCH

Revisions

1	Pcl M3 created, PD 10/17/18	7		13	
2	Pcl L3 created, PD 2/11/2020	8		14	
3		9		15	
4		10		16	
5		11		17	
6		12		18	

WOOD COUNTY

STATE OF WEST VIRGINIA

Office of Assessor

District _08 Sub/Division

TYGART

SHEET NO: 170

Date, Aerial Photography:_2016 Scale :1" = 300' Date: 01/14/2022

Date Saved: 01/14/2022 3:03:12 PM