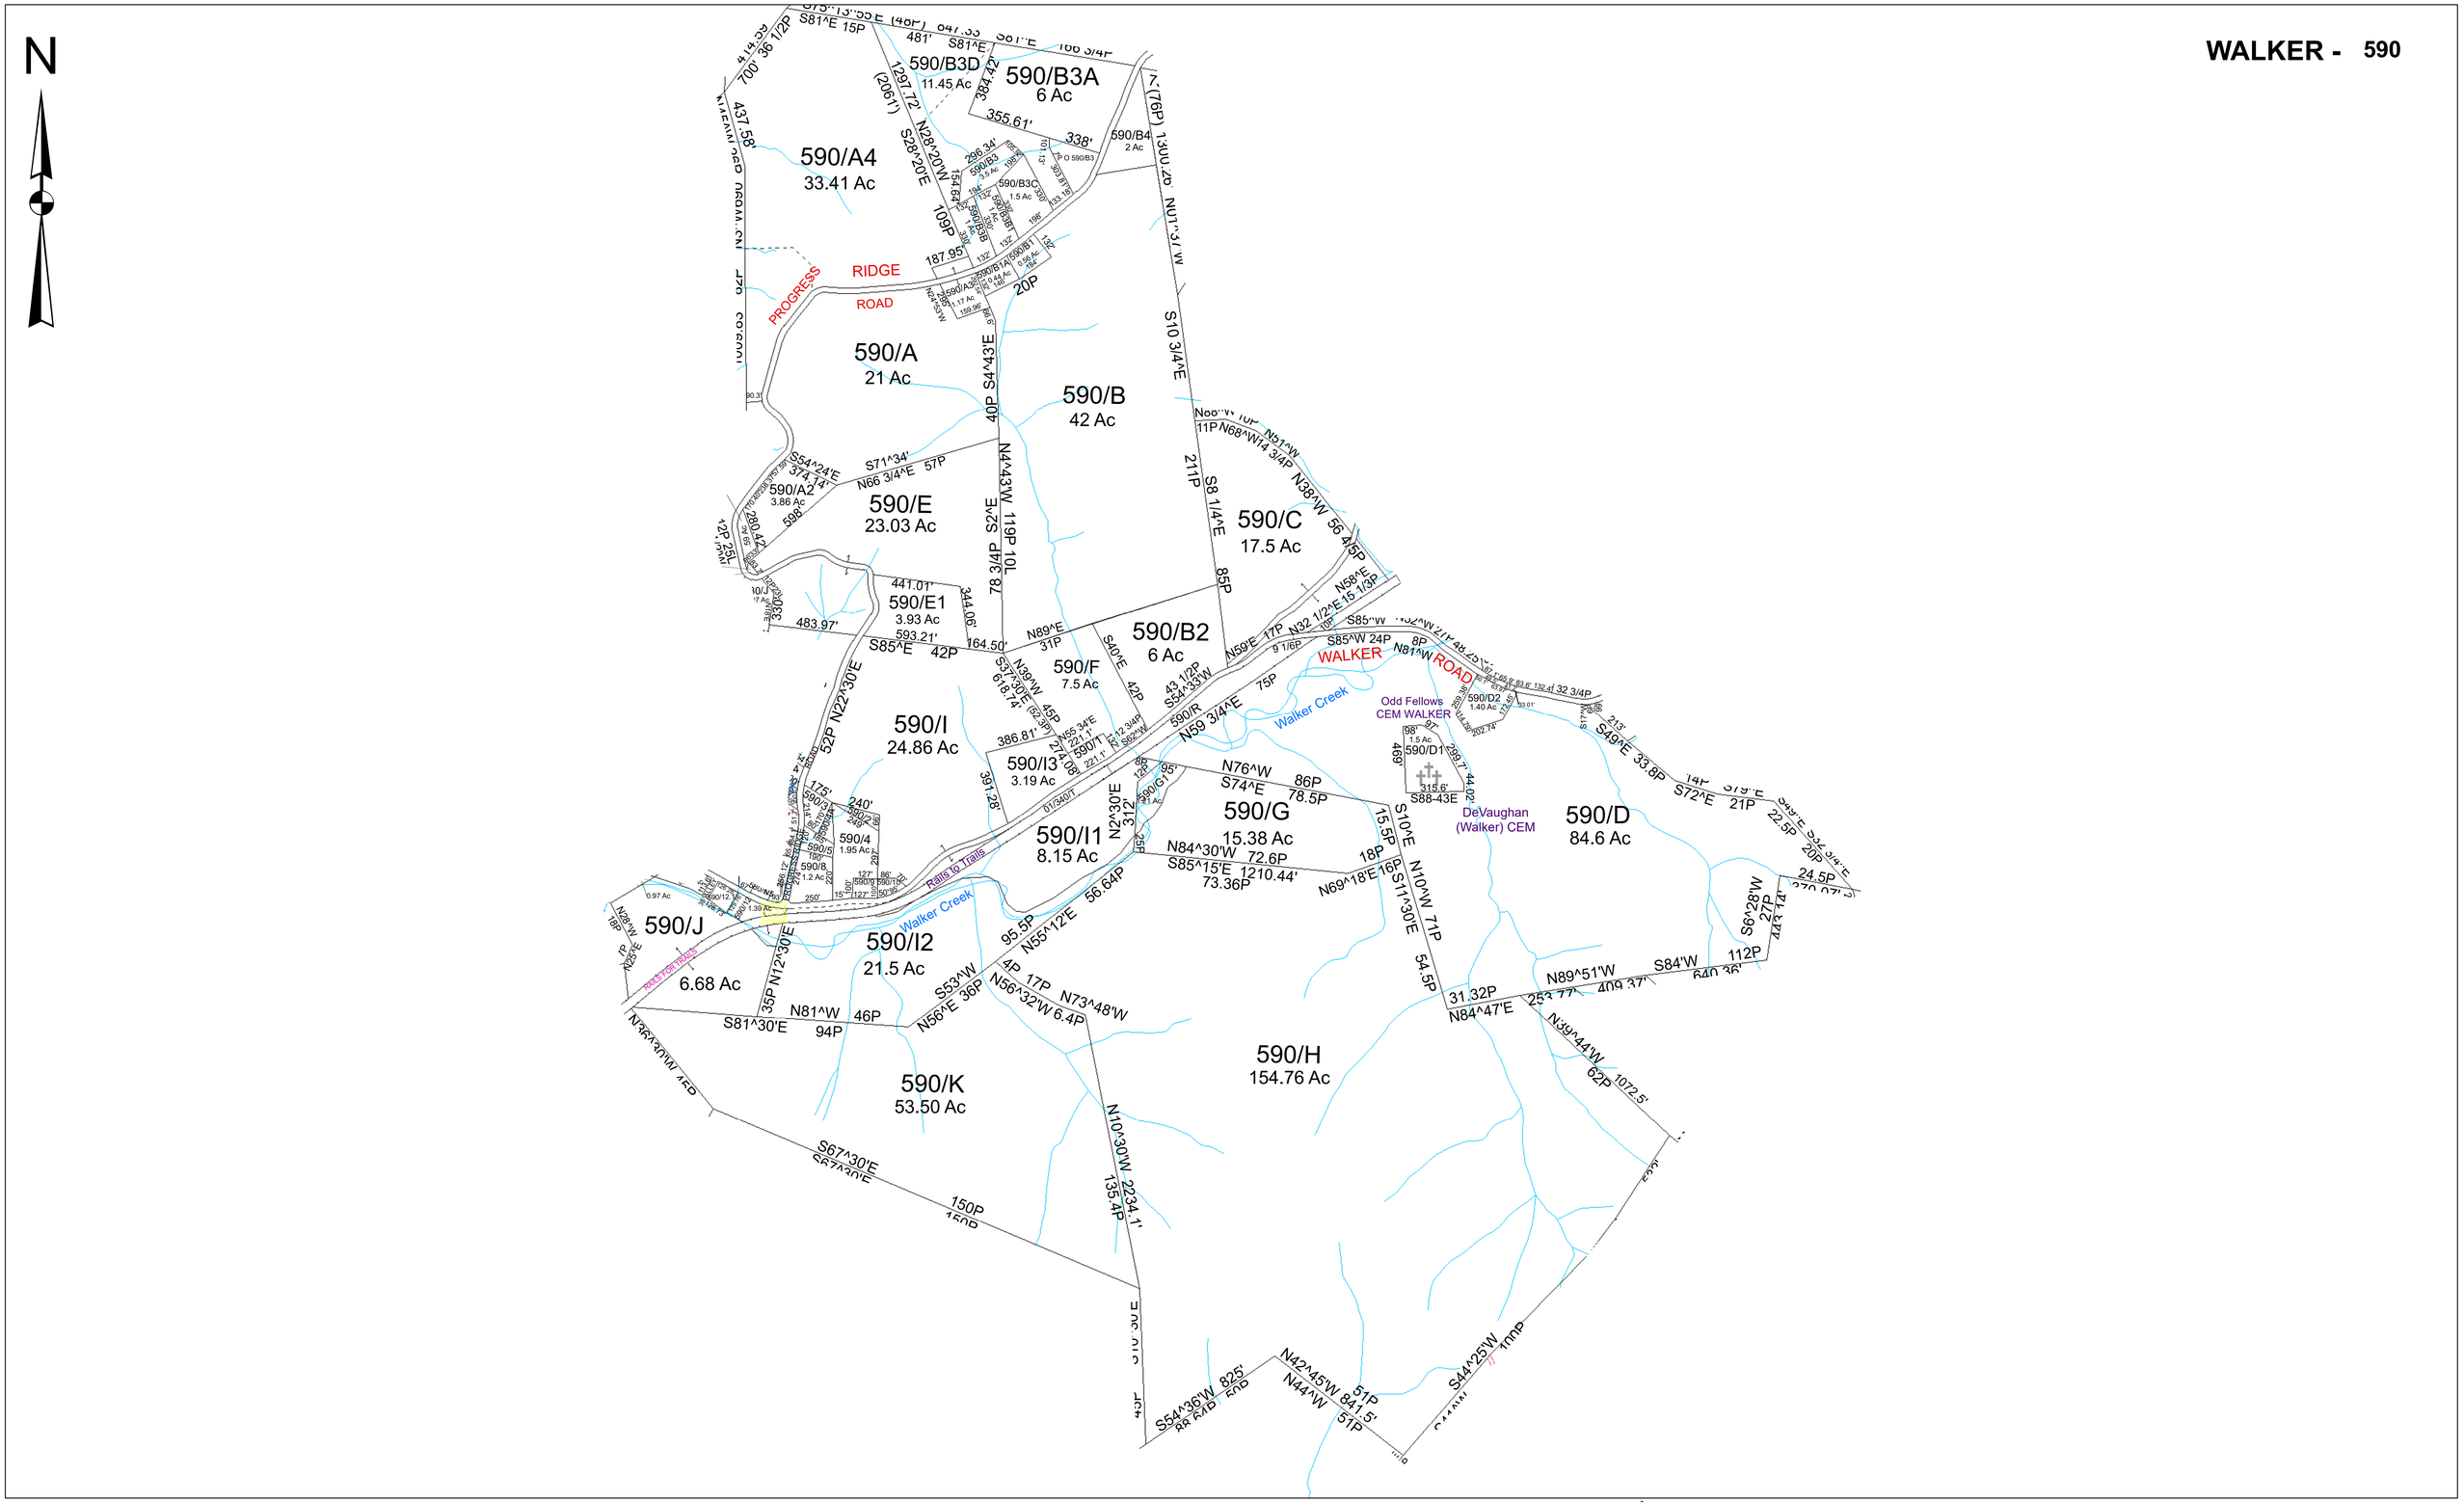

For Tax Purposes Only this is not Authoritative Data
This product was developed for taxation purposes and is therefore not suitable for legal, Engineering, or surveying purposes. Users of this information should review or consult the primary data and information sources to ascertain the appropriate usage of information. Do not copy

540	550	550
580	590	600
630	640	600

Prepared by:RDS

Legend

- Previous Deed
- Property
- Railroad Right of Way
- Road and Railroad R/W
- Road Easement
- Road Right of Way

Deed lot Number (15)
MAP / Parcel Number9/25
District Number 05

- HOSPITAL
- POST OFFICE
- SCHOOL
- District_Lines
- CEMT.
- LIBARY
- AIRPORT
- CHURCH

Revisions

1	REvised Pcl J 9/10 SV	7		13	
2	Created Pcl D1 9/10 SV	8		14	
3	Pcl D2 created 12/13 SV	9		15	
4	Pcl R created, Rail to trail, 3/14 SV	10		16	
5		11		17	
6		12		18	

WOOD COUNTY

STATE OF WEST VIRGINIA

Office of Assessor

District: 11 - WALKER

SUBDIVISION

SHEET NO: 590

Date Print: 01/14/2022

Date, Aerial Photography:__2016

Scale : 1" = 300'

Date Saved: 01/14/2022 3:30:49 PM