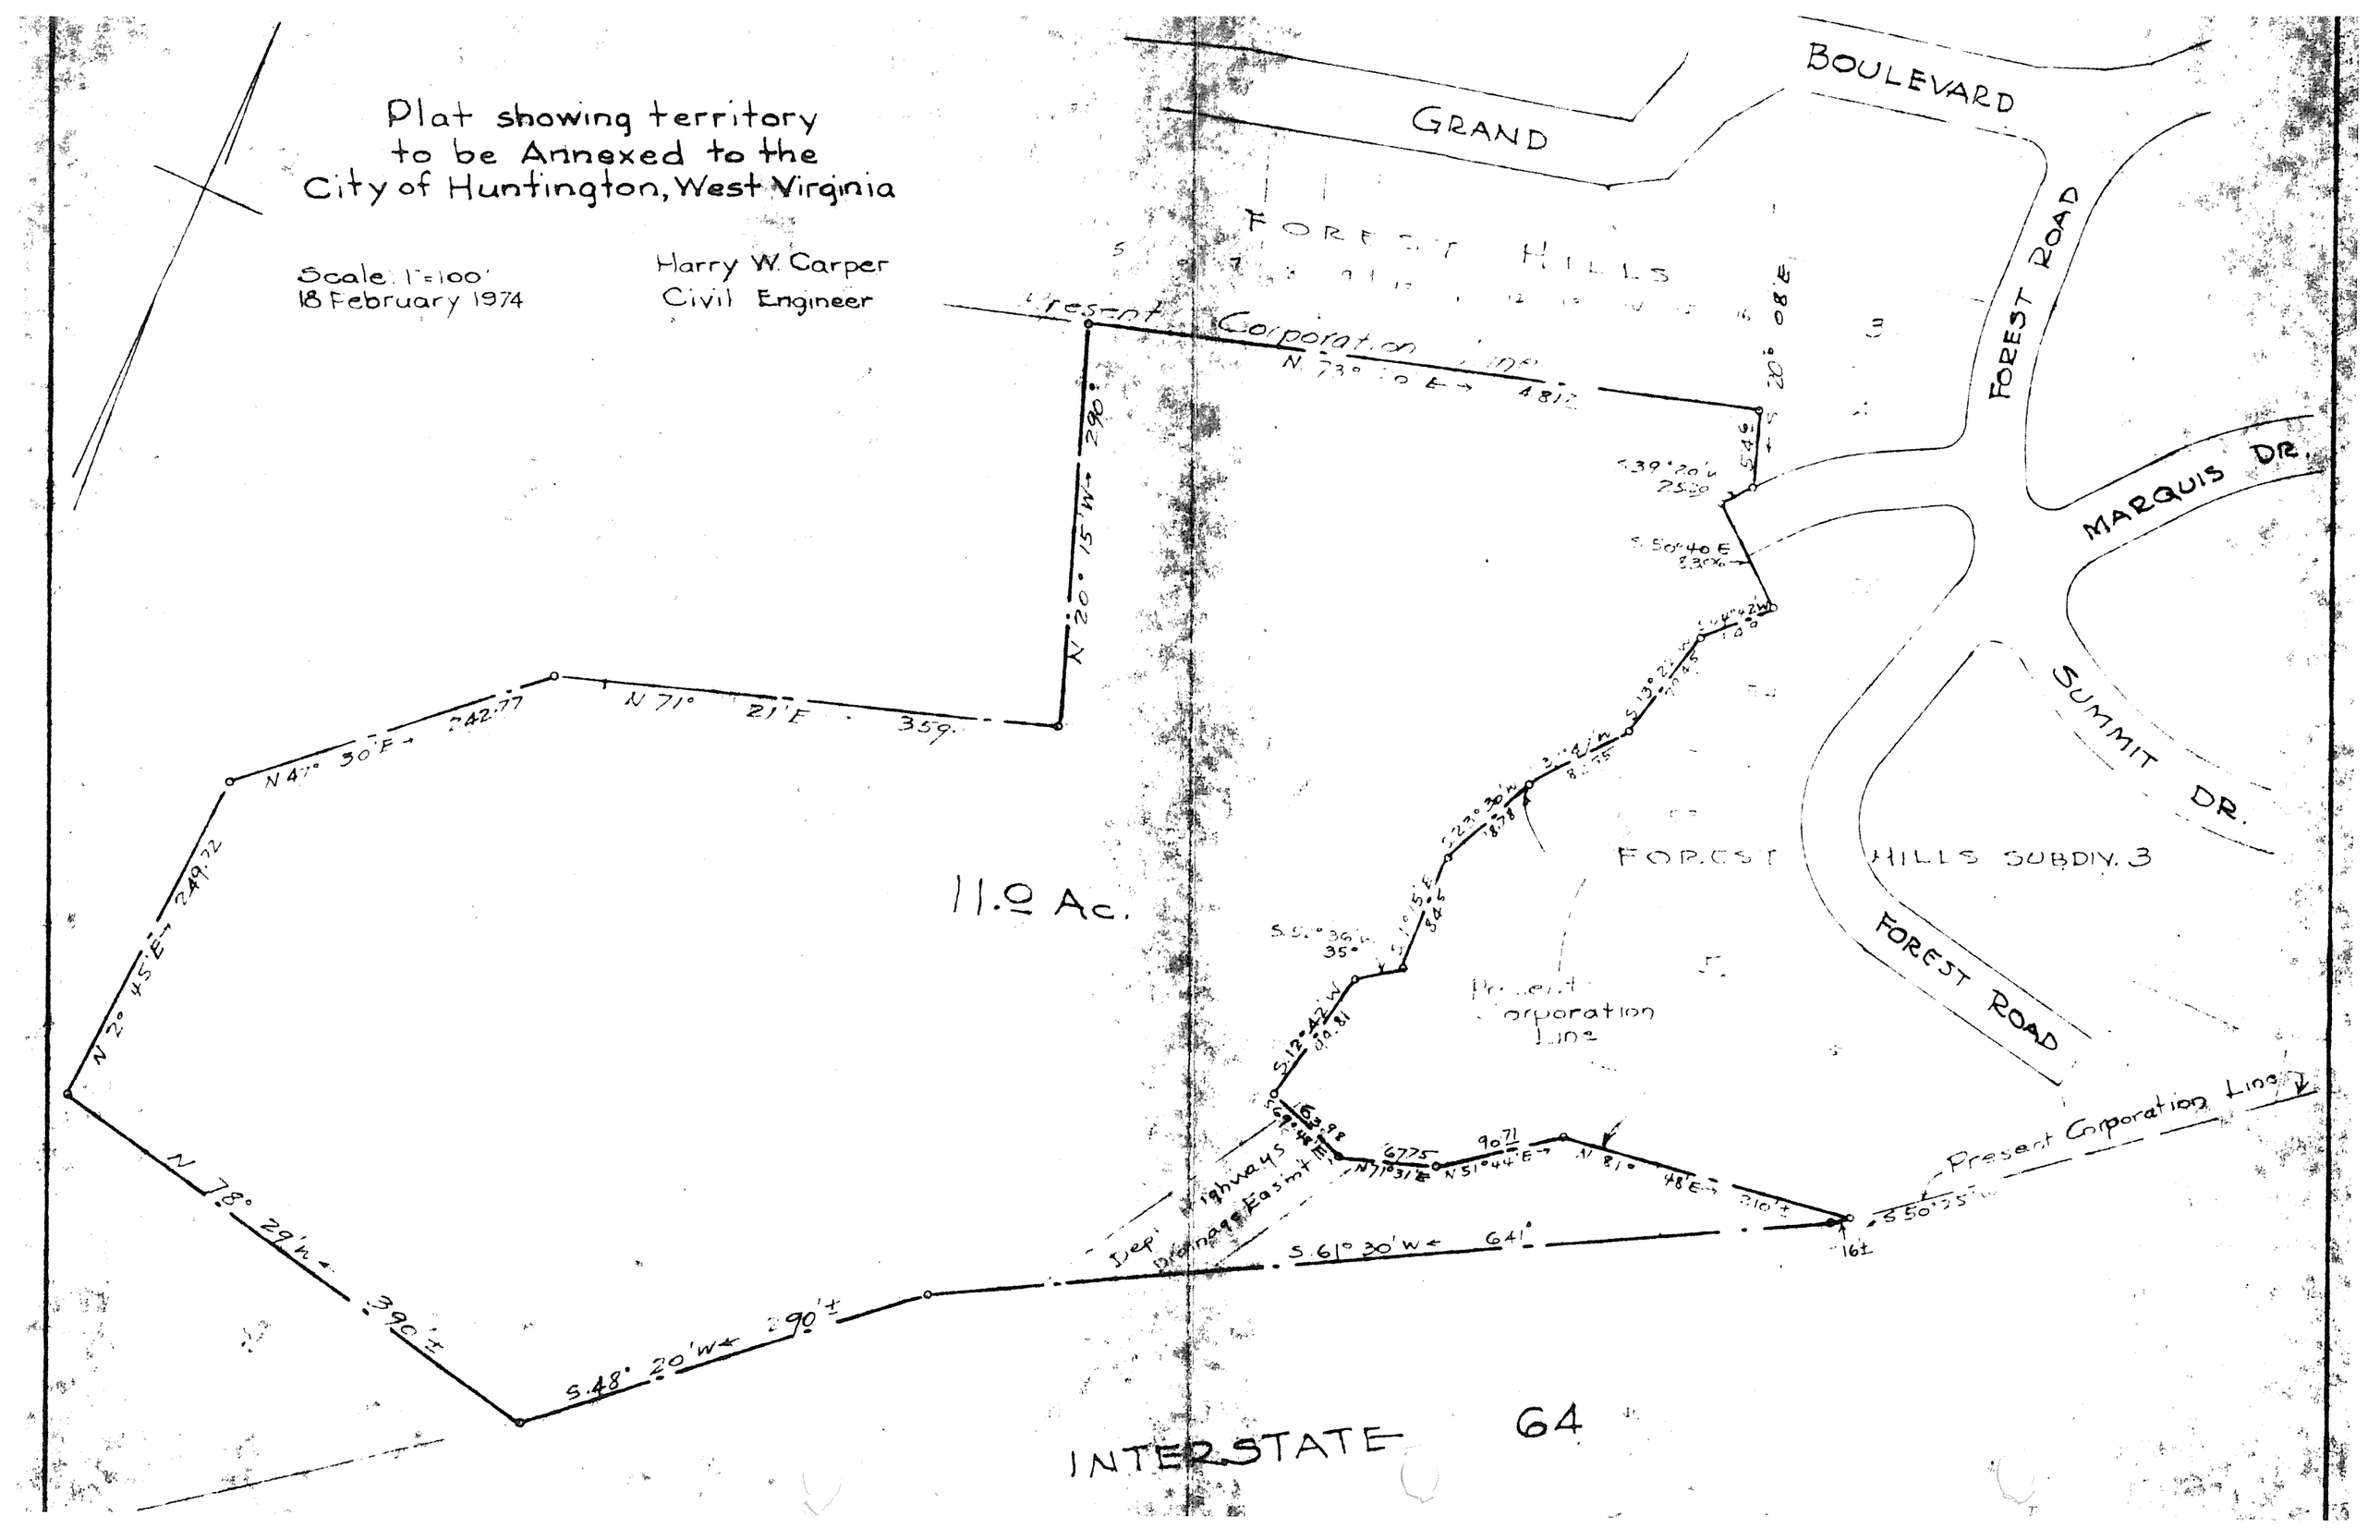
Plat showing territory
to be Annexed to the
City of Huntington, West Virginia
Scale: 1"=100'
18 February 1974
Harry W. Carper
Civil Engineer
GRAND
BOULEVARD
FOREST HILLS
FOREST ROAD
MARQUIS DR.
SUMMIT DR.
FOREST HILLS SUBDIV. 3
FOREST ROAD
Present Corporation Line
N 73° 10' E 481.2
N 20° 15' W 290'
N 71° 21' E 359.
N 47° 30' E 242.77
N 2° 45' E 249.72
N 78° 29' W 390'±
S 48° 20' W 290'±
S 61° 30' W 641'
S 39° 20' W 25.20
S 50° 40' E 8.30
S 50° 35'
11.0 Ac.
Present Corporation Line
Dep. Highways Easmt.
INTERSTATE 64