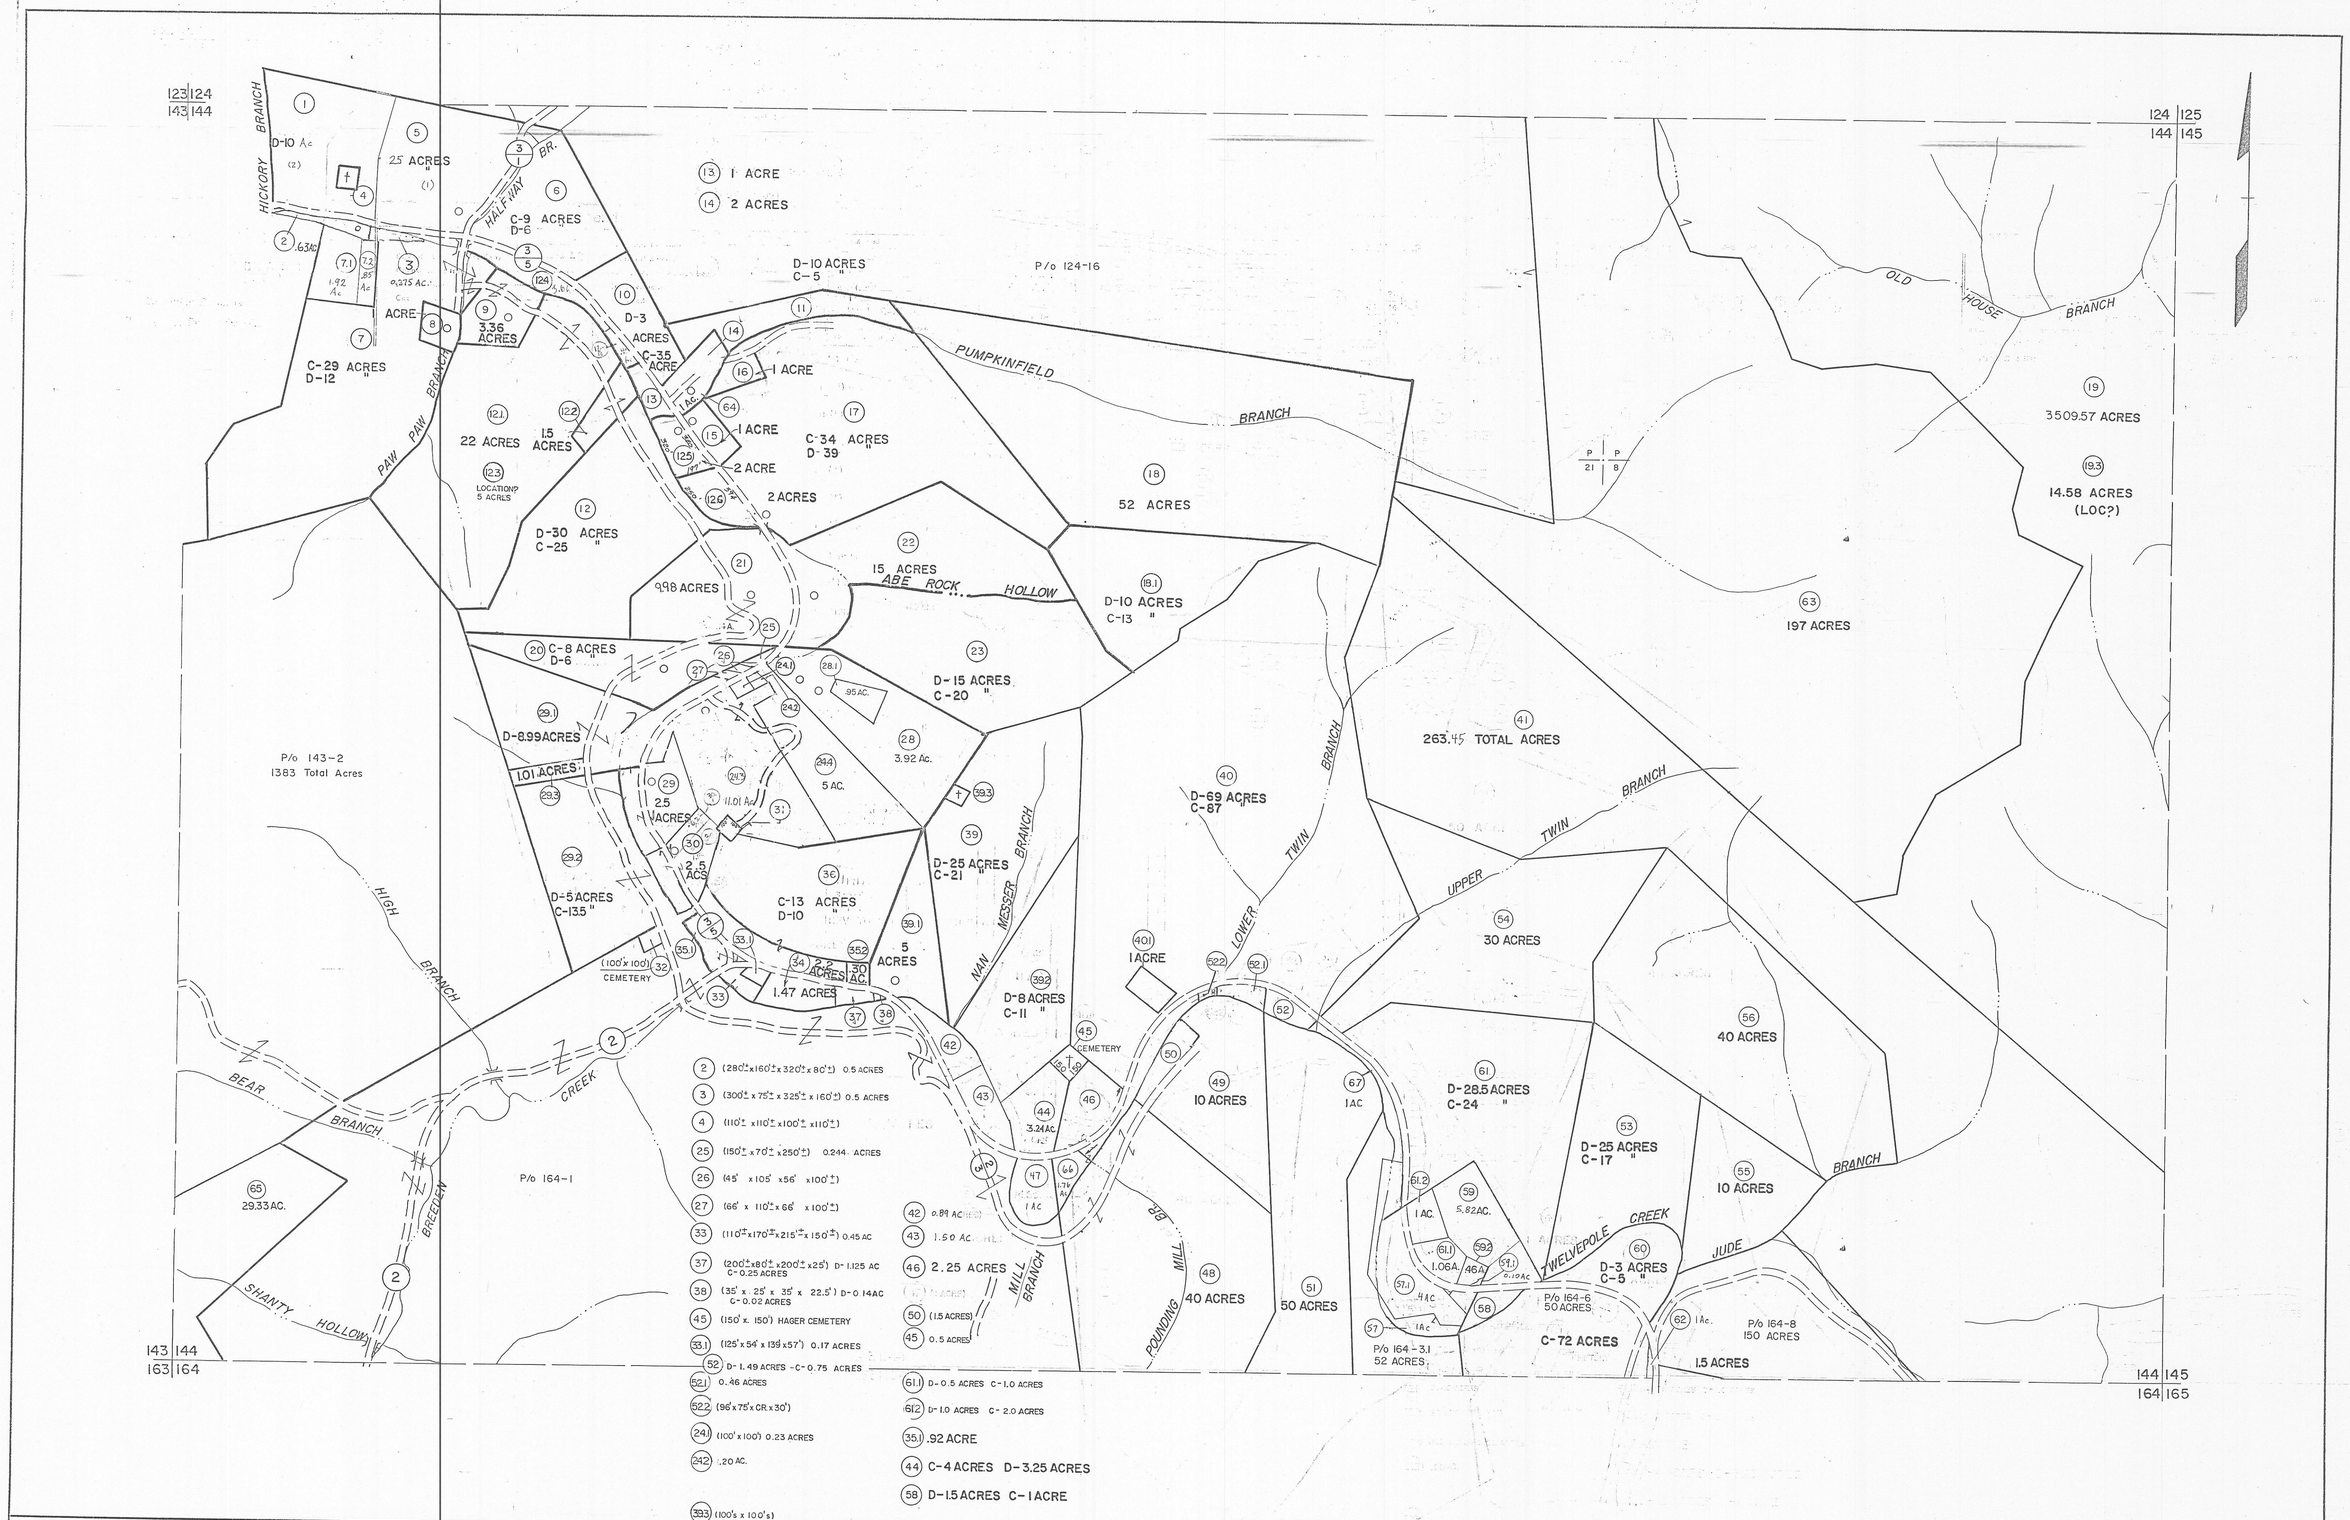

For Tax Purposes Only

Prepared by
MICHAEL BAKER, JR., INC.
Consulting Engineers
Rochester, Pennsylvania

Legend

Property line		Original lot line	
Edge of pavement or roadway		Deed lot number	(15)
Corporation line		Parcel or index number	(99)
District line		Improvement	o
County line		Railroad	

Revisions

1	9-15-63	9	10-30-93 AM	17	
2	10-1-63	10	12-96 AM	18	
3	9/17/74 JC	11	5-98 AM	19	
4	3-31-84	12	1-00 AM	20	
5	9-1-86 PENTREE	13	8-01 AMM	21	
6	REV. TO 2-15-89 NCS	14	2/05 BAM	22	
7	Revised to 1-1-90 KCB	15	6-07 BAM	23	
8	7-9-92 BAM	16	8/11 CM	24	

KEY MAP

124
143 | 144 | 145
164

MINGO COUNTY

STATE OF WEST VIRGINIA

Office of Assessor

DISTRICT
HARVEY

SHEET NO: 144

Date, Aerial Photography: April, 1961
Photo No:

Date, Map: July, 1962
Scale: 1" = 400'