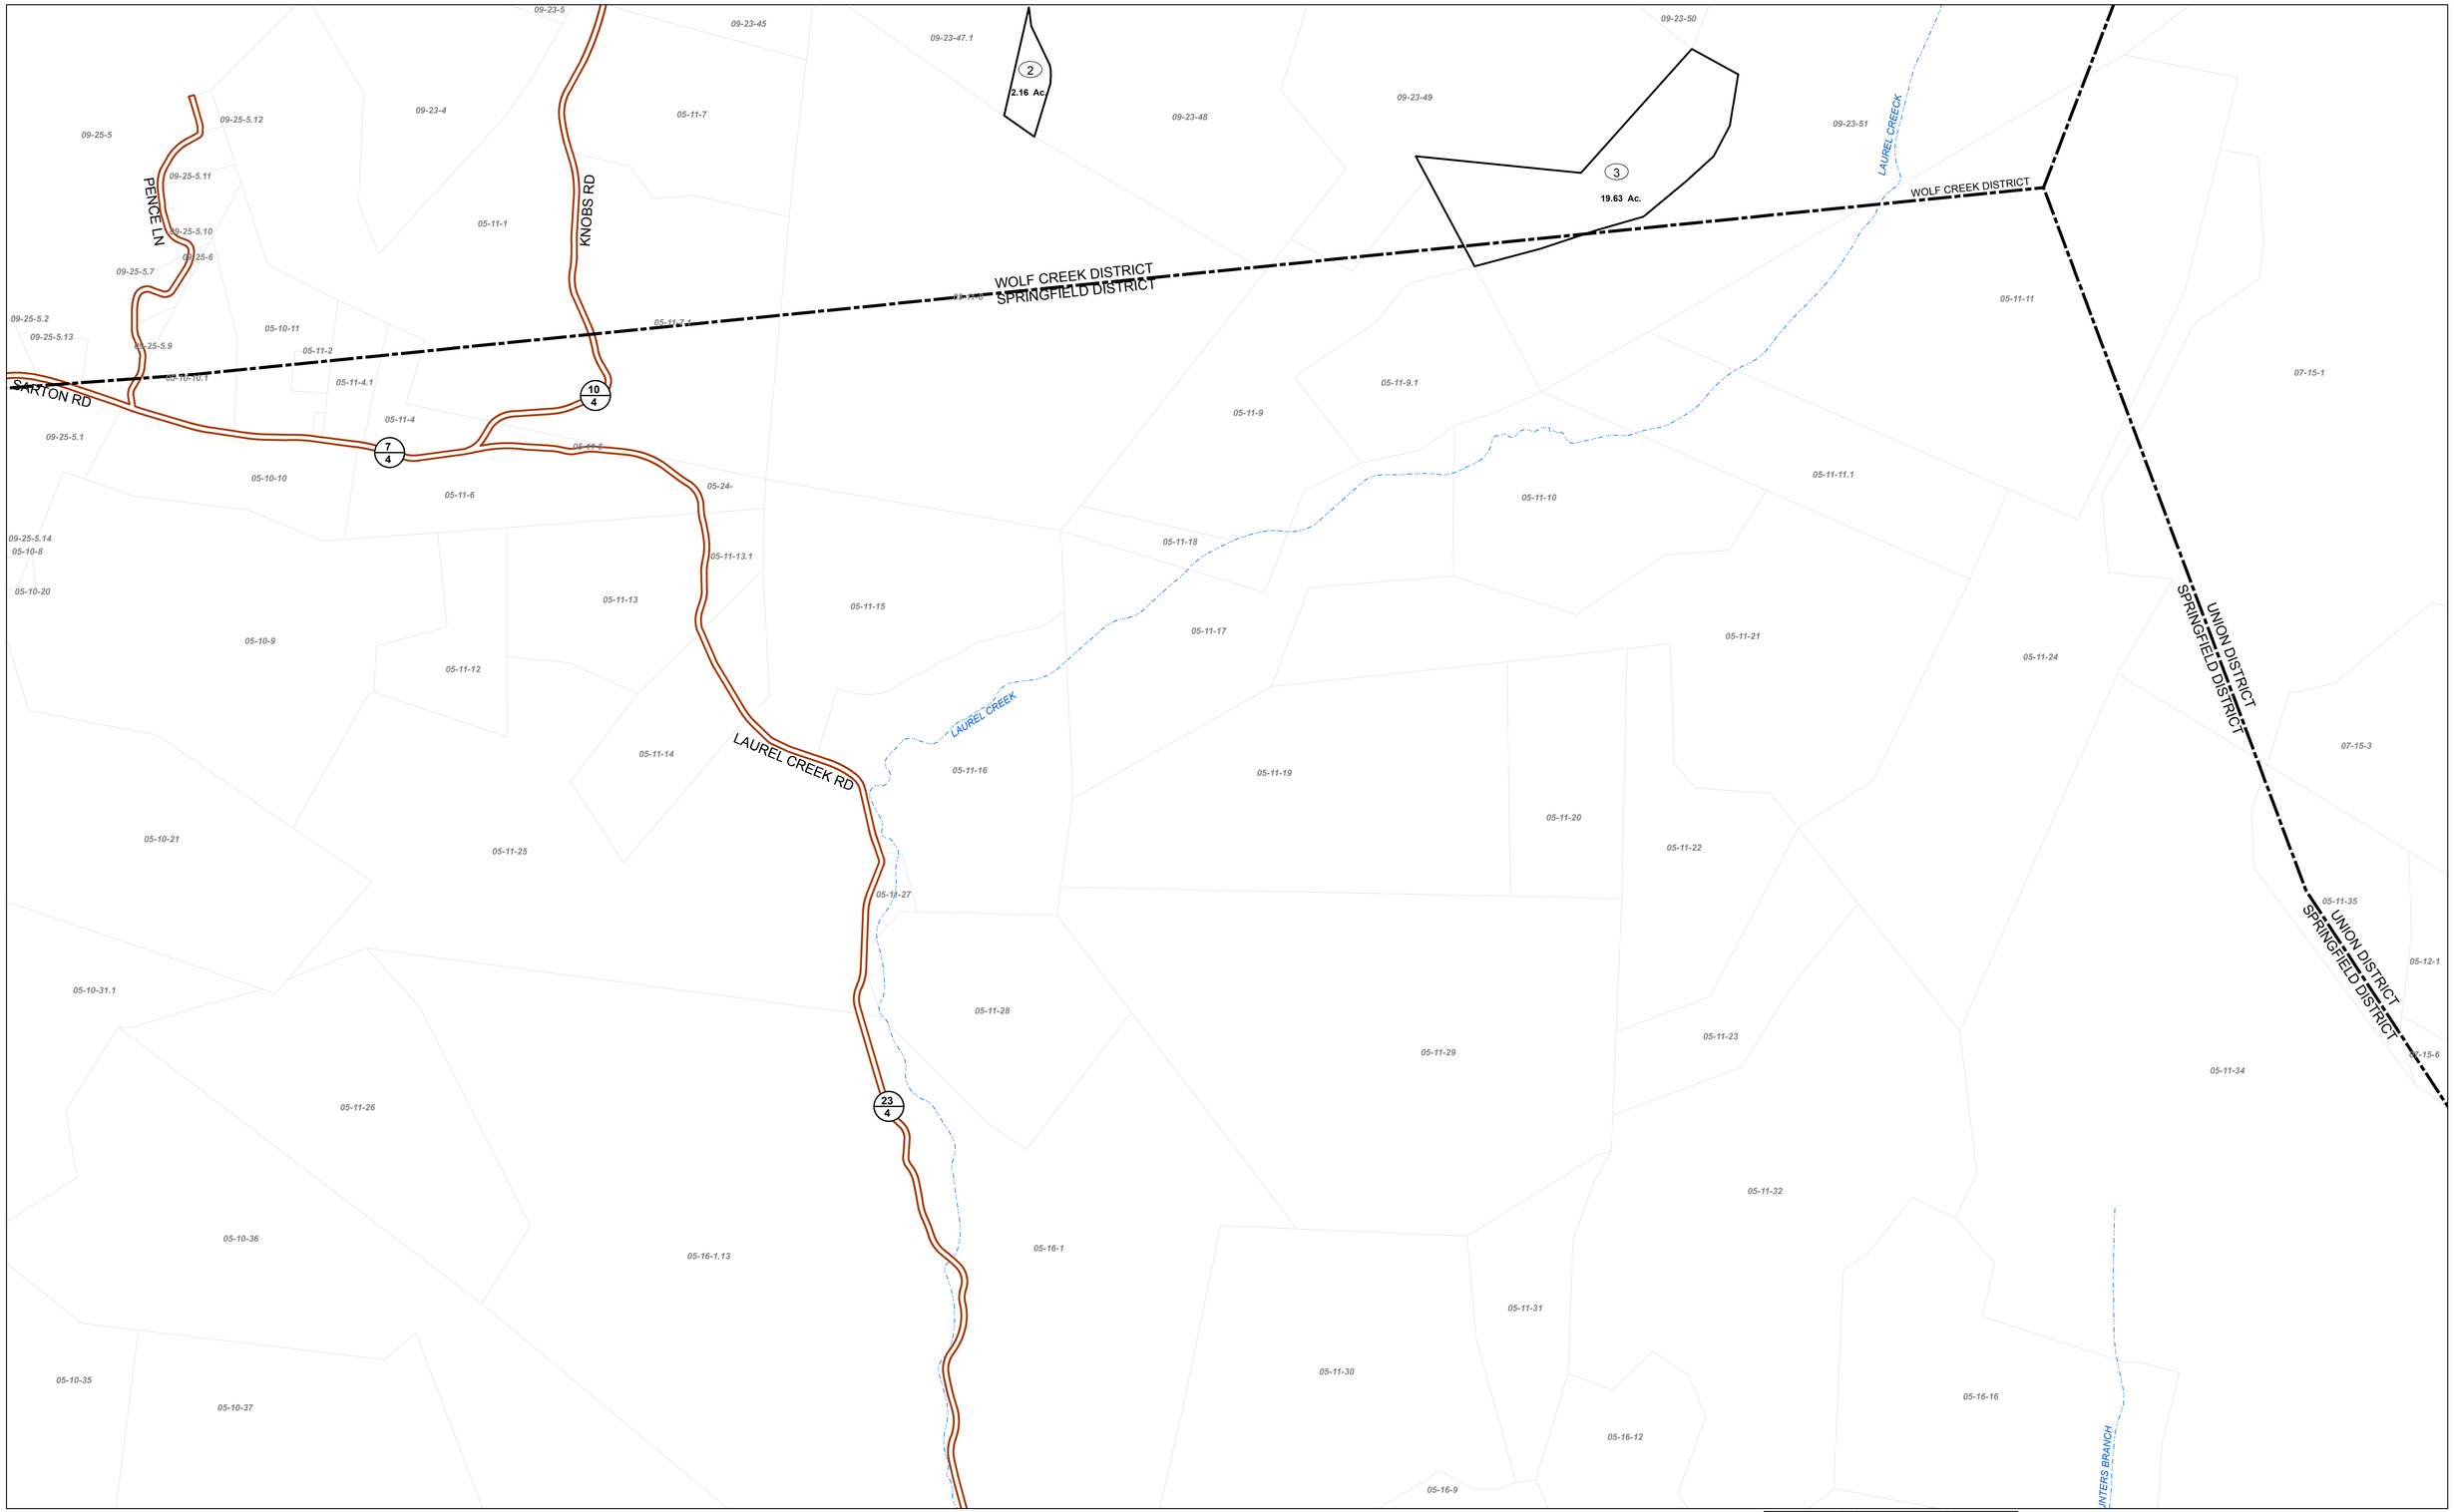

FOR TAX PURPOSES ONLY

Prepared By:

Norb Netzel
Monroe County Assessor

Legend

Property Line		Original Lot Line	
Road Right of Way		Lot Number	(15)
Corporation Line		Parcel Number	99
District Line		Water	
County Line		Railroad	

Revisions

1	Revised 3/1/15	9		17	
2	Revised 3/1/16	10		18	
3	Revised 12/30/2016	11		19	
4		12		20	
5		13		21	
6		14		22	
7		15		23	
8		16		24	

STATE OF WEST VIRGINIA
COUNTY OF MONROE
Office of Assessor

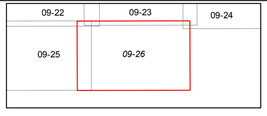

N

WOLF CREEK

Map: 26

Date, Aerial Photography: 2003

Date, Map: 1/25/2017

Scale: **1 " = 400 '**