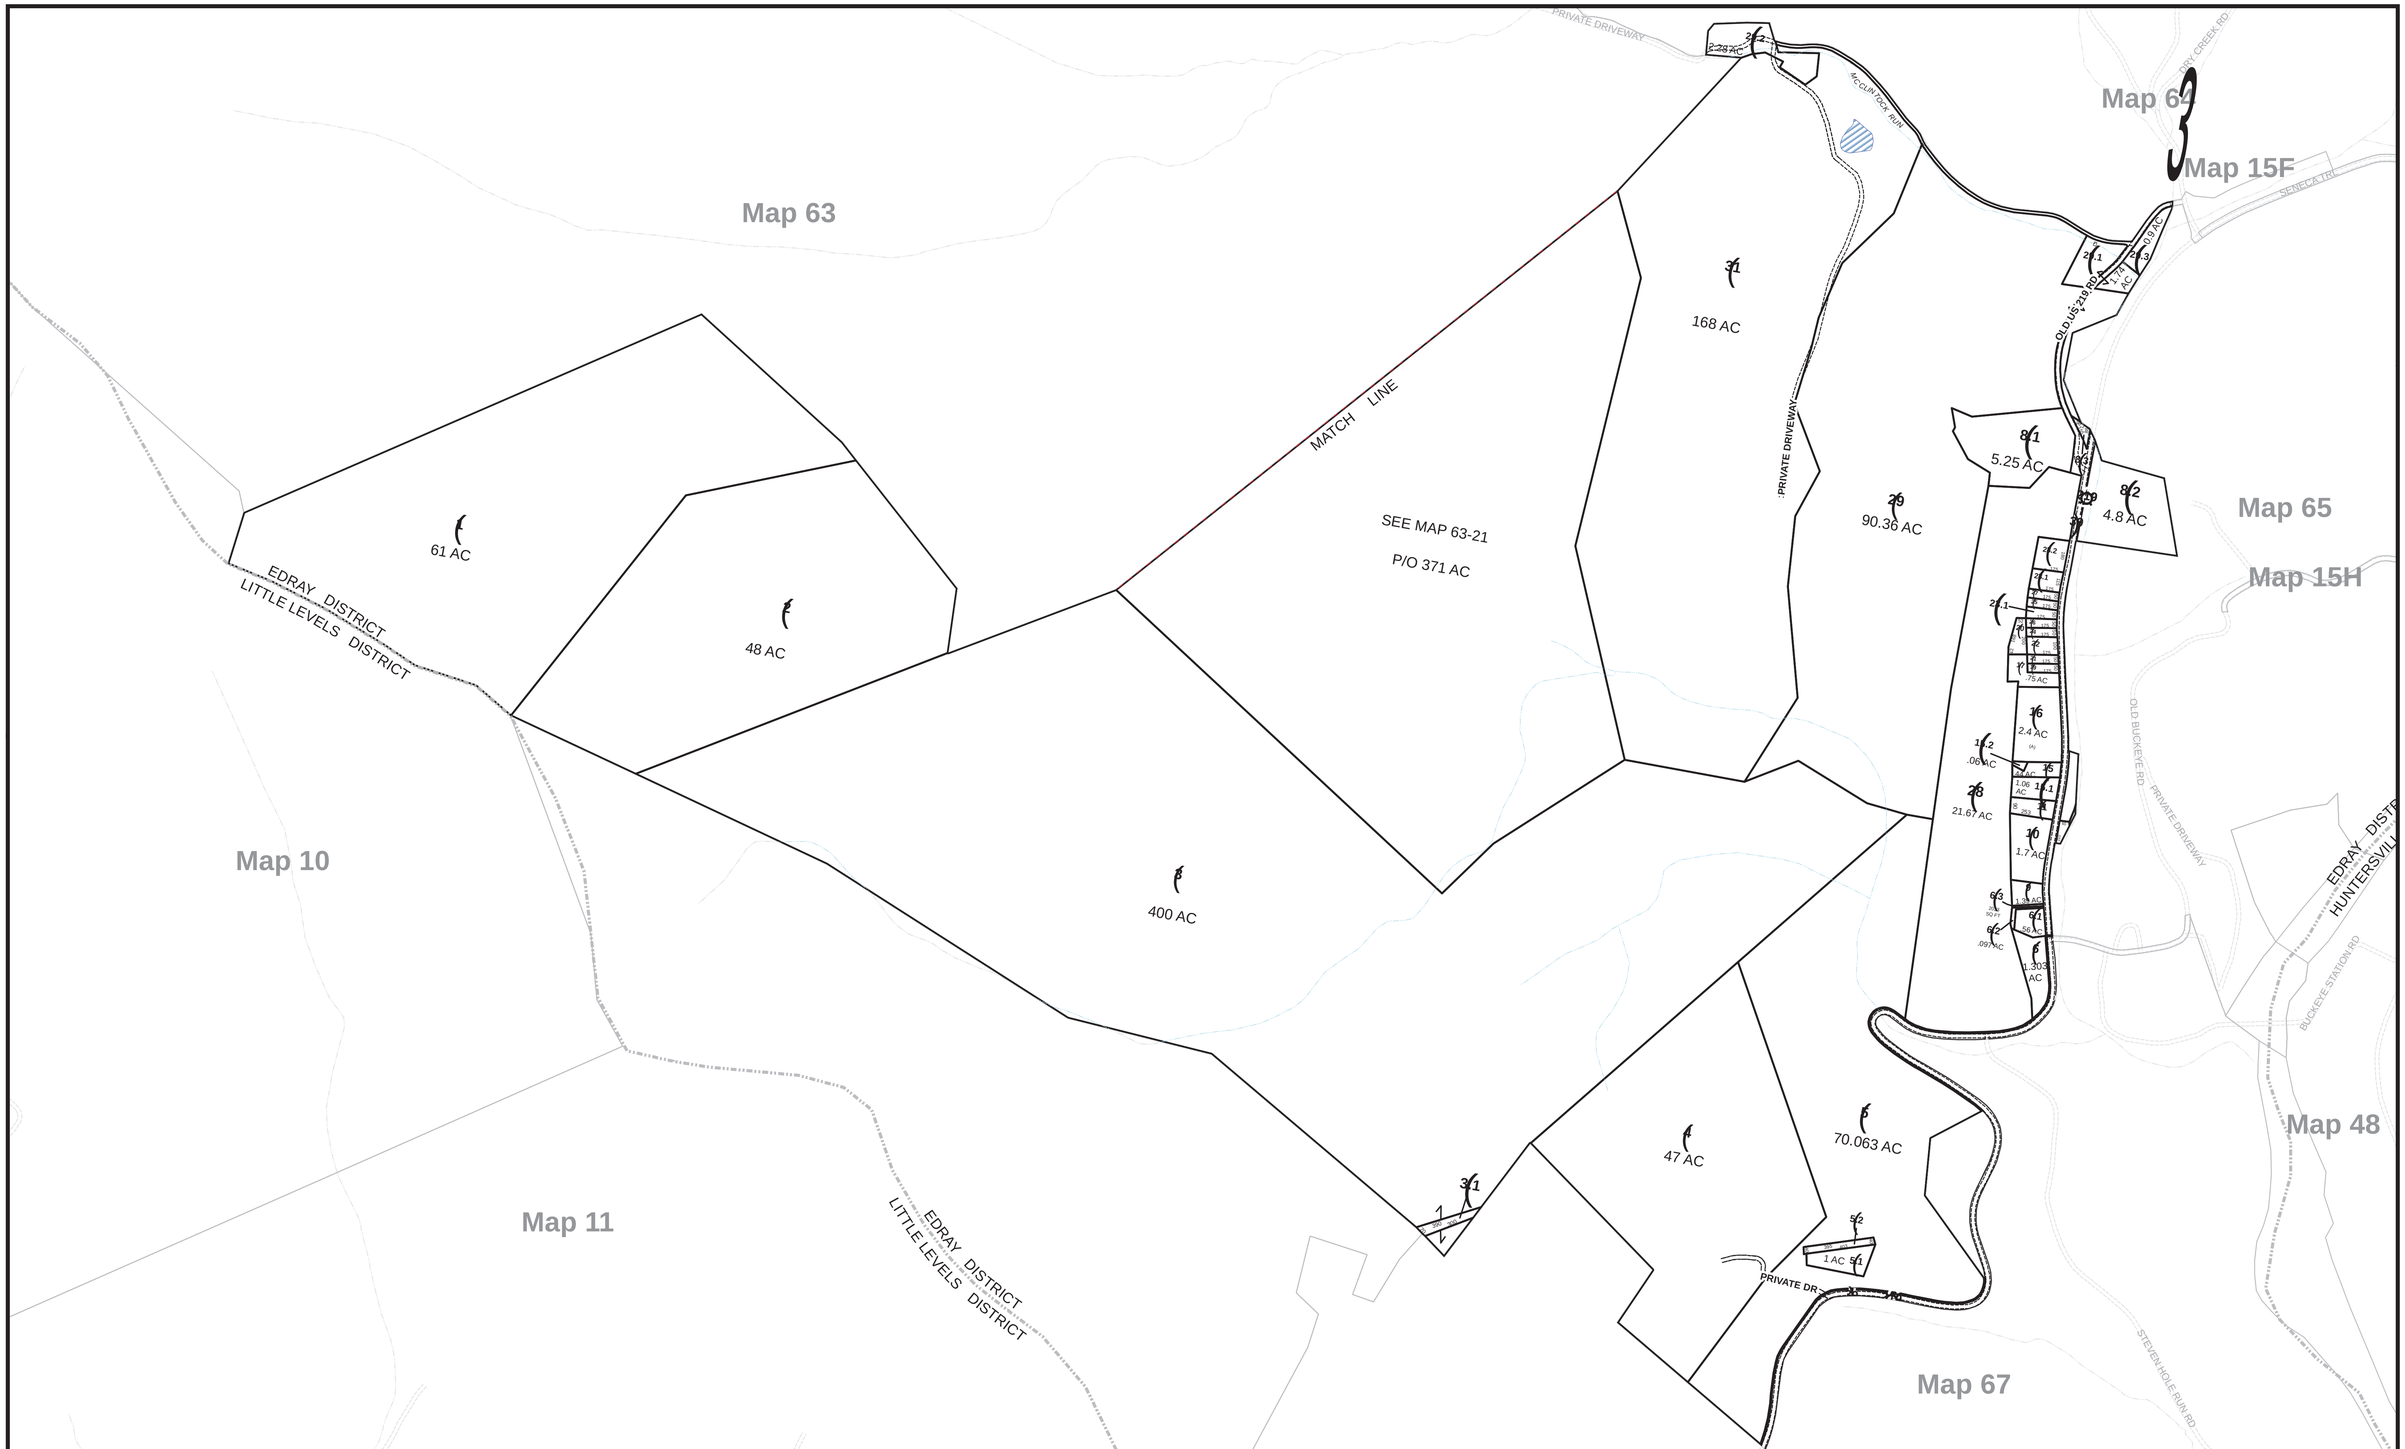

DISCLAIMER:

This tax map was compiled solely for purposes of taxation from available record evidence and has not been field verified. This map is not suitable for legal, engineering or surveying purposes. The State of West Virginia and the Pocahontas County Assessor's Office assume no liability that might result from the use of this map.

LEGEND

PARCELS	ROAD	STREAM
CORPORATION LINE	RIGHT OF WAY	RIVER BANK
DISTRICT LINE	RAILROAD	LAKE / POND
LOT LINE	BRIDGE	(15) PARCEL NUMBER
MATCH LINE	LAND HOOK	(15) LOT NUMBER

REVISIONS:

1. June 1, 2012	8.
2. September 18, 2013	9.
3. May 23, 2016	10.
4.	11.
5.	12.
6.	13.
7.	14.

RESTRICTIONS:

All tax maps created under the provisions of reappraisal legislation are the property of the Pocahontas County Assessor's Office and the reproduction, copying, distribution or sale of such tax maps without the written permission of the State Tax Commissioner or the Assessor of Pocahontas County is prohibited by law.

STATE OF WEST VIRGINIA
COUNTY OF POCAHONTAS
OFFICE OF ASSESSOR
900 10TH AVENUE
MARLINTON, WV 24954

Prepared on January 30, 2017

Edray District

District No. **03** Map No. **66**

Scale: 1:4,800

0 430 860 1,720 Feet

2