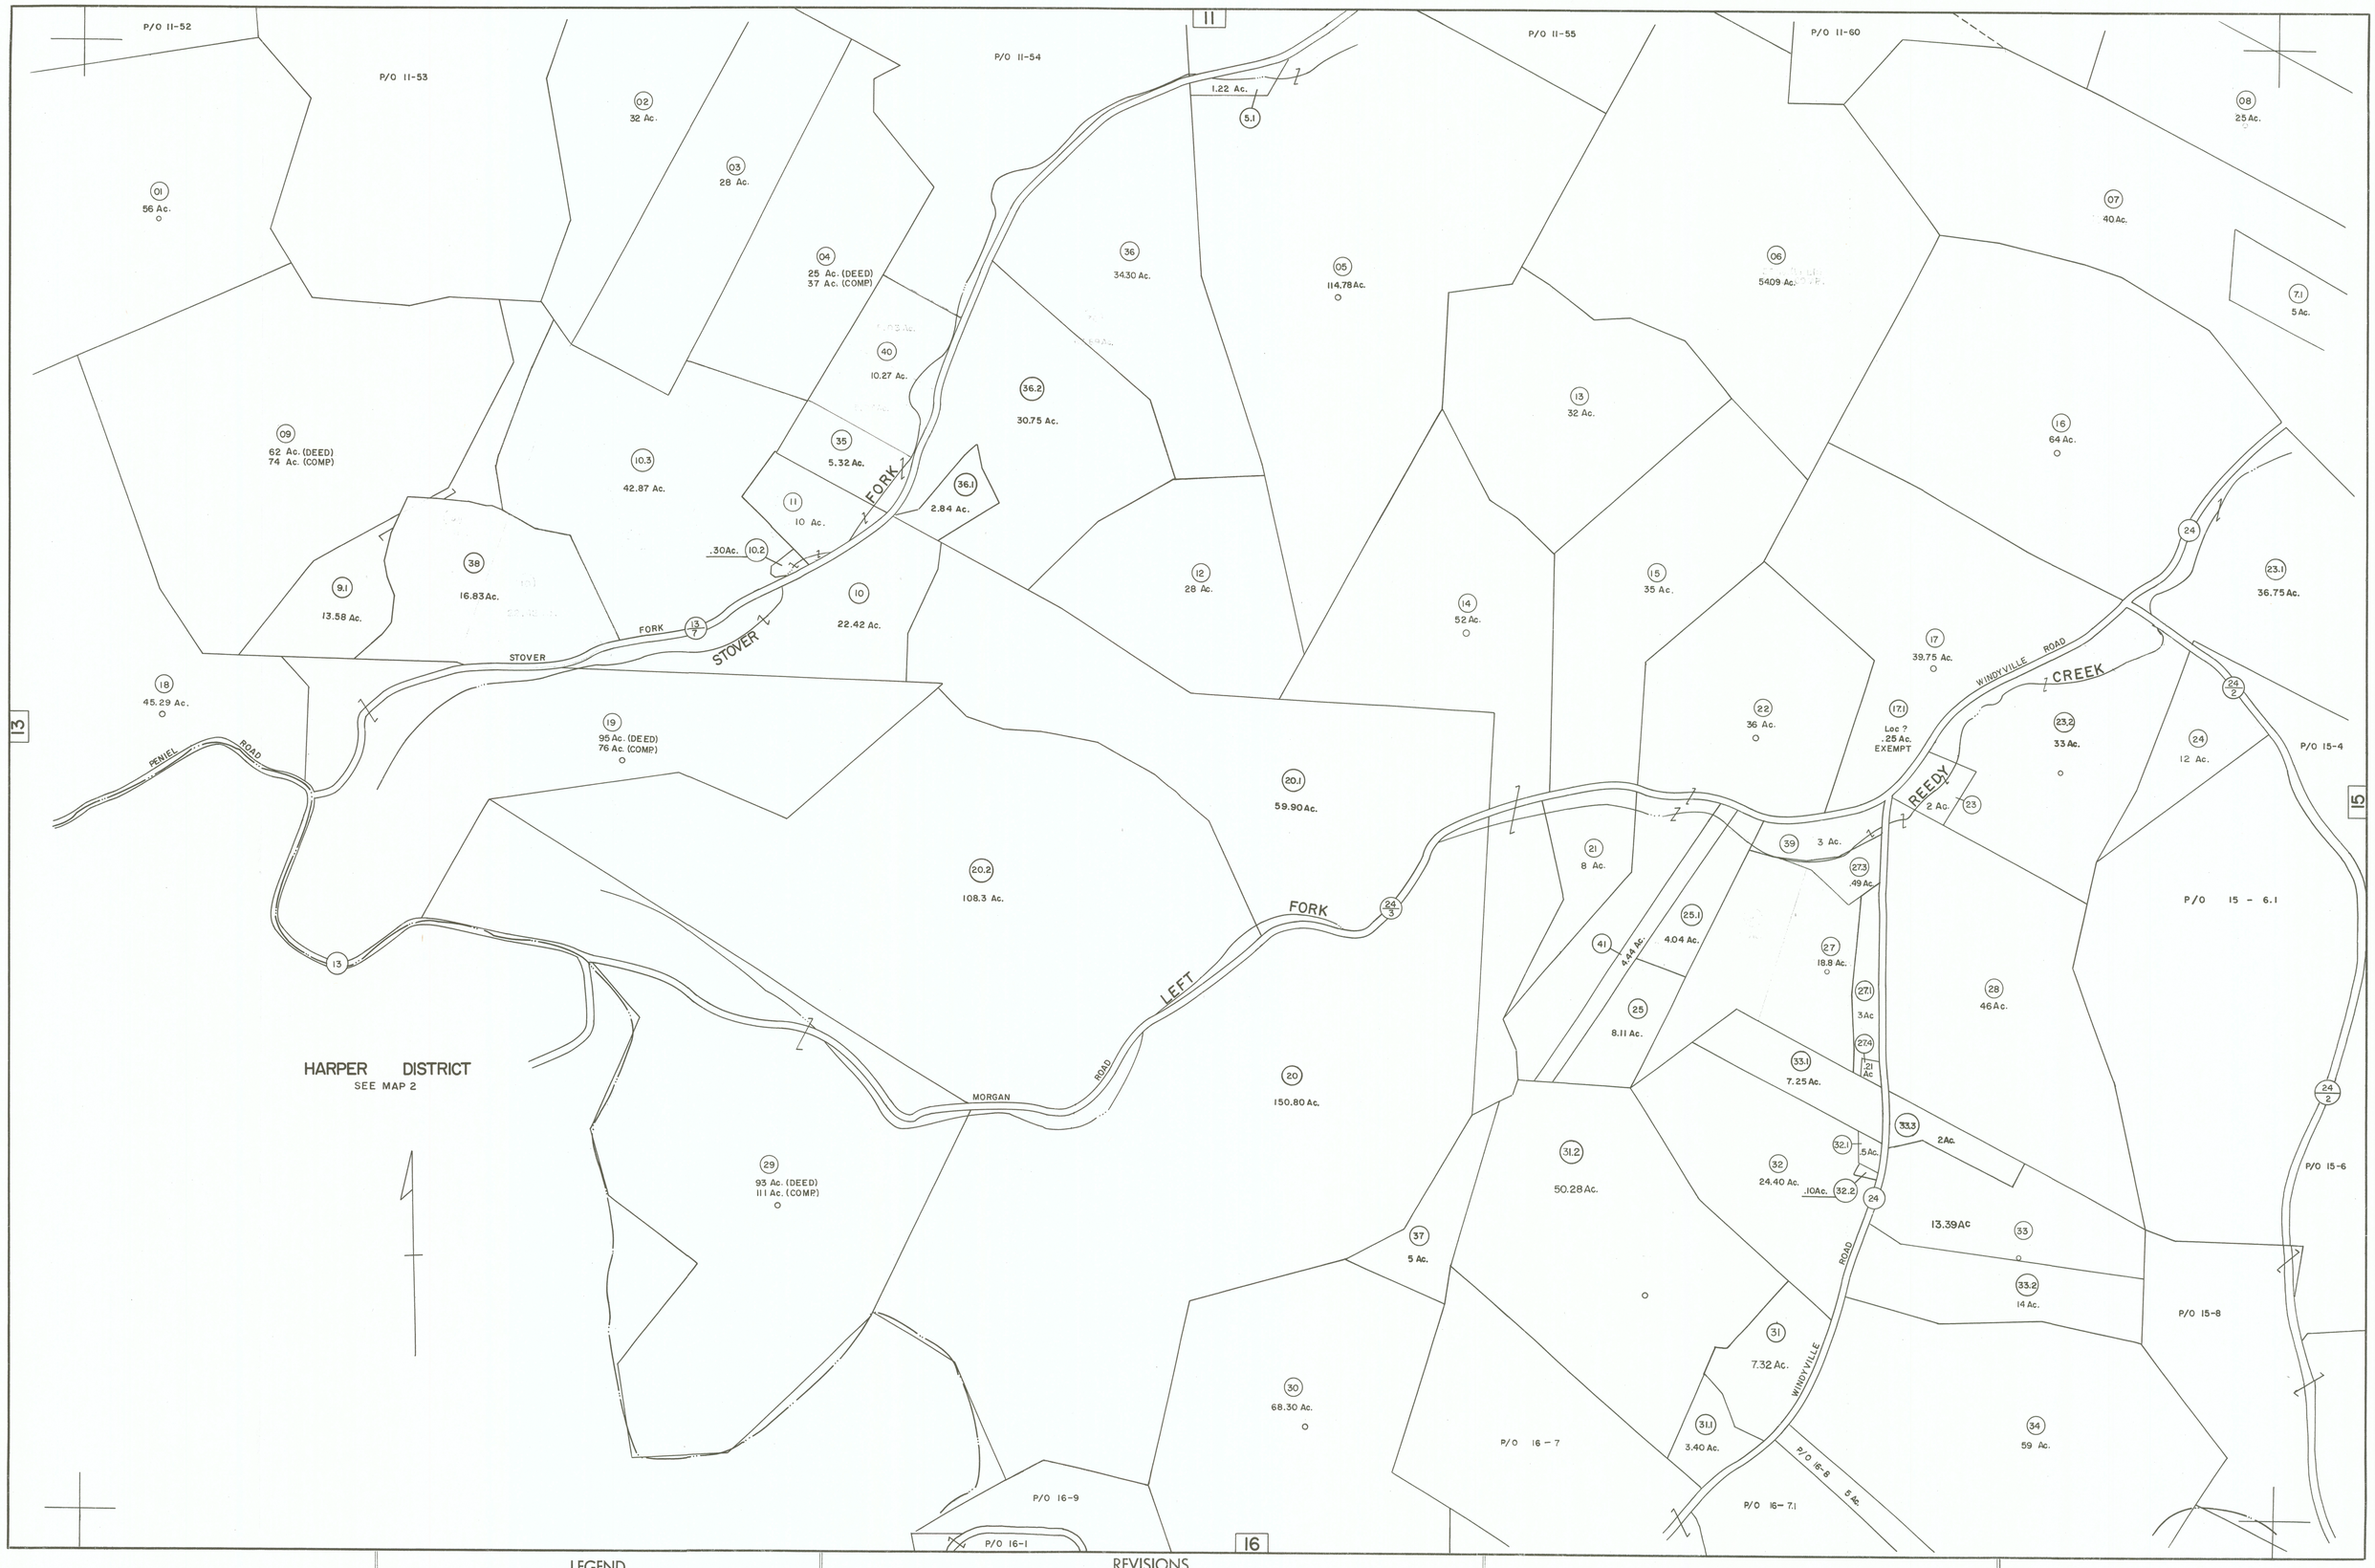

FOR TAX PURPOSES ONLY

Prepared by
L. ROBERT KIMBALL
Consulting Engineer
Ebensburg, Pennsylvania

LEGEND

Property line		Original lot line	
Edge of pavement or roadway		Deed lot number in parenthesis	(15)
Corporation line		Parcel or index number in circle	99
District line		Improvement	
County line		Railroad	

REVISIONS

1	4-3-72	TJM		9	3/10/2001	S&H	17	8-11-12	HLS
2	4-10-80			10	3/8/2002	S&H	18	8/8/14	S&H
3	Revised to 7-81	DF		11	5/20/2003	S&H	19	2/21/16	S&H
4	REV TO 7-1-82	NCS		12	7/2/04	S&H	20		
5	To 7-1-87 C.P.			13	6/22/05	S&H	21		
6	Revised to 11-1-89	JEB		14	6/1/06	H&S	22		
7	OGIS 1-15-92	JEB		15	7/10/08	S&H	23		
8	2/14/2000	S&H		16	4/22/11	S&H	24		

STATE OF WEST VIRGINIA
COUNTY OF ROANE
Office of Assessor

CURTIS DISTRICT
SHEET 14

Date, Aerial Photography: APRIL, 1960
Photo No: 03-158, 04-119

Date, Map: JAN., 1961
Scale: 1"=400'