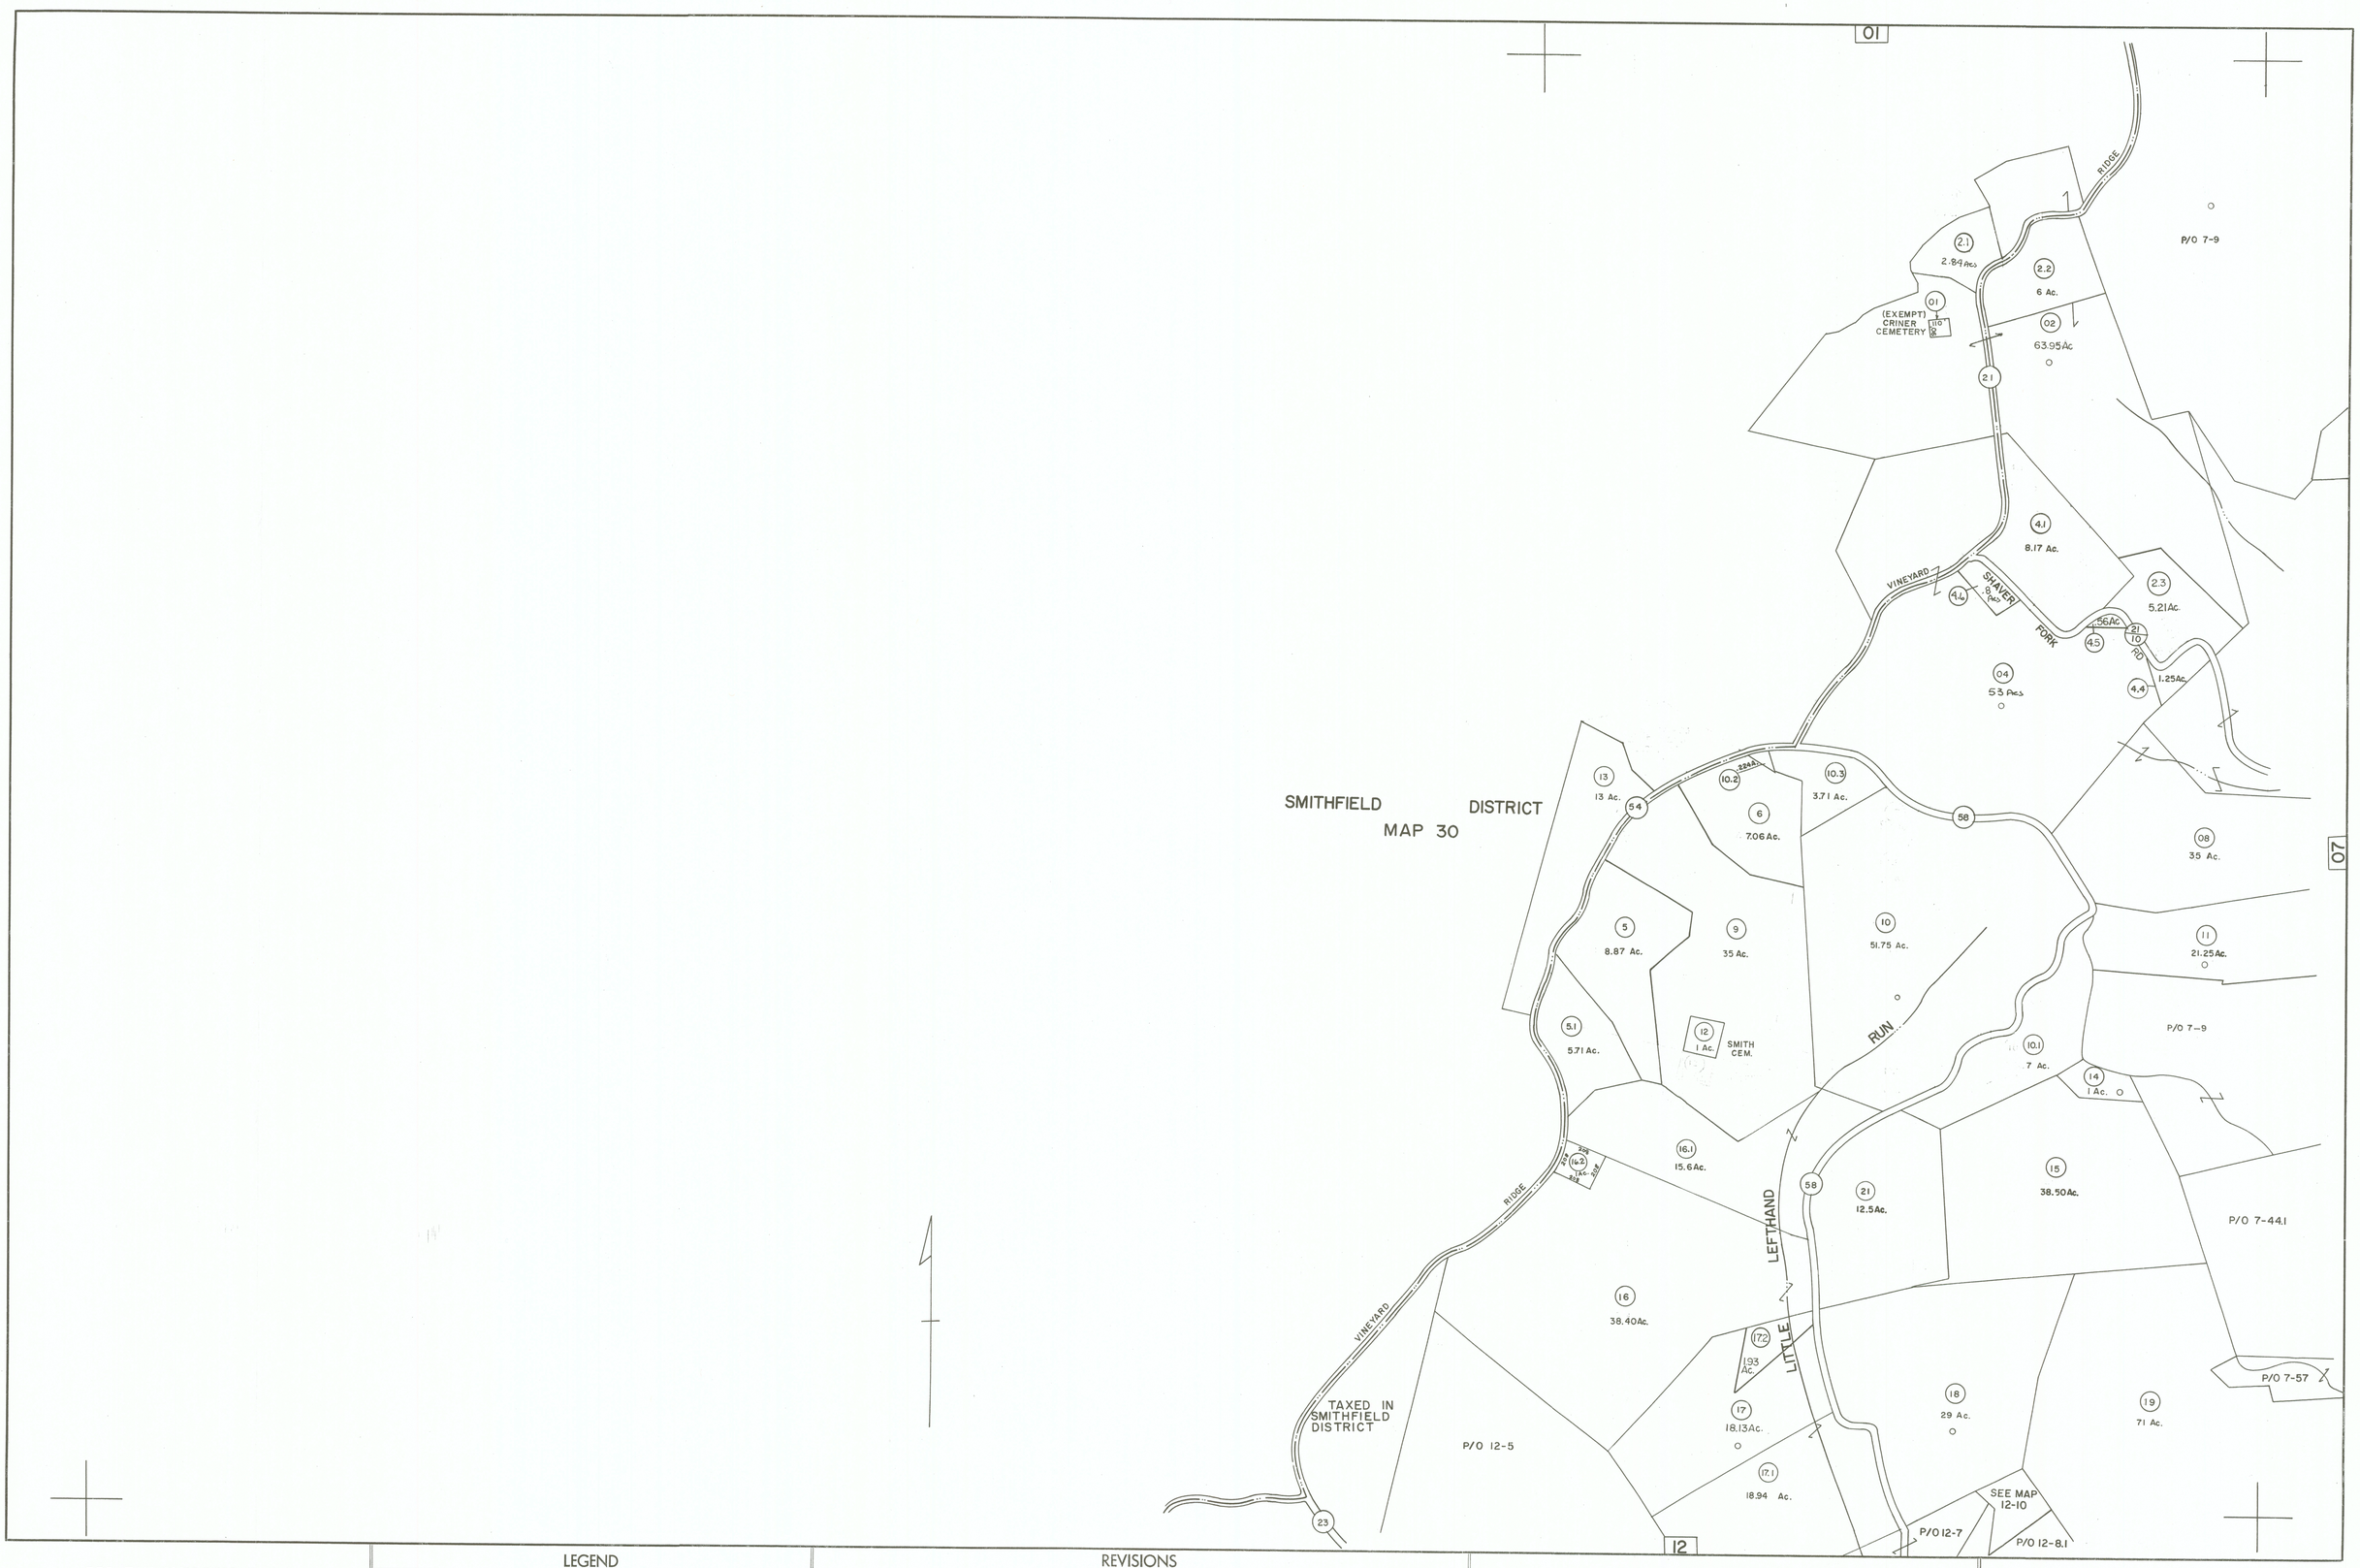

FOR TAX PURPOSES ONLY

Prepared by
L. ROBERT KIMBALL
Consulting Engineer
Ebensburg, Pennsylvania

LEGEND

Property line		Original lot line	
Edge of pavement or roadway		Deed lot number in parenthesis	(15)
Corporation line		Parcel or index number in circle	99
District line		Improvement	
County line		Railroad	

REVISIONS

1	7/31/82		9	3/10/2001	S&H	17	8/8/14	S&H
2	4-3-72 TM		10	3/8/2002	S&H	18	2/21/16	S&H
3	4-8-80 NCS		11	5/20/2003	S&H	19		
4	REV. TO 7-1-82	NCS	12	7/2/04	S&H	20		
5	7/1/84	RLB	13	6/1/06	H&S	21		
6	To 7-1-87 C.P		14	10/7/08	S&H	22		
7	EXCALIBUR	2199	15	4/26/09	S&H	23		
8	1/19/2000	S&H	16	8-11-12	H&S	24		

STATE OF WEST VIRGINIA
COUNTY OF ROANE
Office of Assessor

GEARY DISTRICT
SHEET 06

Date, Aerial Photography: APRIL, 1960
Photo No: 07-203, 08-188

Date, Map: JAN., 1961
Scale: 1" = 400'