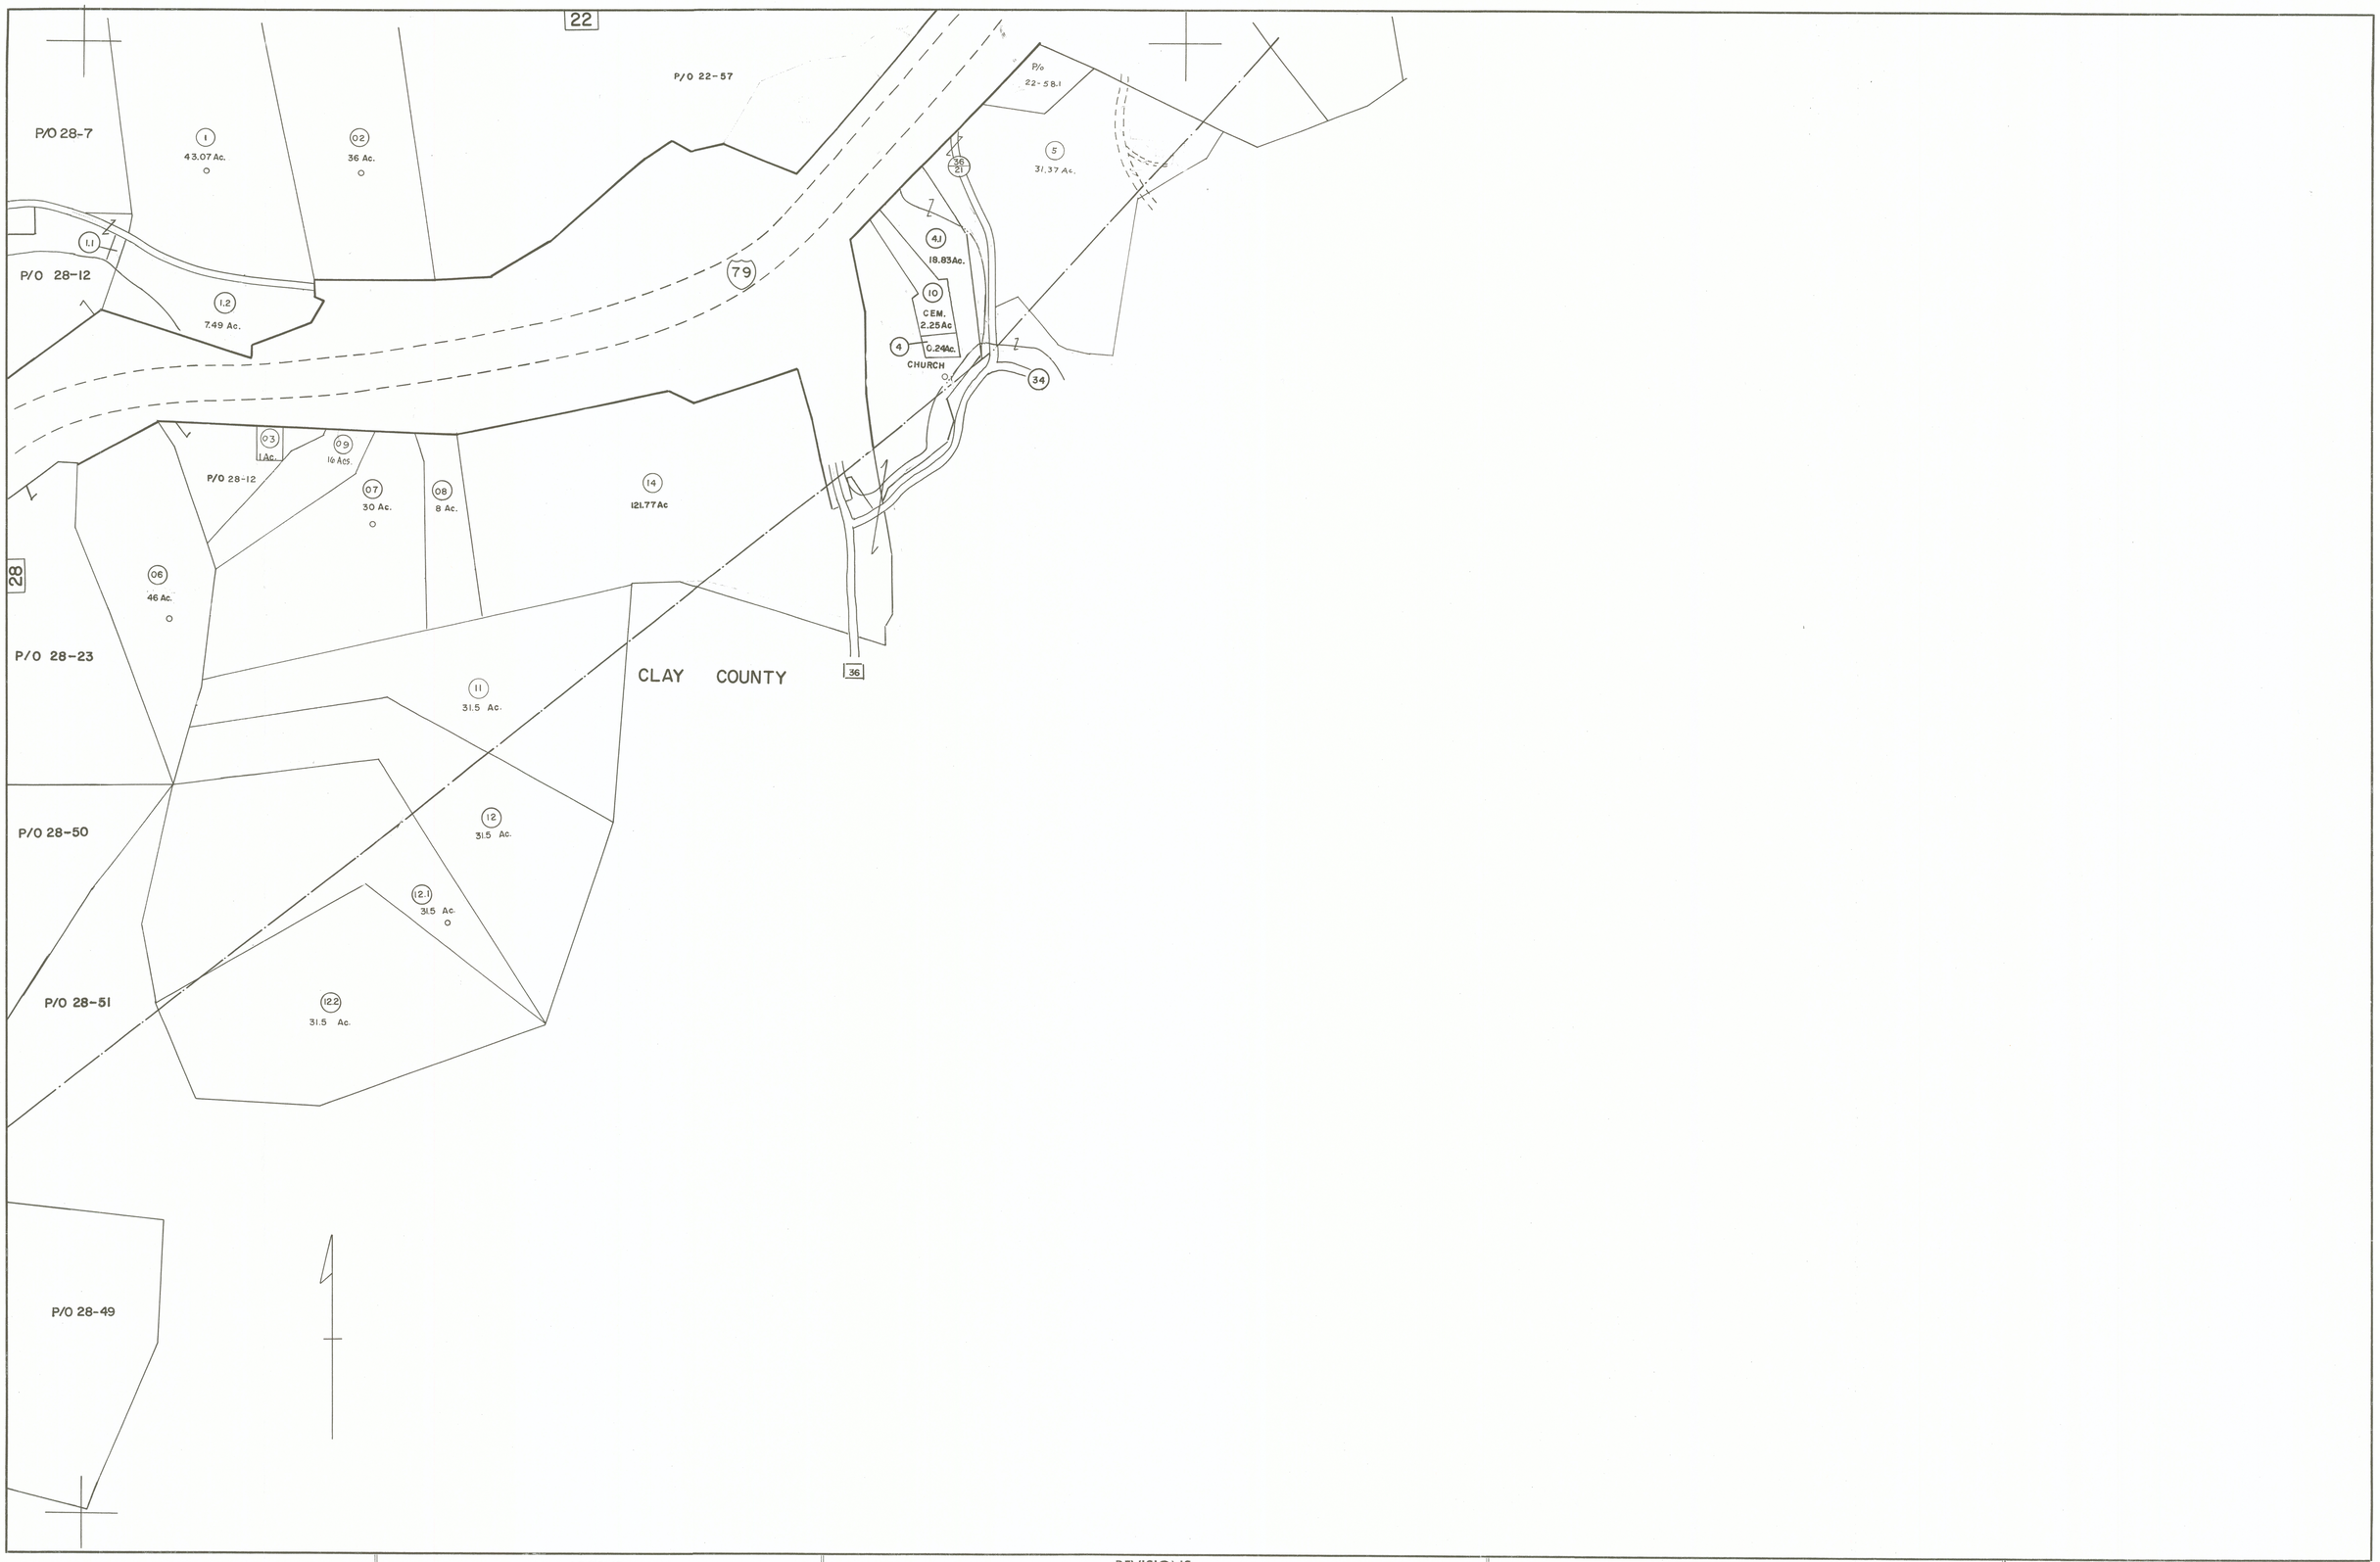

FOR TAX PURPOSES ONLY

Prepared by
L. ROBERT KIMBALL
Consulting Engineer
Ebensburg, Pennsylvania

LEGEND

Property line		Original lot line	
Edge of pavement or roadway		Deed lot number in parenthesis	(15)
Corporation line		Parcel or index number in circle	99
District line		Improvement	
County line		Railroad	

REVISIONS

1	1/12/62		9	3/11/2001	S&H	17	
2	9-26-72	JHP	10	5/22/2003	S&H	18	
3	10-77		11	6/1/06	H&S	19	
4	REV. TO 7-1-82	NCS	12	10-9-08	HHS	20	
5	7/1/87		13	4/26/09	S&H	21	
6	OGIS 1-15-92	JEB	14			22	
7	EXCALIBUR	2199	15			23	
8	1/16/2000	S&H	16			24	

STATE OF WEST VIRGINIA
COUNTY OF ROANE
Office of Assessor

GEARY DISTRICT
SHEET 29

Date, Aerial Photography: APRIL, 1960
Photo No: 11-70

Date, Map: JAN., 1961
Scale: 1"=400'