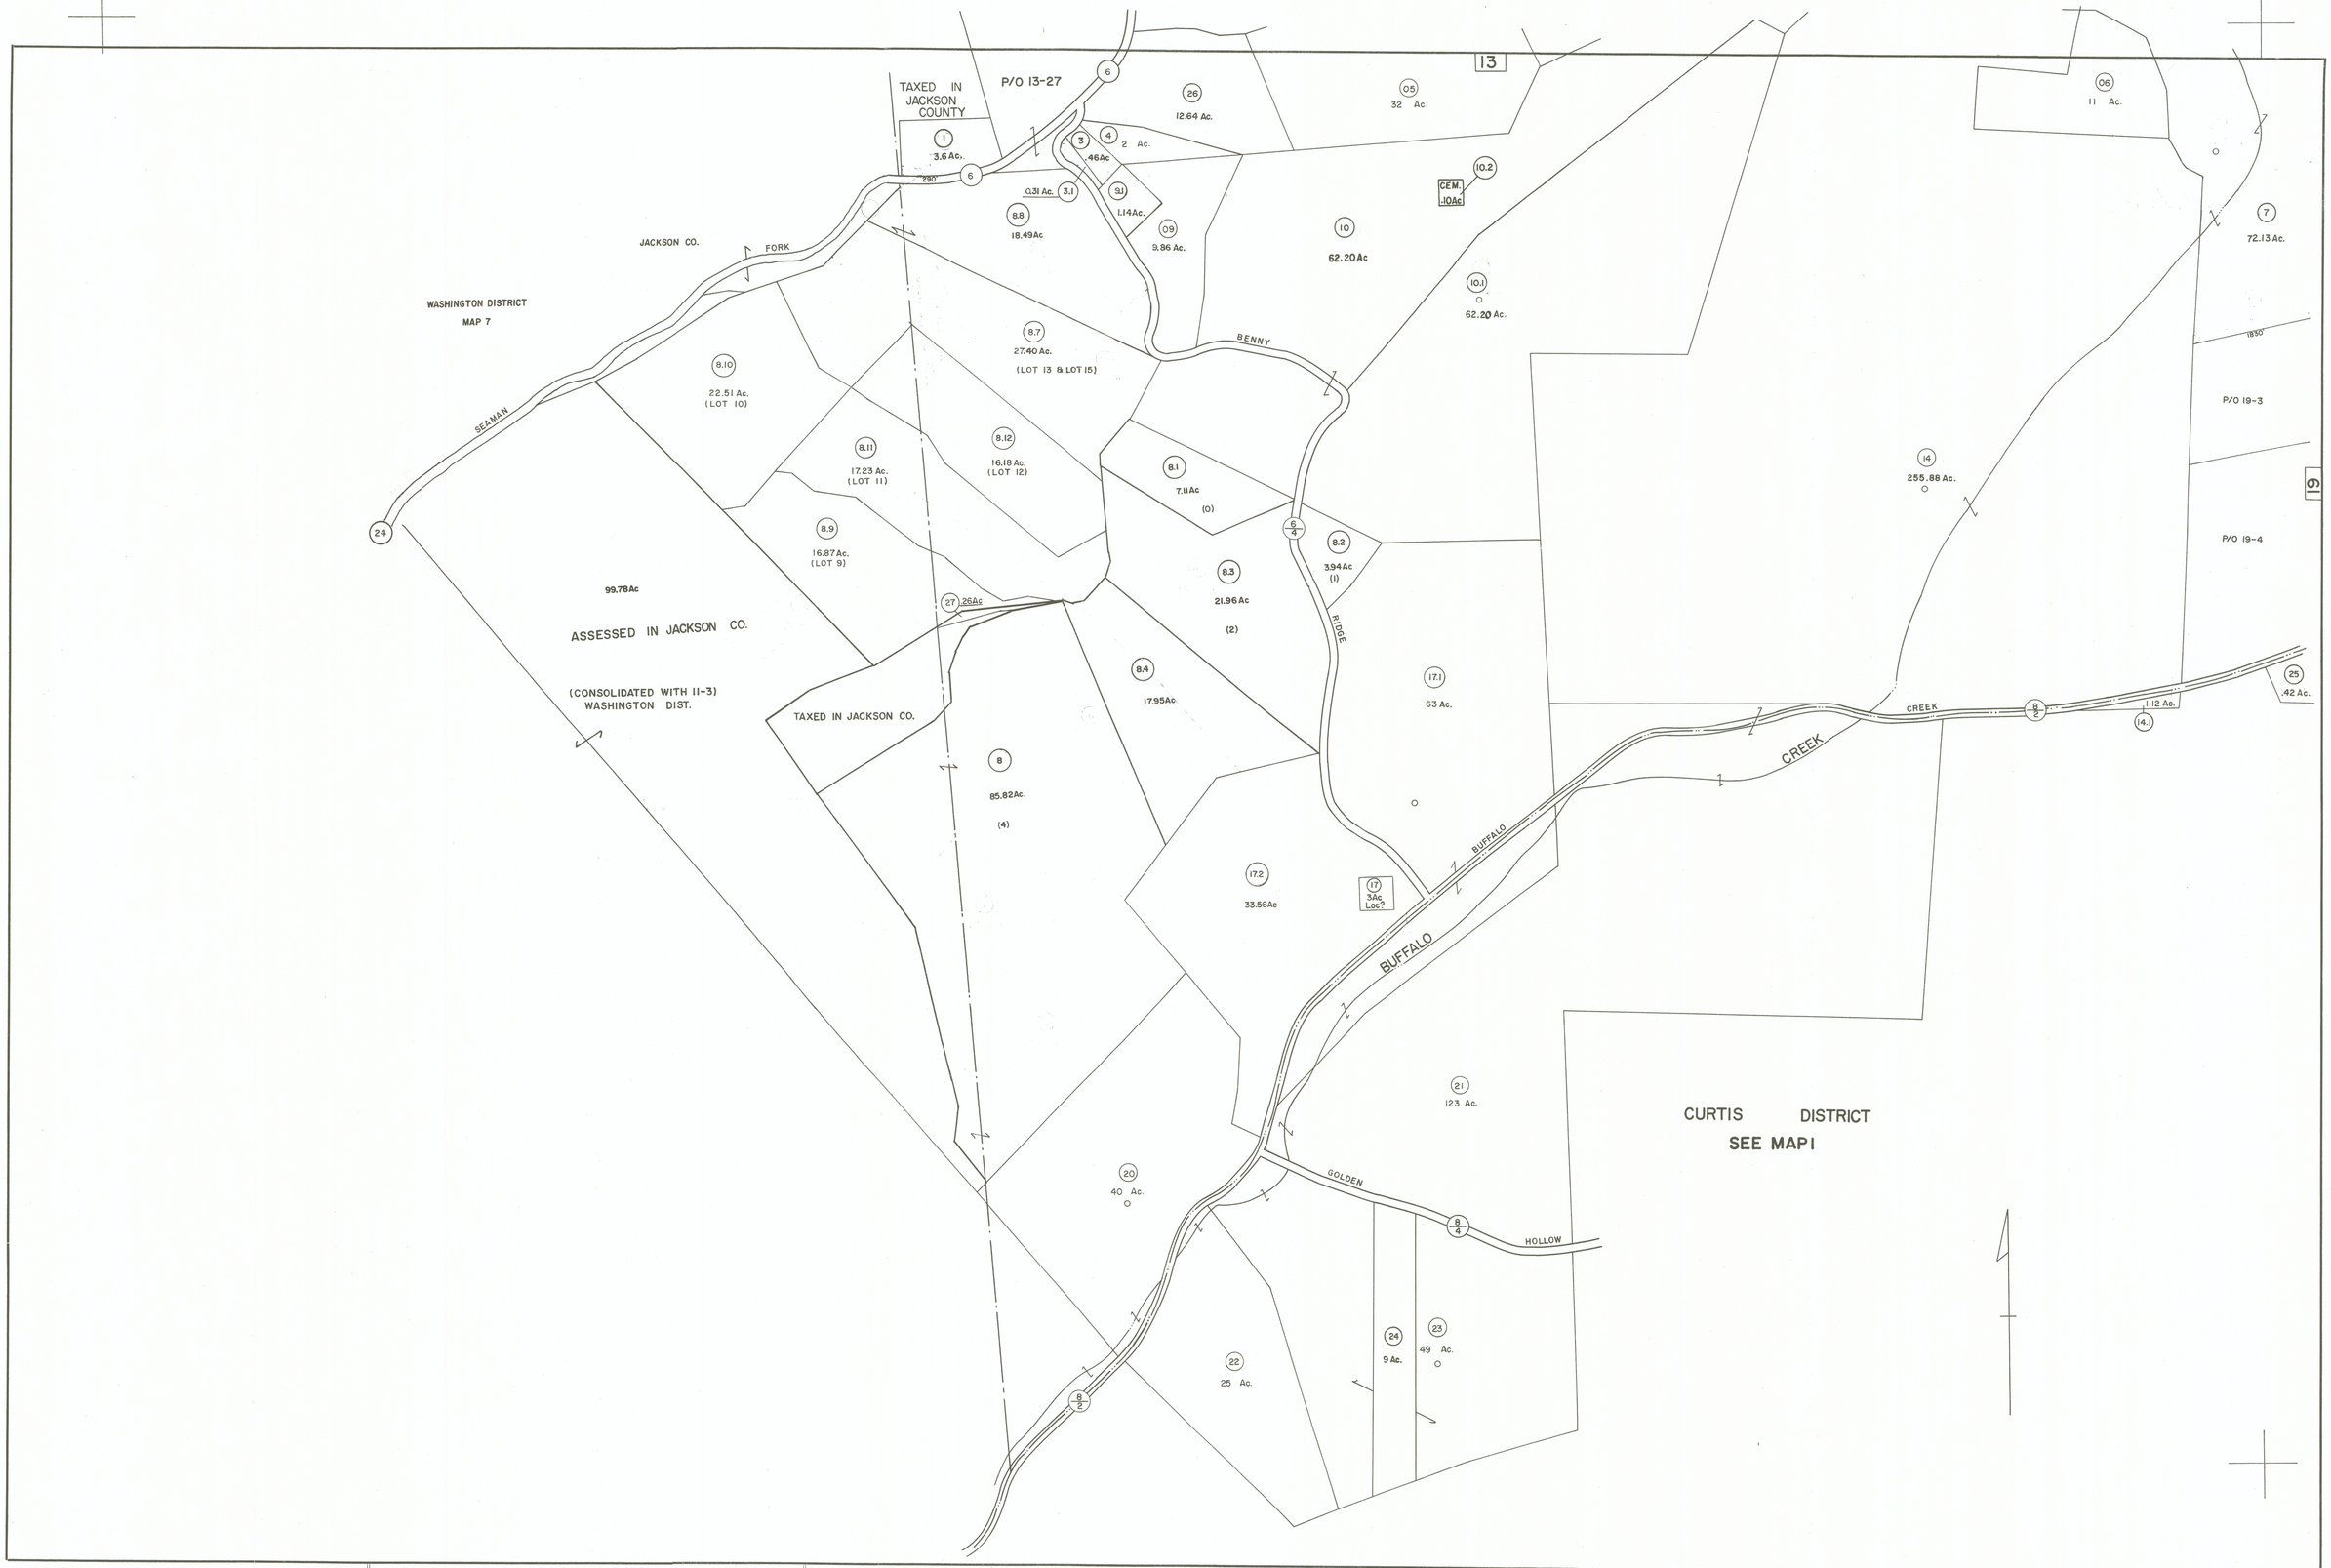


For Tax Purposes Only

Prepared by
L. ROBERT KIMBALL
Consulting Engineer
Ebensburg, Pennsylvania

Legend

Property line		Original lot line	
Edge of pavement or roadway		Deed lot number in parenthesis	(15)
Corporation line		Parcel or index number in circle	(99)
District line		Improvement	o
County line		Railroad	

Revisions

1	4-3-72 YM		9	7/2/04	S&H	17	
2	4-11-80 Assess		10	10-9-08	HJS	18	
3	REV. TO 7-1-82	NCS	11	5/5/09	S&H	19	
4	To 7-1-86 C.P.		12	4/22/11	S&H	20	
5	REV. TO 8-24-88	NCS	13	8-11-12	HJS	21	
6	OGIS 1-15-92	JEB	14	8/8/14	S&H	22	
7	2-2000	HD & SJ	15	2/25/16	S&H	23	
8	3/11/2002	S&H	16			24	

STATE OF WEST VIRGINIA
COUNTY OF ROANE
Office of Assessor

REEDY DISTRICT
SHEET 18

Date, Aerial Photography: APRIL, 1960
Photo No: 02-192

Date, Map: AUG, 1961
Scale: 1" = 400'