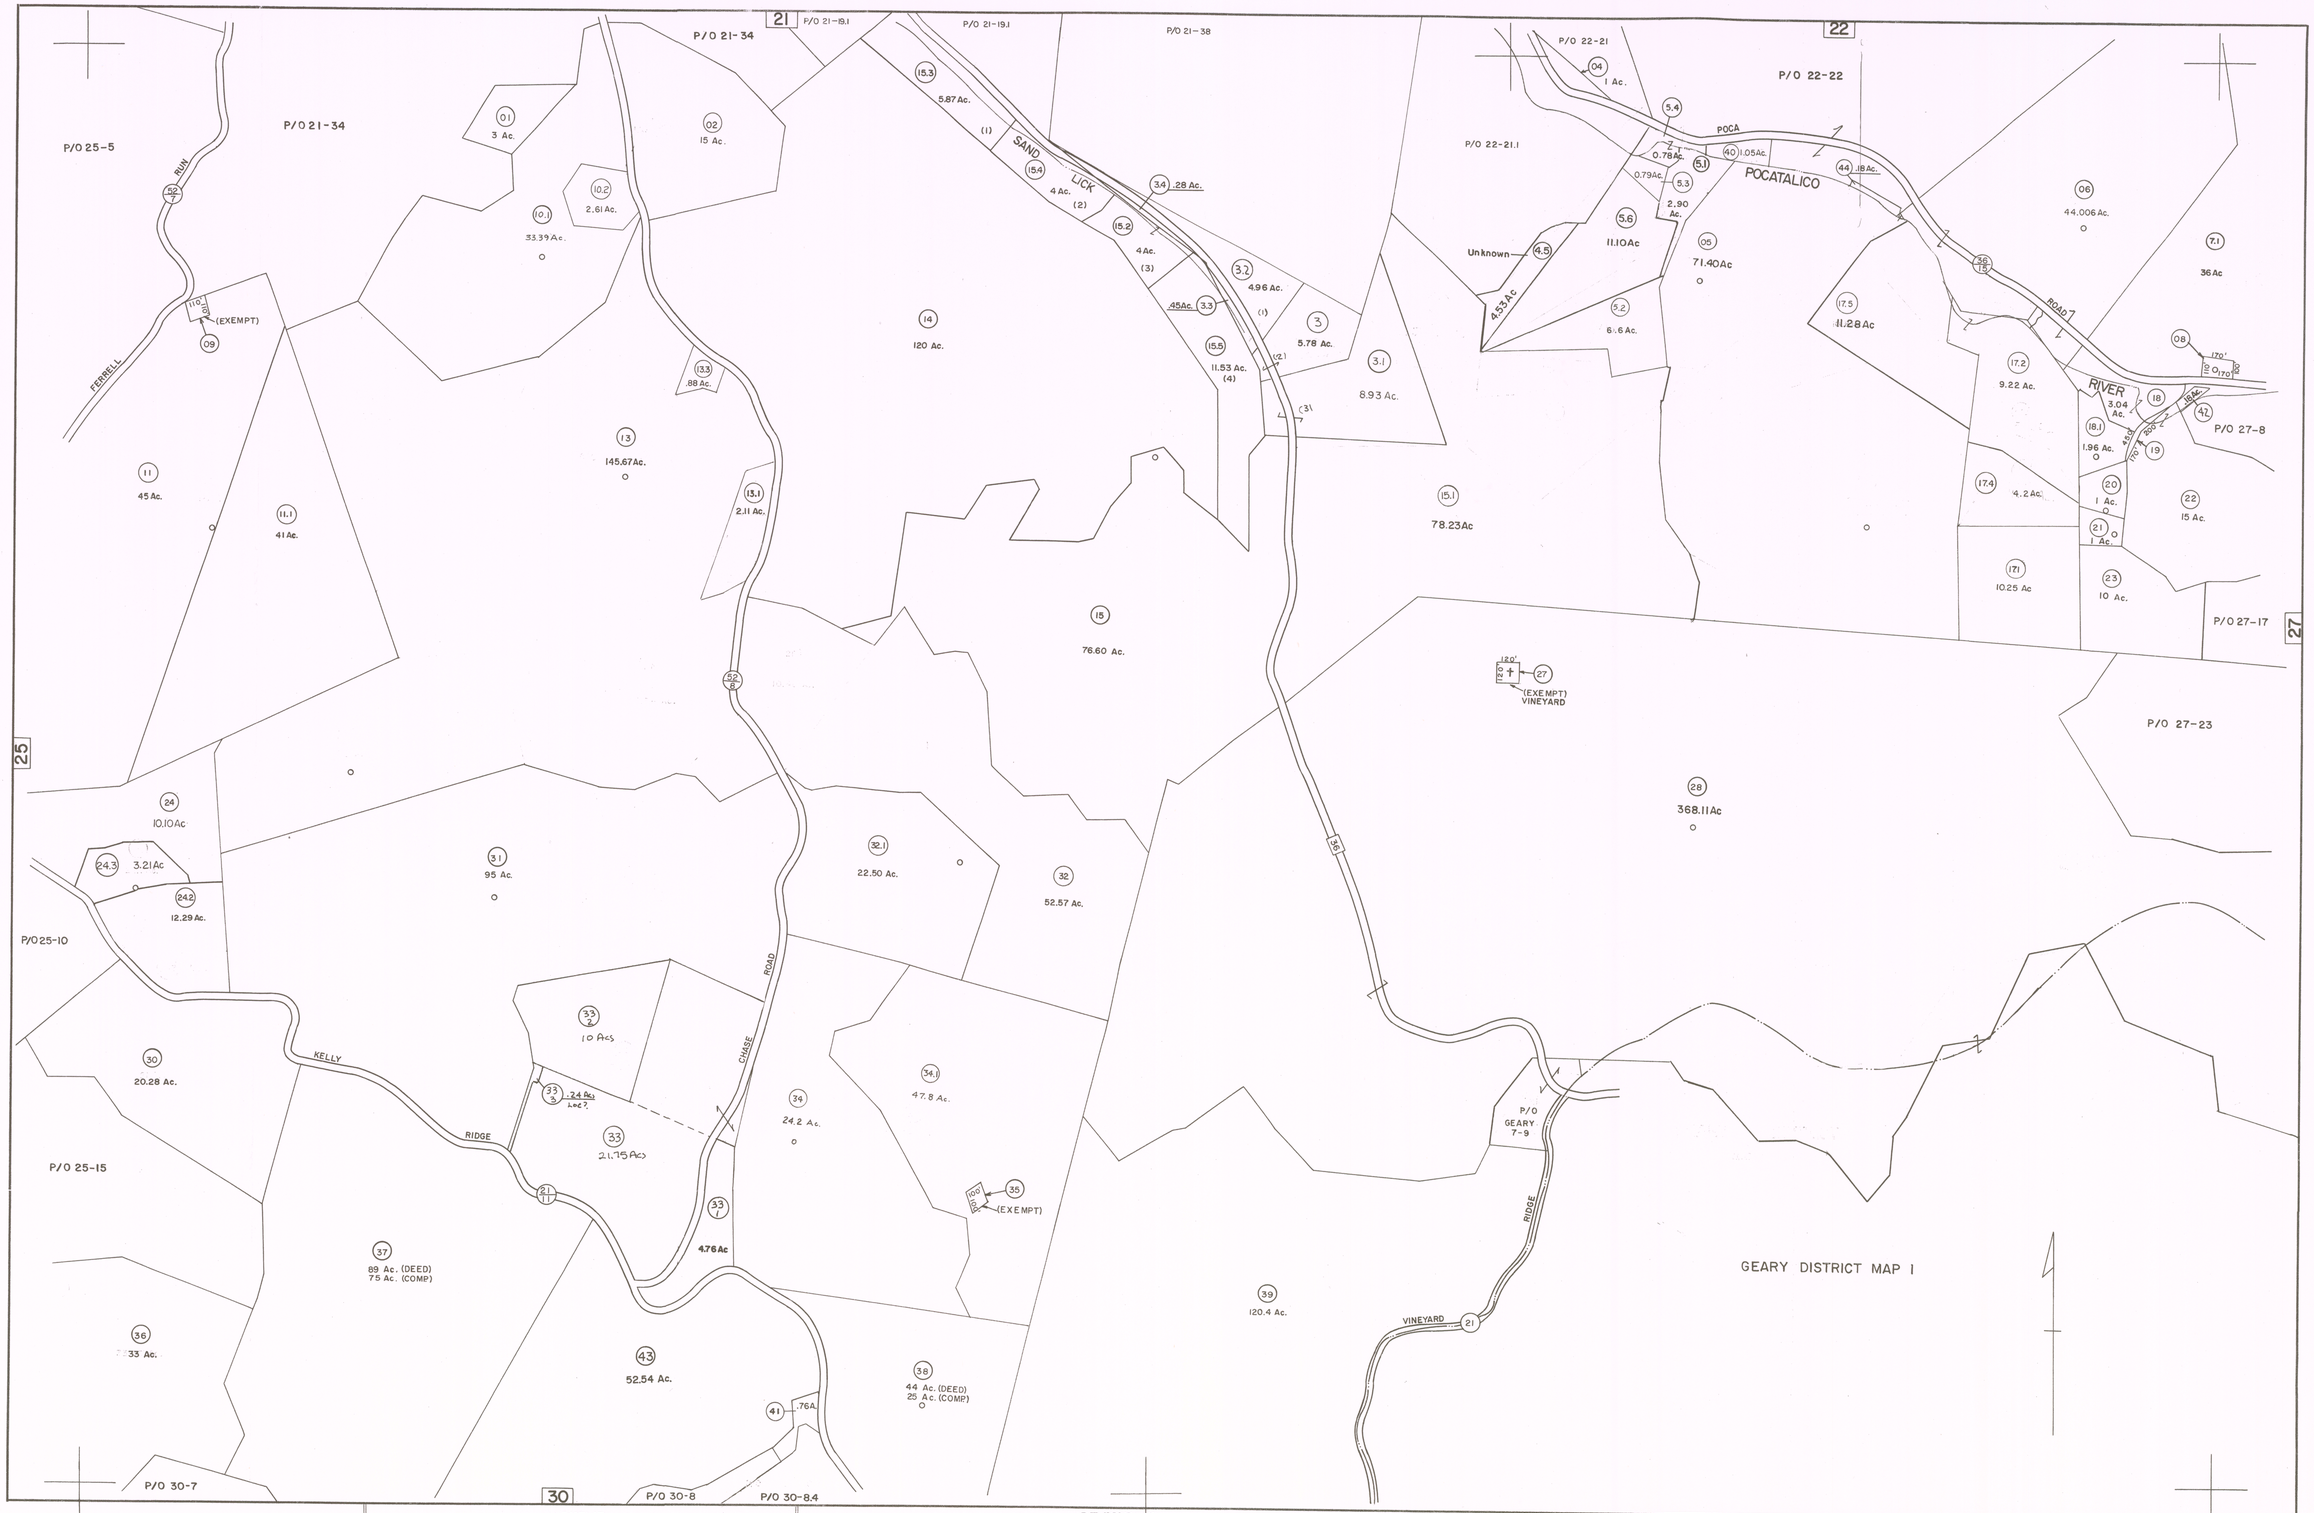


FOR TAX PURPOSES ONLY

Prepared by
L. ROBERT KIMBALL
Consulting Engineer
Ebensburg, Pennsylvania

LEGEND

Property line		Original lot line	
Edge of pavement or roadway		Deed lot number in parenthesis	(15)
Corporation line		Parcel or index number in circle	(99)
District line		Improvement	o
County line		Railroad	

REVISIONS

1	1/12/62		9	EXCALIBUR 6/98	17	5/5/09	S&H
2	4-19-72	JHP	10	2/18/2000 S&H	18	4/22/11	S&H
3	10-77		11	3/23/2001 S&H	19	8-11-12	HAS
4	4.14.80		12	3/11/2002 S&H	20	8-12-14	HAS
5	To JULY 1982 C.P.		13	7/2/04 S&H	21	2/26/16	S&H
6	TO 12-83	JMC	14	6/22/05 S&H	22		
7	Removed to 7-1-87		15	6/1/06 HAS	23		
8	To 7/1/87 C.P.		16	10-9-08 HAS	24		

STATE OF WEST VIRGINIA
COUNTY OF ROANE
Office of Assessor

SMITHFIELD DISTRICT
SHEET 26

Date, Aerial Photography: APRIL, 1960
Photo No: 08-187

Date, Map: MARCH, 1961
Scale: 1"=400'